


Location Plan

Site Address: 33, St Peters Avenue, Hayling Island, PO11 0SA

Date Produced: 21-Sep-2026

Scale: 1:1250 @A3

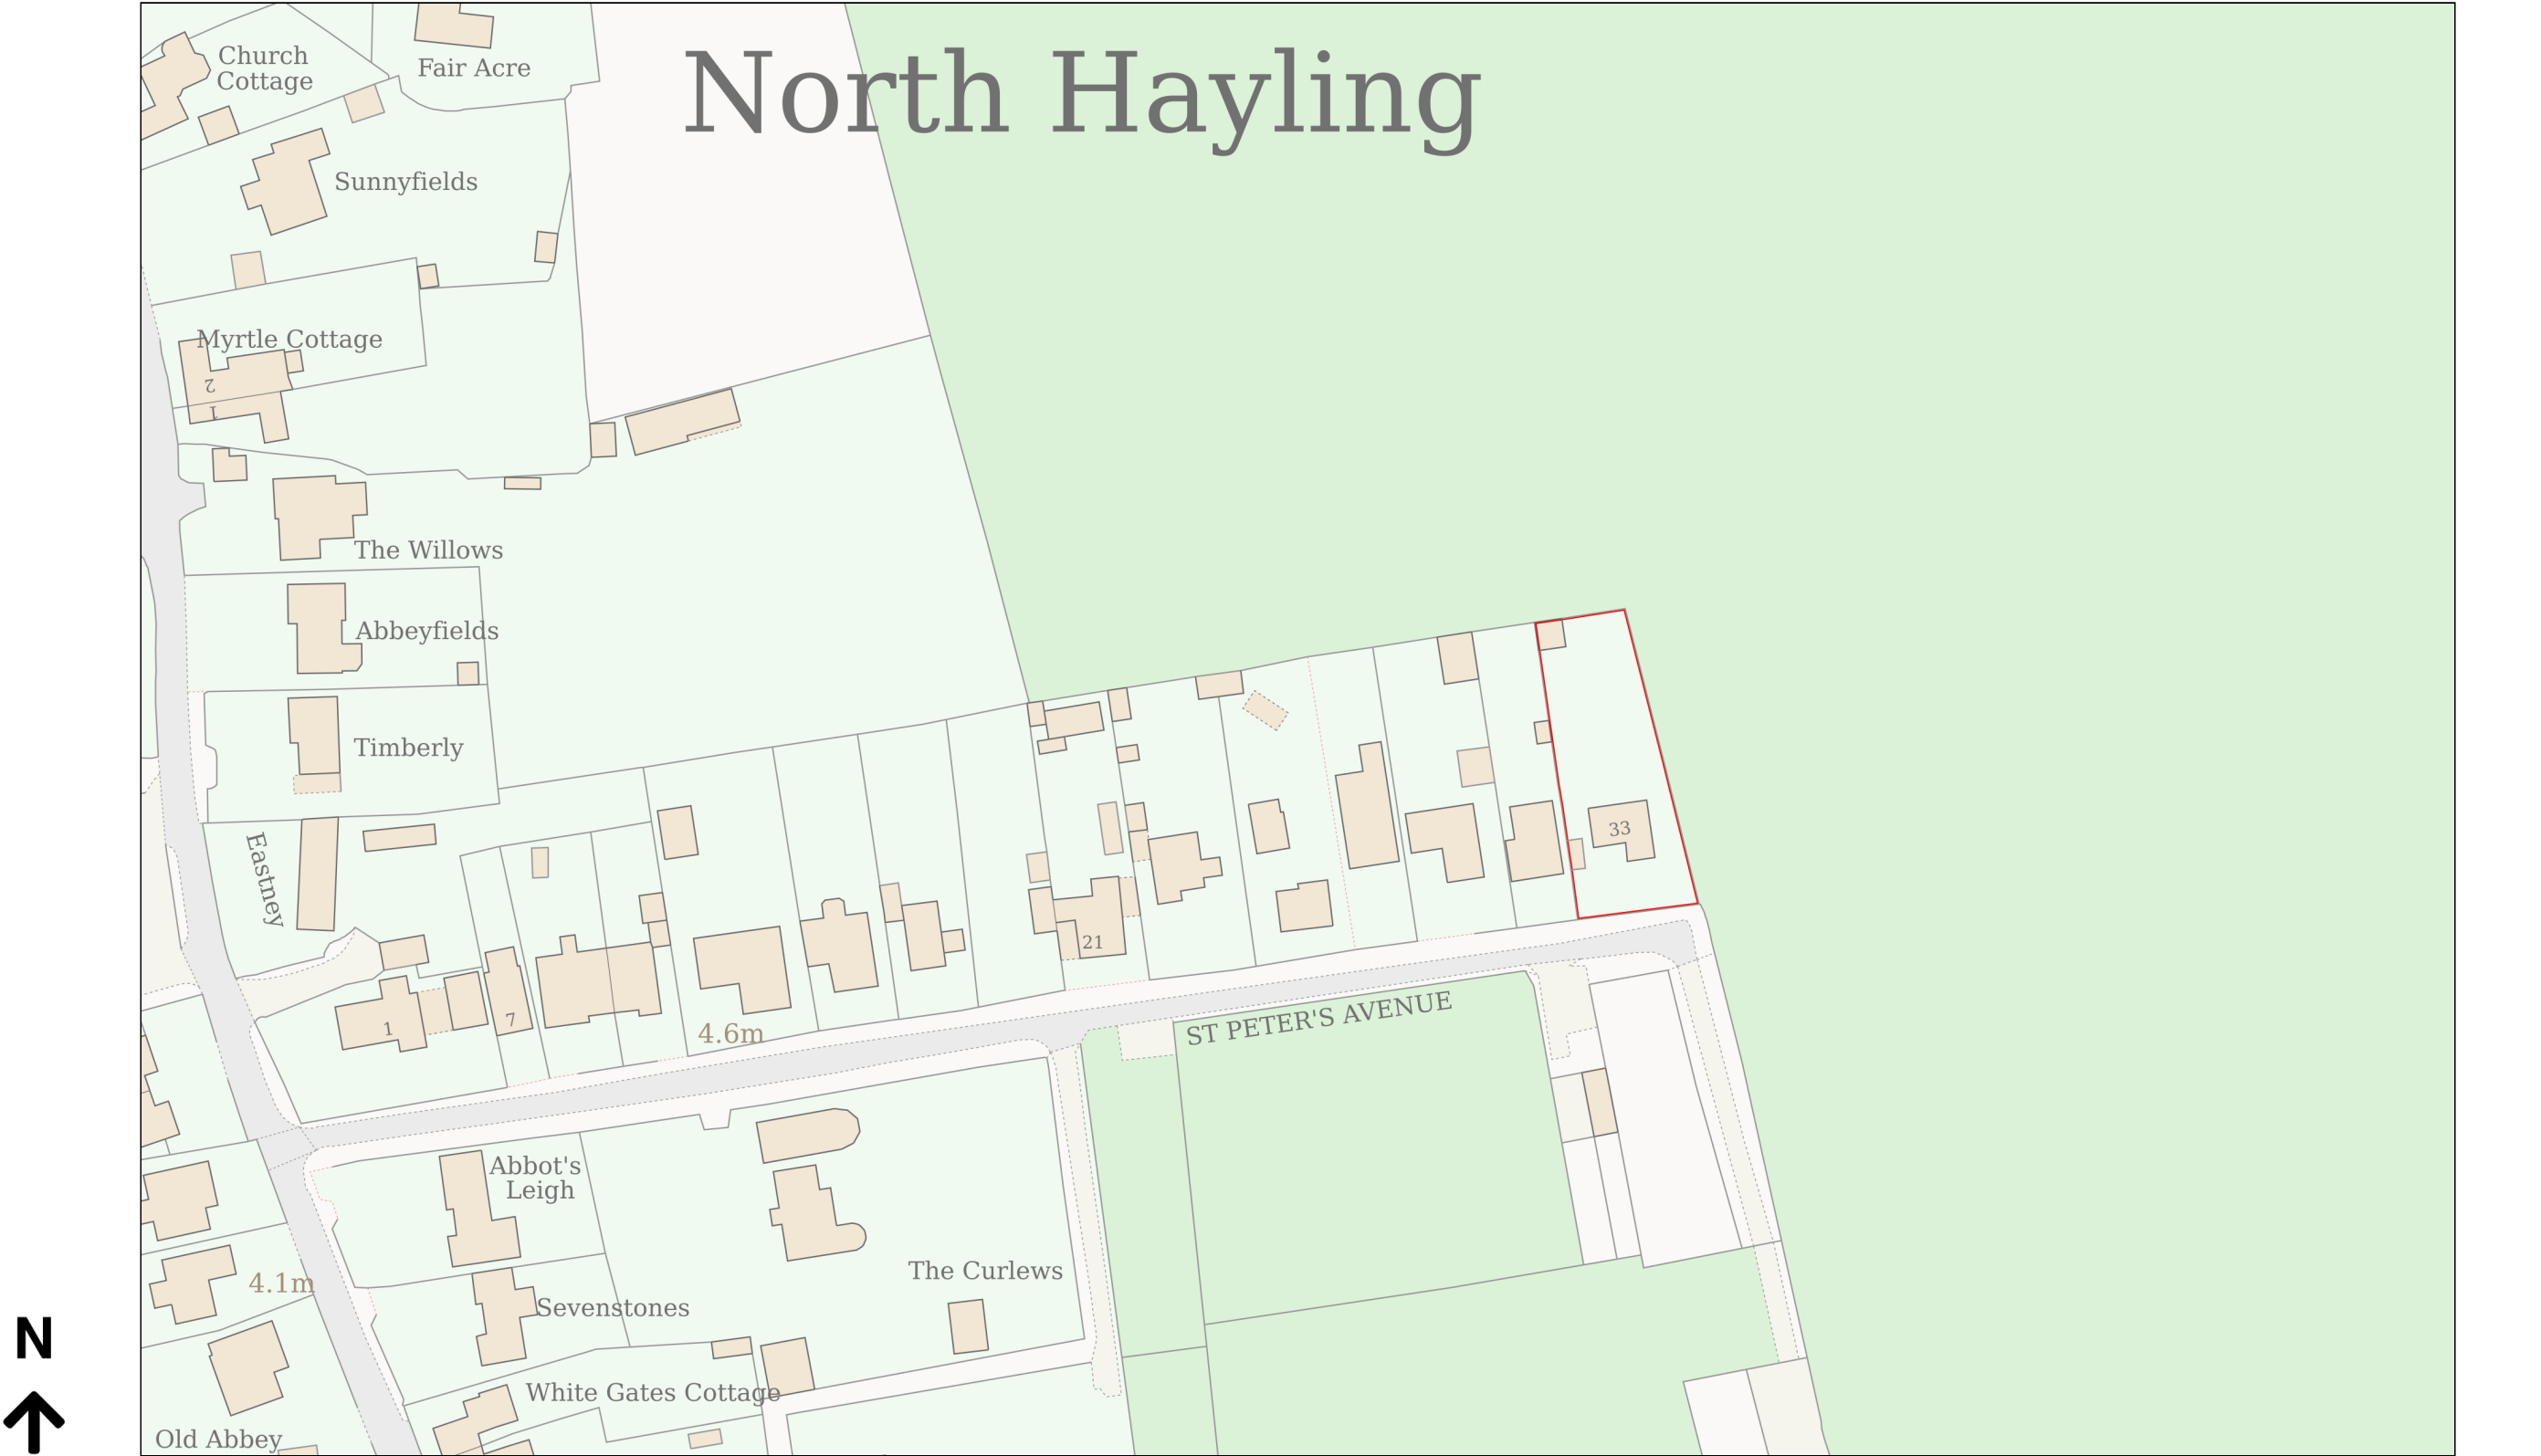

Planning Portal Reference: PP-15232956v1

