


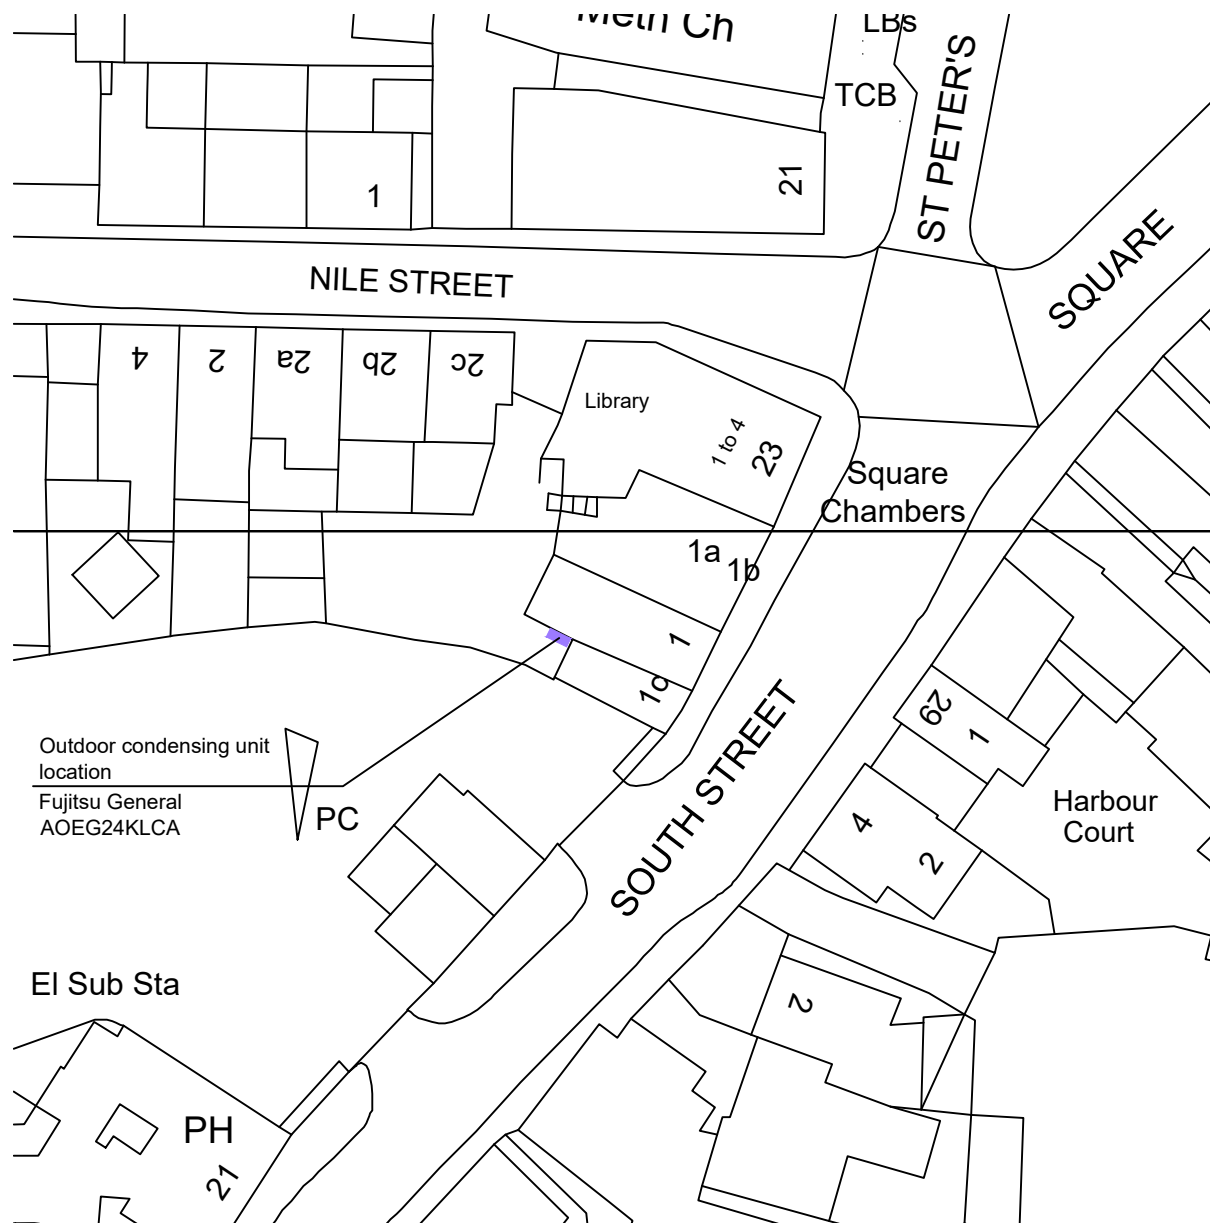


Outdoor condensing unit
location
Fujitsu General
AOEG24KLCA

PC

El Sub Sta

PH

27

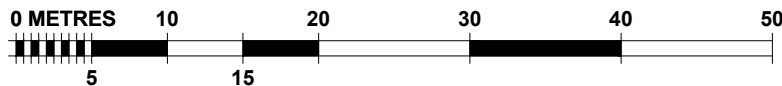

PROPOSED
BLOCK PLAN 1:500



This drawing to be read in conjunction with all relevant consultants, sub-contractors and specialists drawings.	
All dimensions and levels are to be checked on site before any construction begins and any discrepancies are to be reported to the relevant Project Manager.	
Partial Service : Any discrepancies or any other information are to be advised to the relevant Project Manager and direction sought before the implementation of the detail.	
Responsibility is not accepted for errors made by others in scaling from this drawing. All construction information should be taken from figured dimensions only. Any error or omission should be reported to CMC Projekt.	
<h1>EMSWORTH</h1> <p>1 South St, Emsworth PO10 7EG</p> <p>client</p> <div><h2>Gascoigne-Pees</h2></div> <p>drawn by: MB</p> <p>checked by: AR</p> <div><p>CMC Projekt Europe Sp. z o. o.</p><p><small>Copyright is reserved by CMC and is issued on the condition that it is not copied or disclosed by, or to, any unauthorized persons without prior consent in writing from CMC. All dimensions to be checked on site prior to any fabrication. All errors, omissions/discovered inconsistencies to be reported to the C.A. immediately. Drawings show design intent only. Responsibility is not accepted for errors made by others in scaling from this drawing.</small></p></div> <p>drawing title:</p> <h2>Proposed Block Plan</h2> <p>drawing number:</p> <h2>GSP_EMS_BPP</h2> <p>project status:</p> <p>PLANNING APPLICATION</p> <p>scale: 1 : 500 @A4 revision: 0</p> <p>date: SEPTEMBER 2026</p>	