




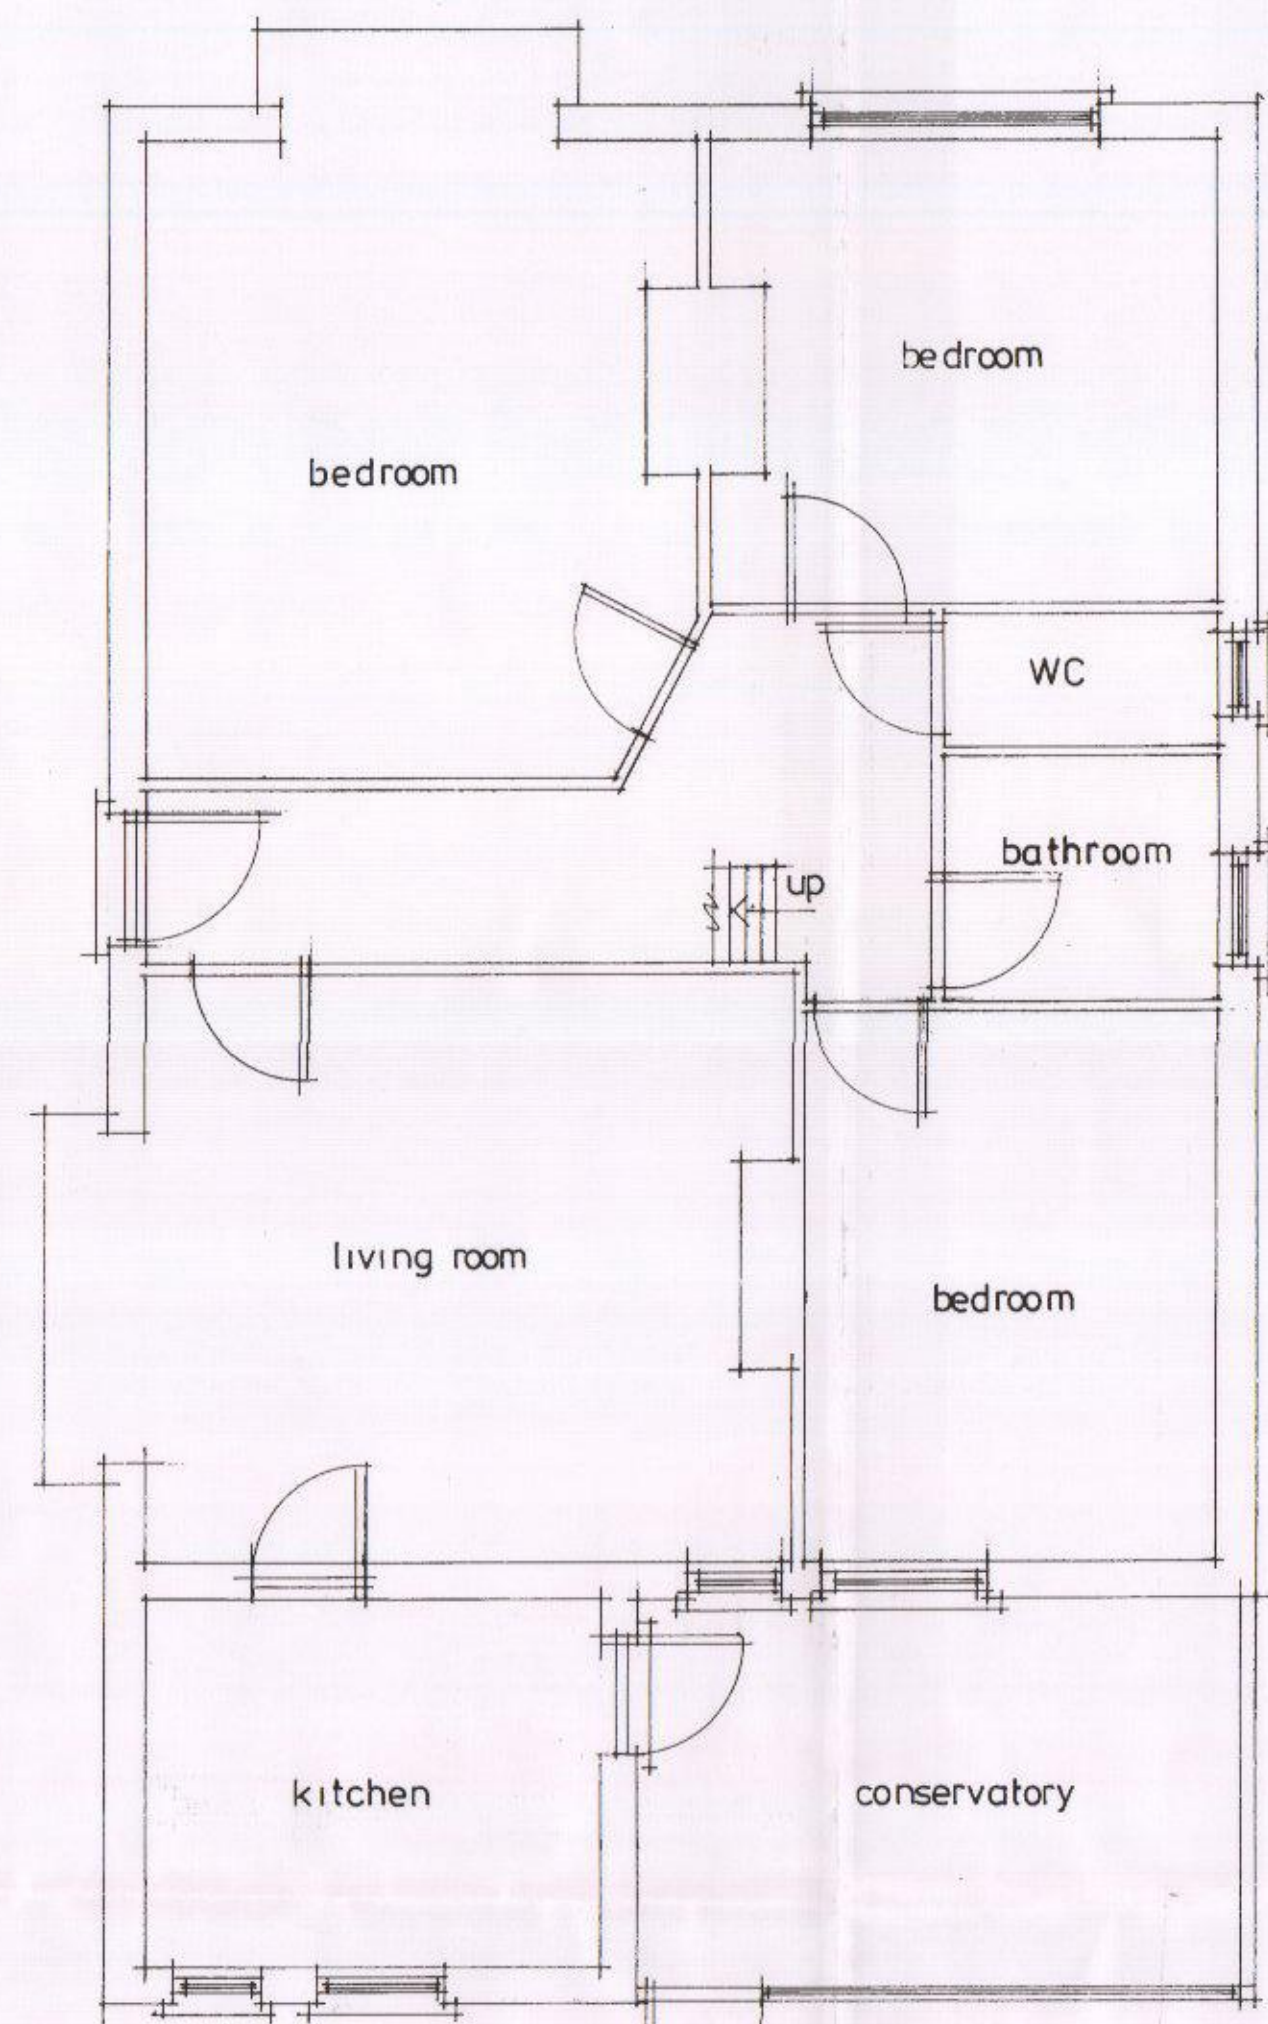


existing ground floor

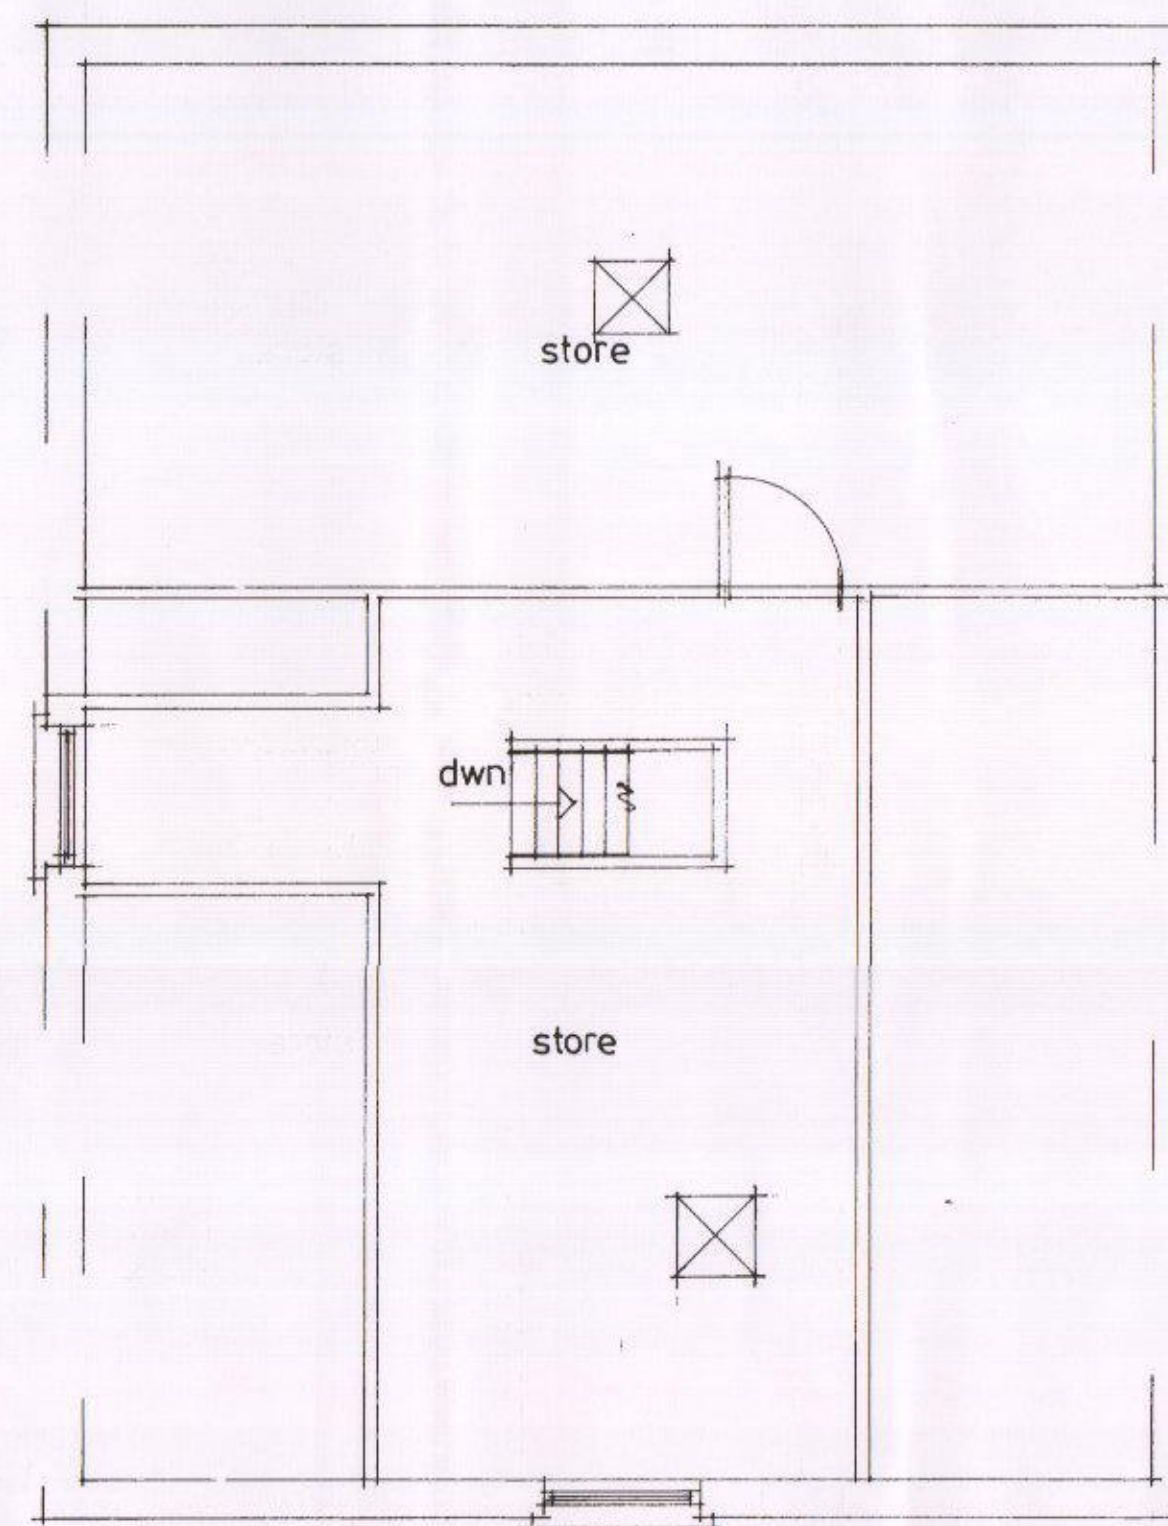





existing roofspace

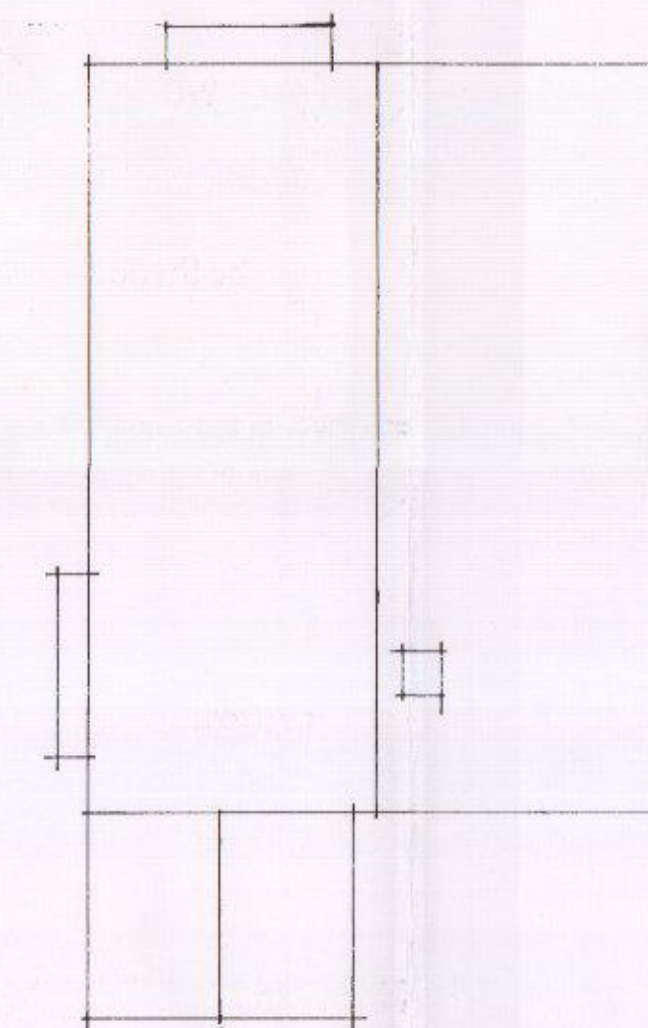





existing roofplan

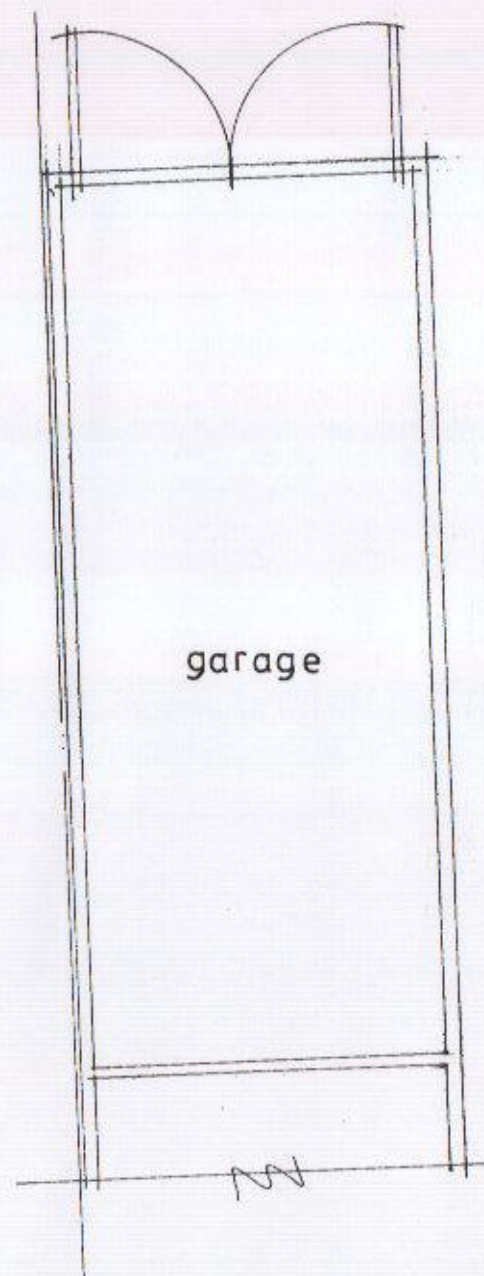

garage

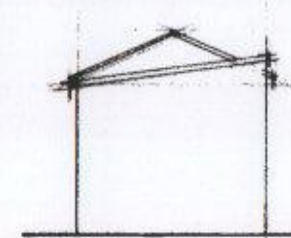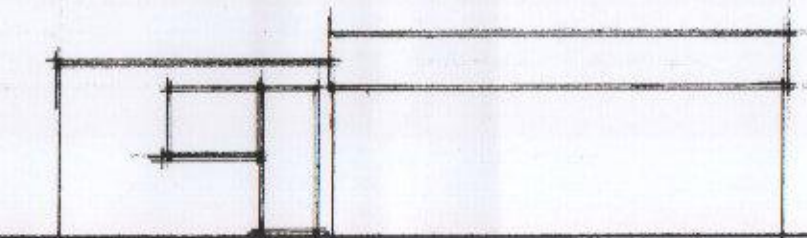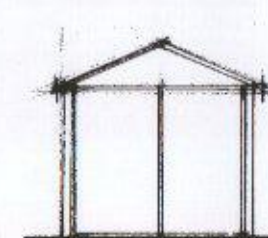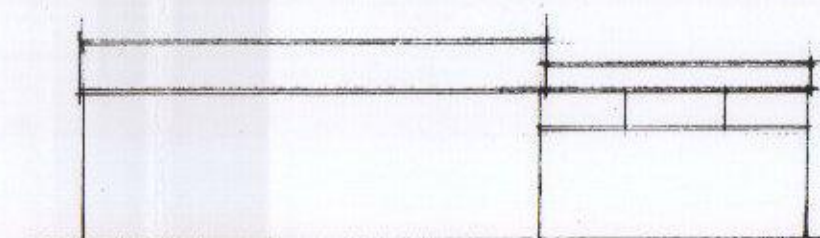

existing garage elevations

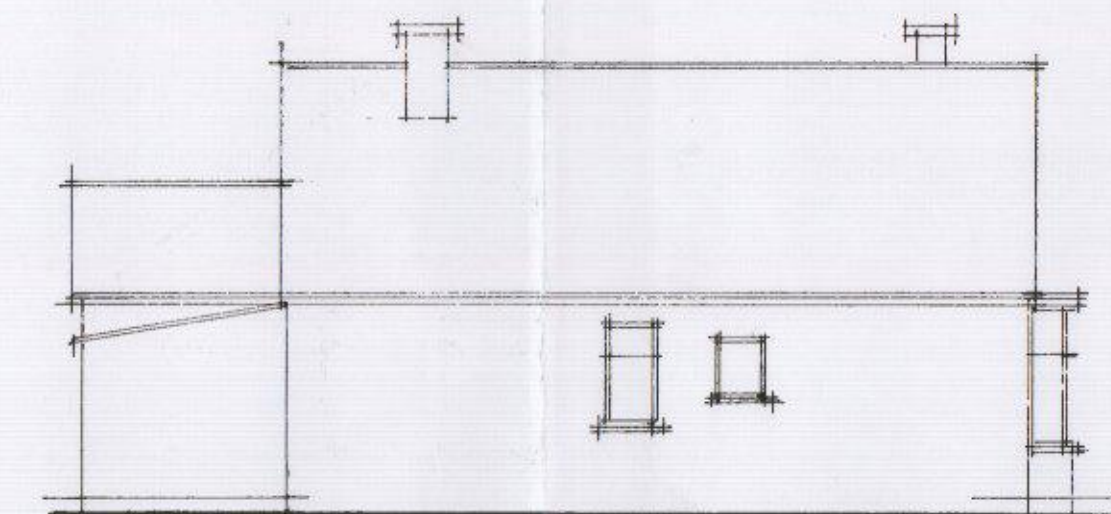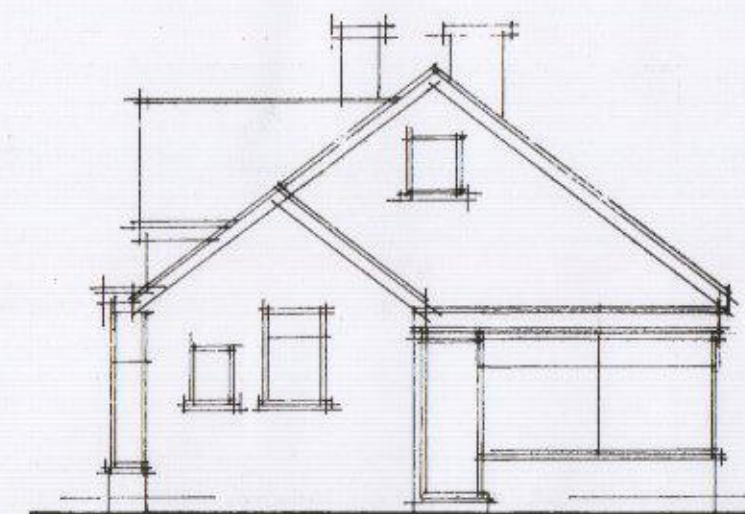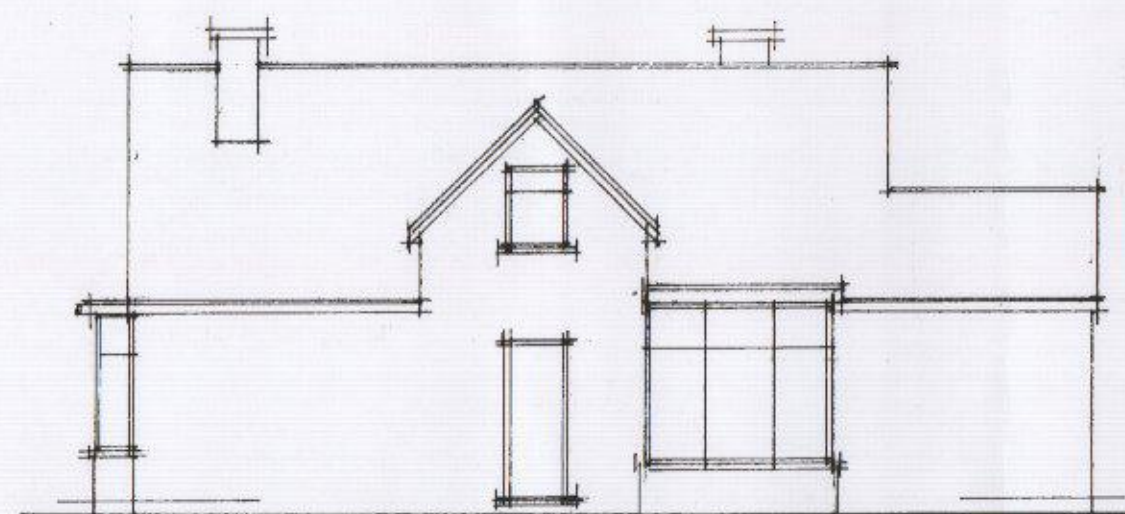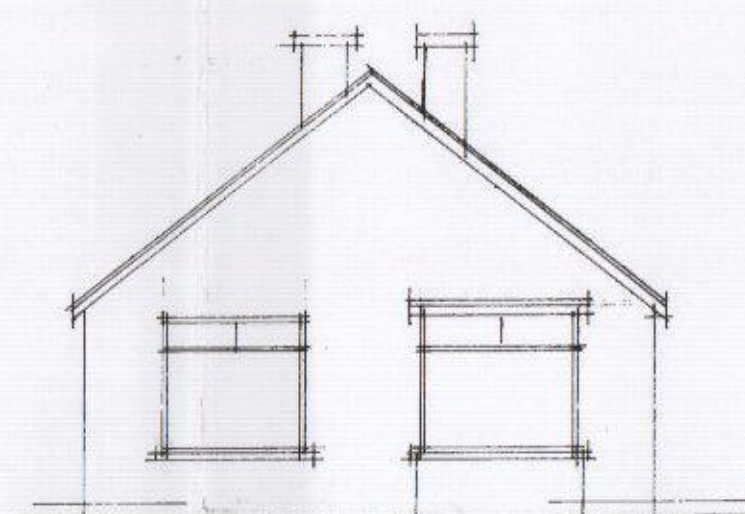

existing elevations

A 002 1016		PLANNING AMENDMENTS	
Date	02/05/16	Revision	
© copyright			
THORNS YOUNG ARCHITECTURAL			
THORNS-YOUNG LTD CHARTERED BUILDING CONSULTANTS Website: www.thornsyoun.co.uk			
Fareham 21 Middle Road Park Gate SO31 7GH Tel: (01329) 888 322		Portsmouth 232 London Road North End PO2 9JQ Tel: (02392) 672 883	
Client			
Mr & Mrs Tyler			
Job Title			
26 Park Road, Purbrook			
PORTSMOUTH BOROUGH COUNCIL - 6 MAY 2016 RECEIVED			
Drawing Title			
Existing plans			
Scale 1:100 1:50 at A1			
Date MAR 2016		Drawn by RN	
Org. No.		Rev.	
9061-16-1		A	