


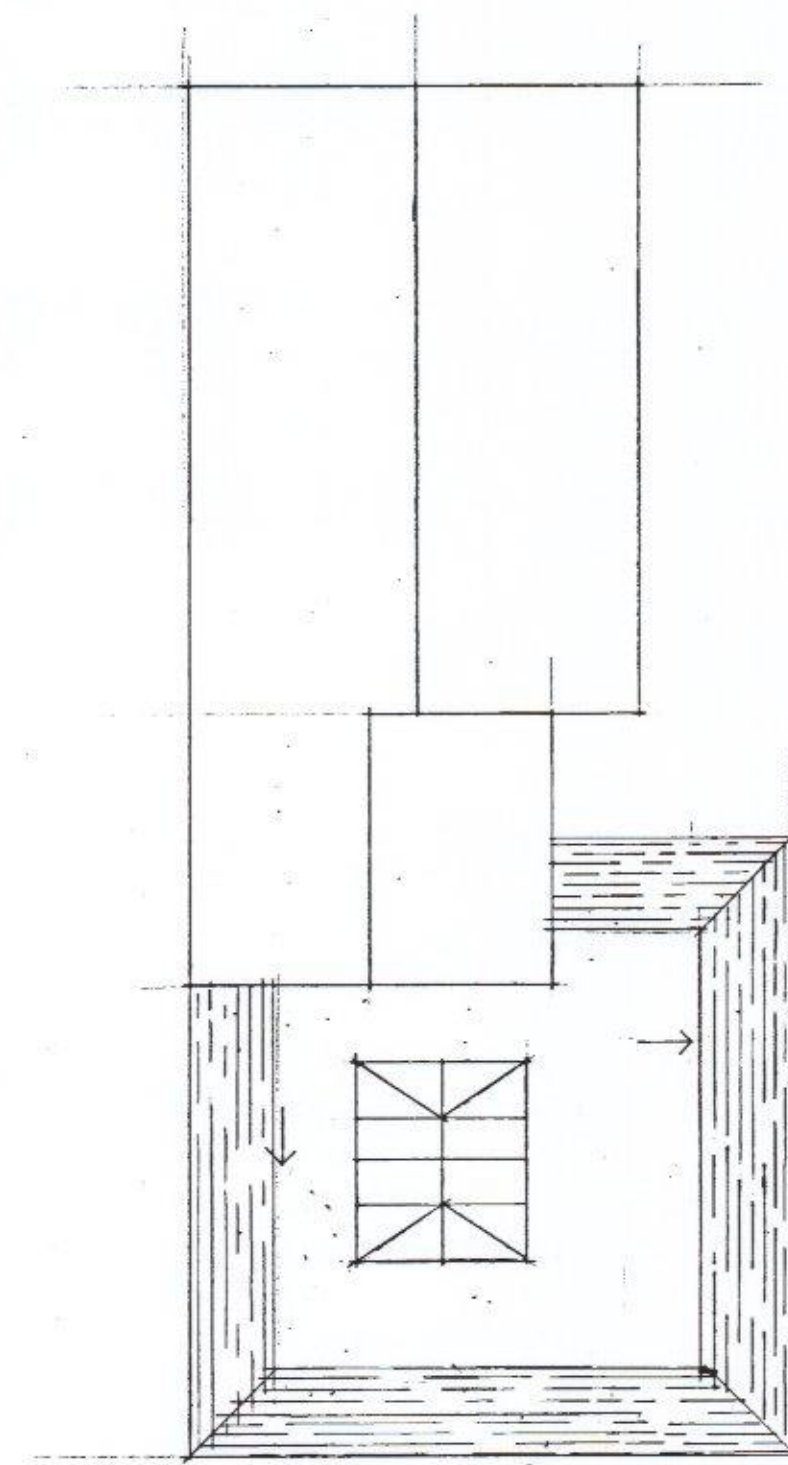


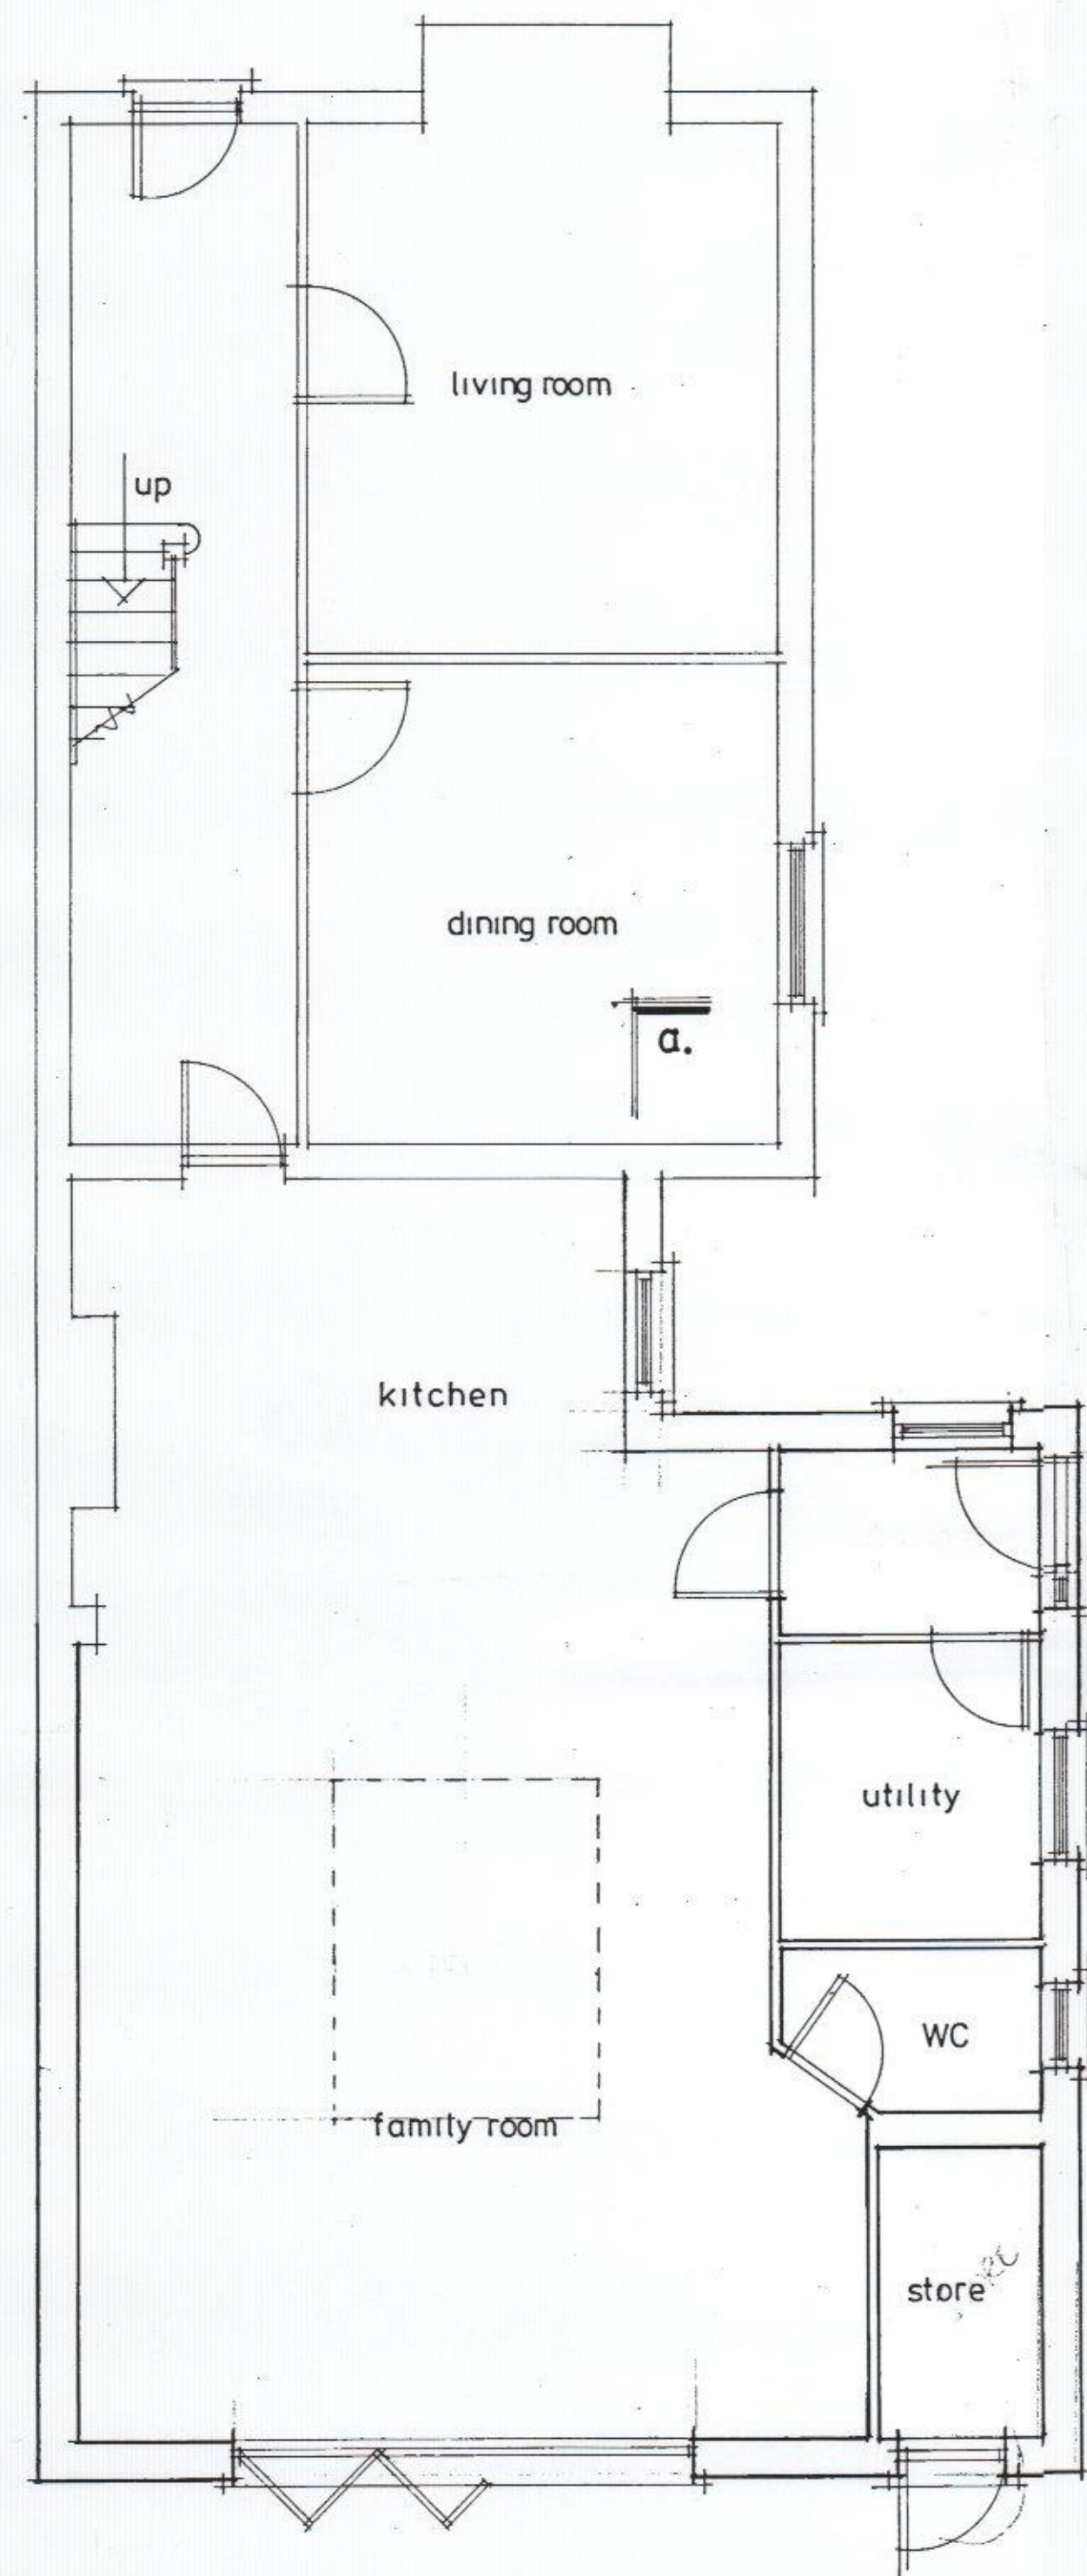

proposed roofplan

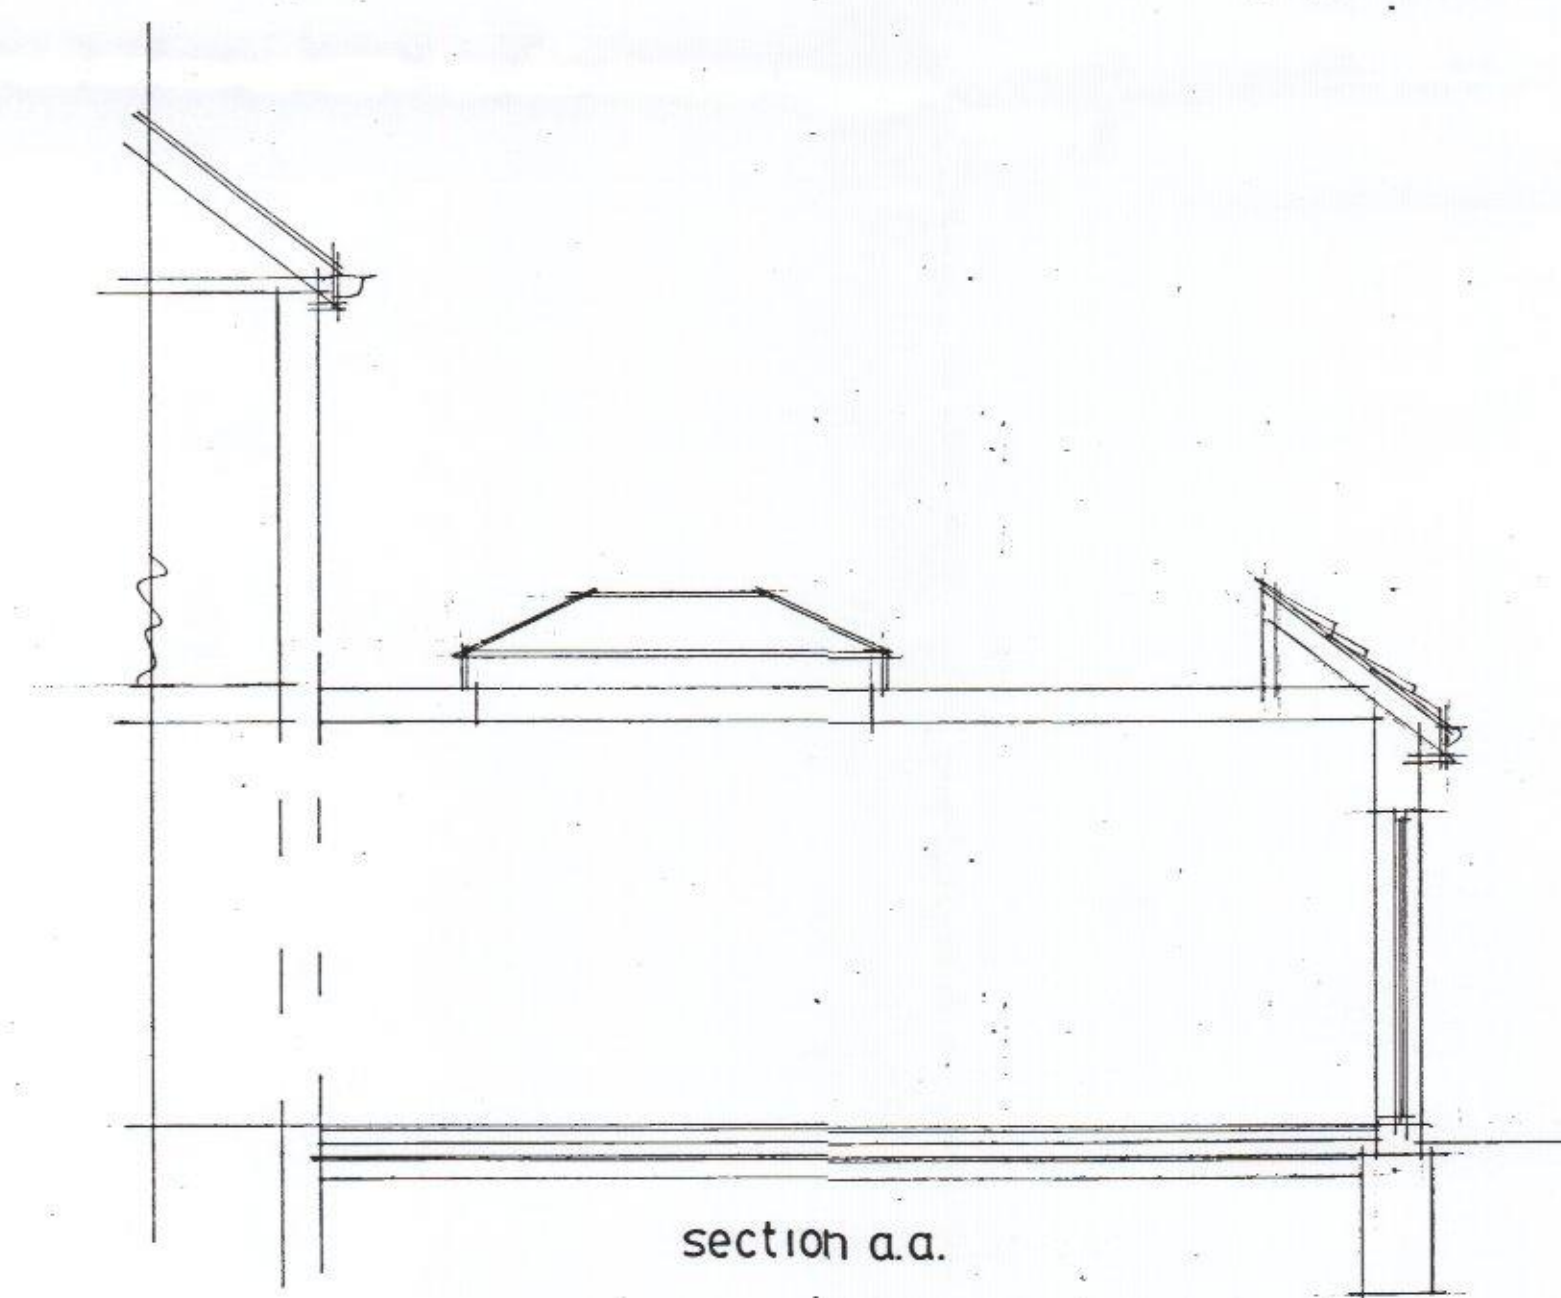


section a.a.

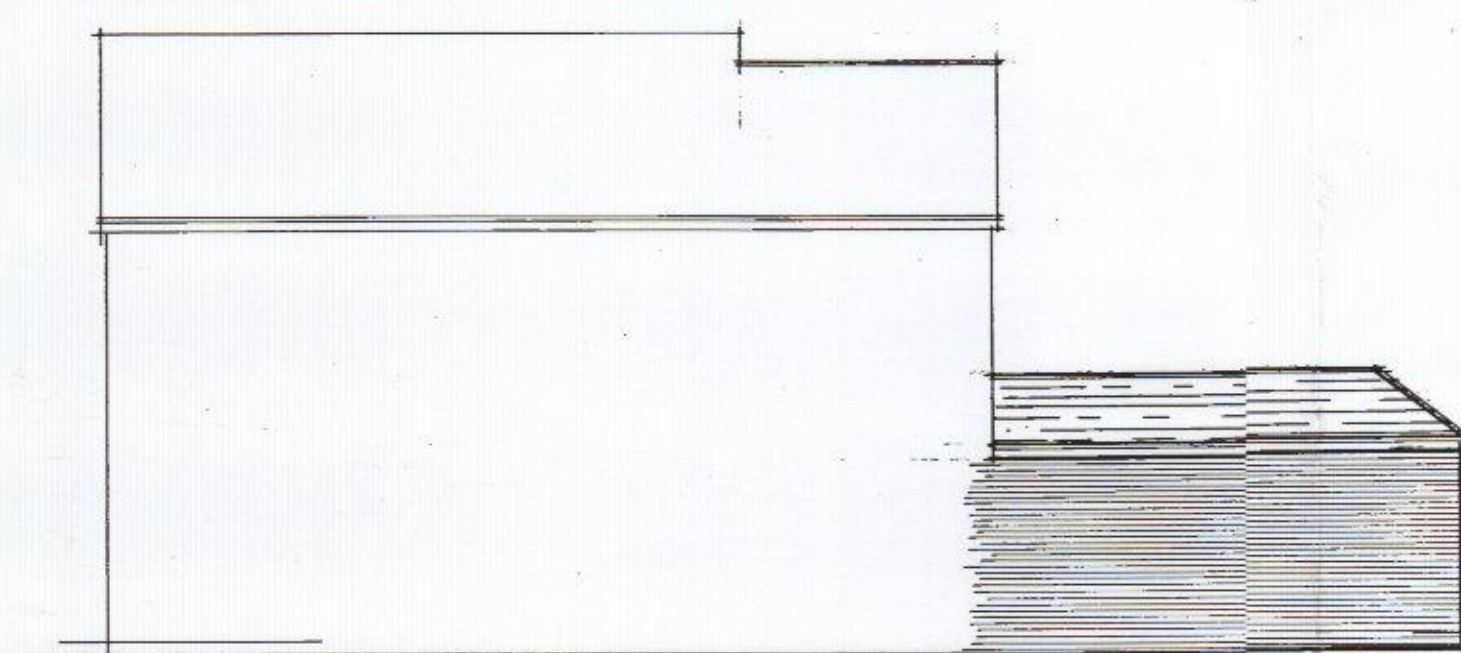

proposed side



proposed front

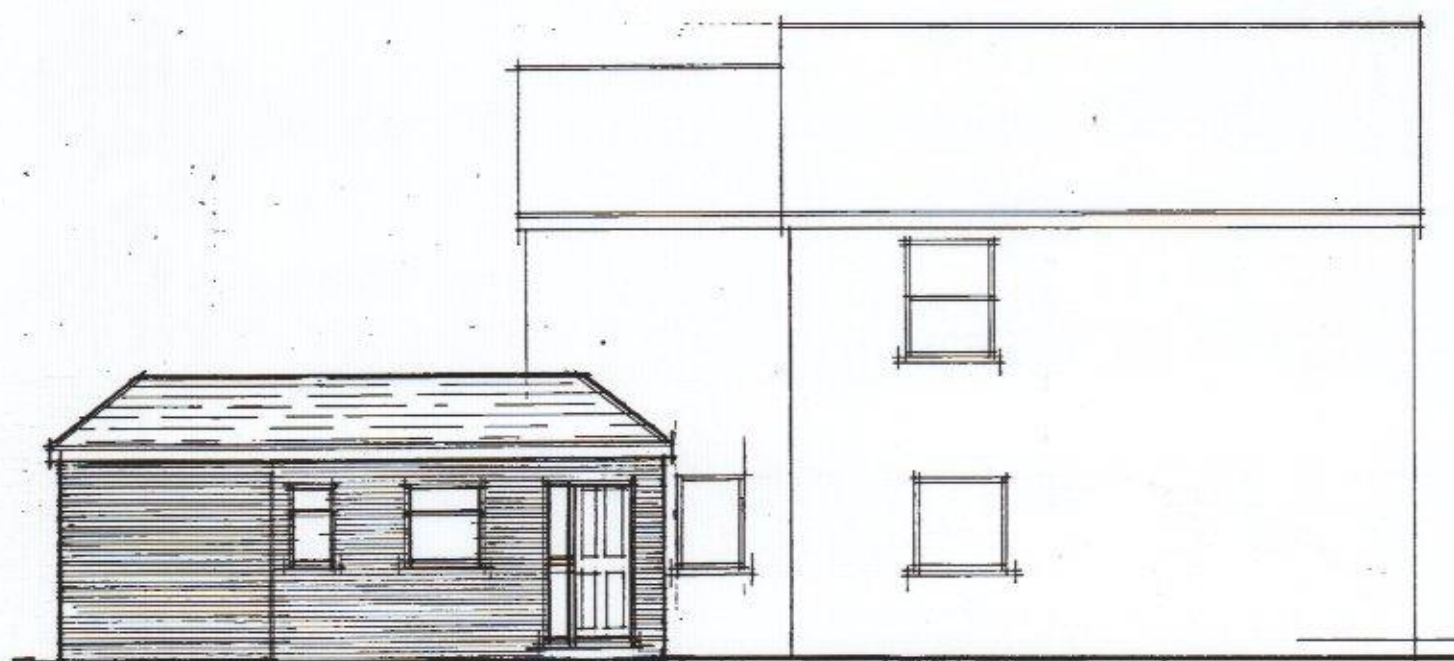

proposed side



proposed rear

C	JAN 2017	CLIENT AMENDMENT
B	JAN 2017	PLANNING AMENDMENT
A	OCT 2016	WINDOW AMENDMENT
	Date	Revision

© copyright

THORNS YOUNG
ARCHITECTURAL

THORNS-YOUNG LTD
CHARTERED BUILDING CONSULTANTS
Website: www.thornsyoun.co.uk

Fareham
21 Middle Road
Park Gate
SO31 7GH
Tel: (01329) 888 322

Portsmouth
232 London Road
North End
PO2 9JQ
Tel: (02392) 672 883

Client

Mr & Mrs Grant

Job Title

5 Grove Road
Havant

Drawing Title

Proposed plans

Scale 1:100 1:50 at A1

Date OCT 2016 Drawn by RN

Drg. No.

9181-16-2

Rev.

A C