



PROPOSED ALTERATIONS AND ADDITIONS
10, NORTHNEY ROAD, HAYLING ISLAND, HANTS
FOR MR S. BARNES

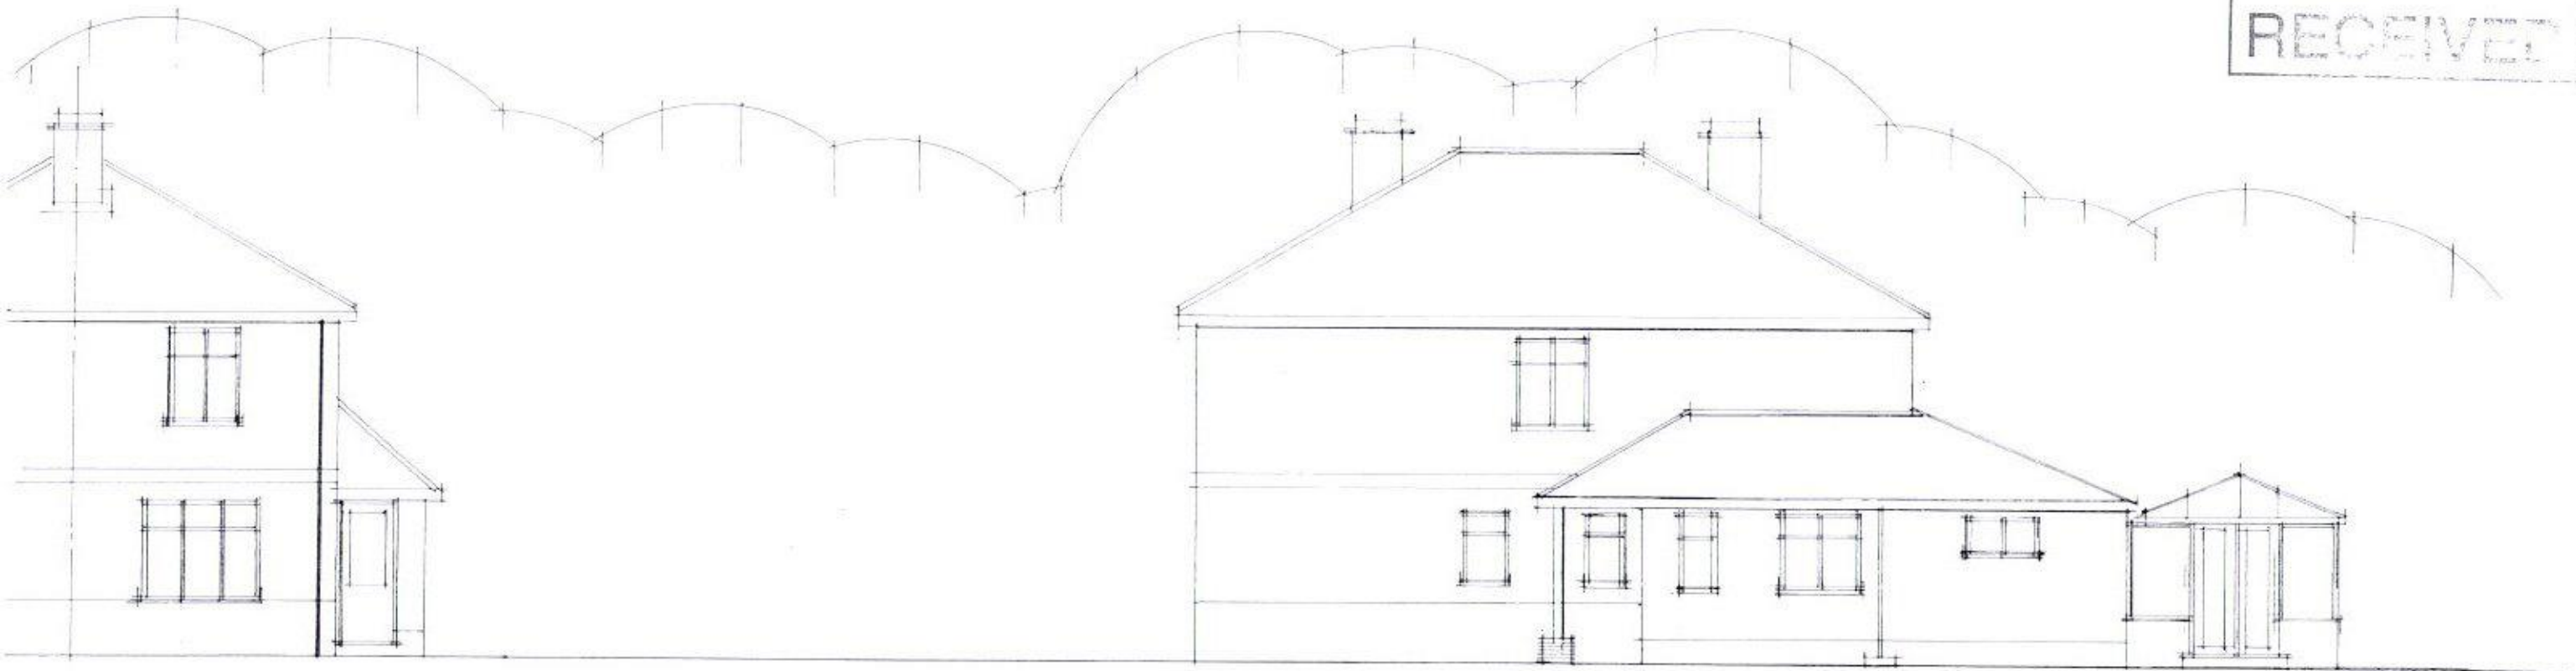

front

side

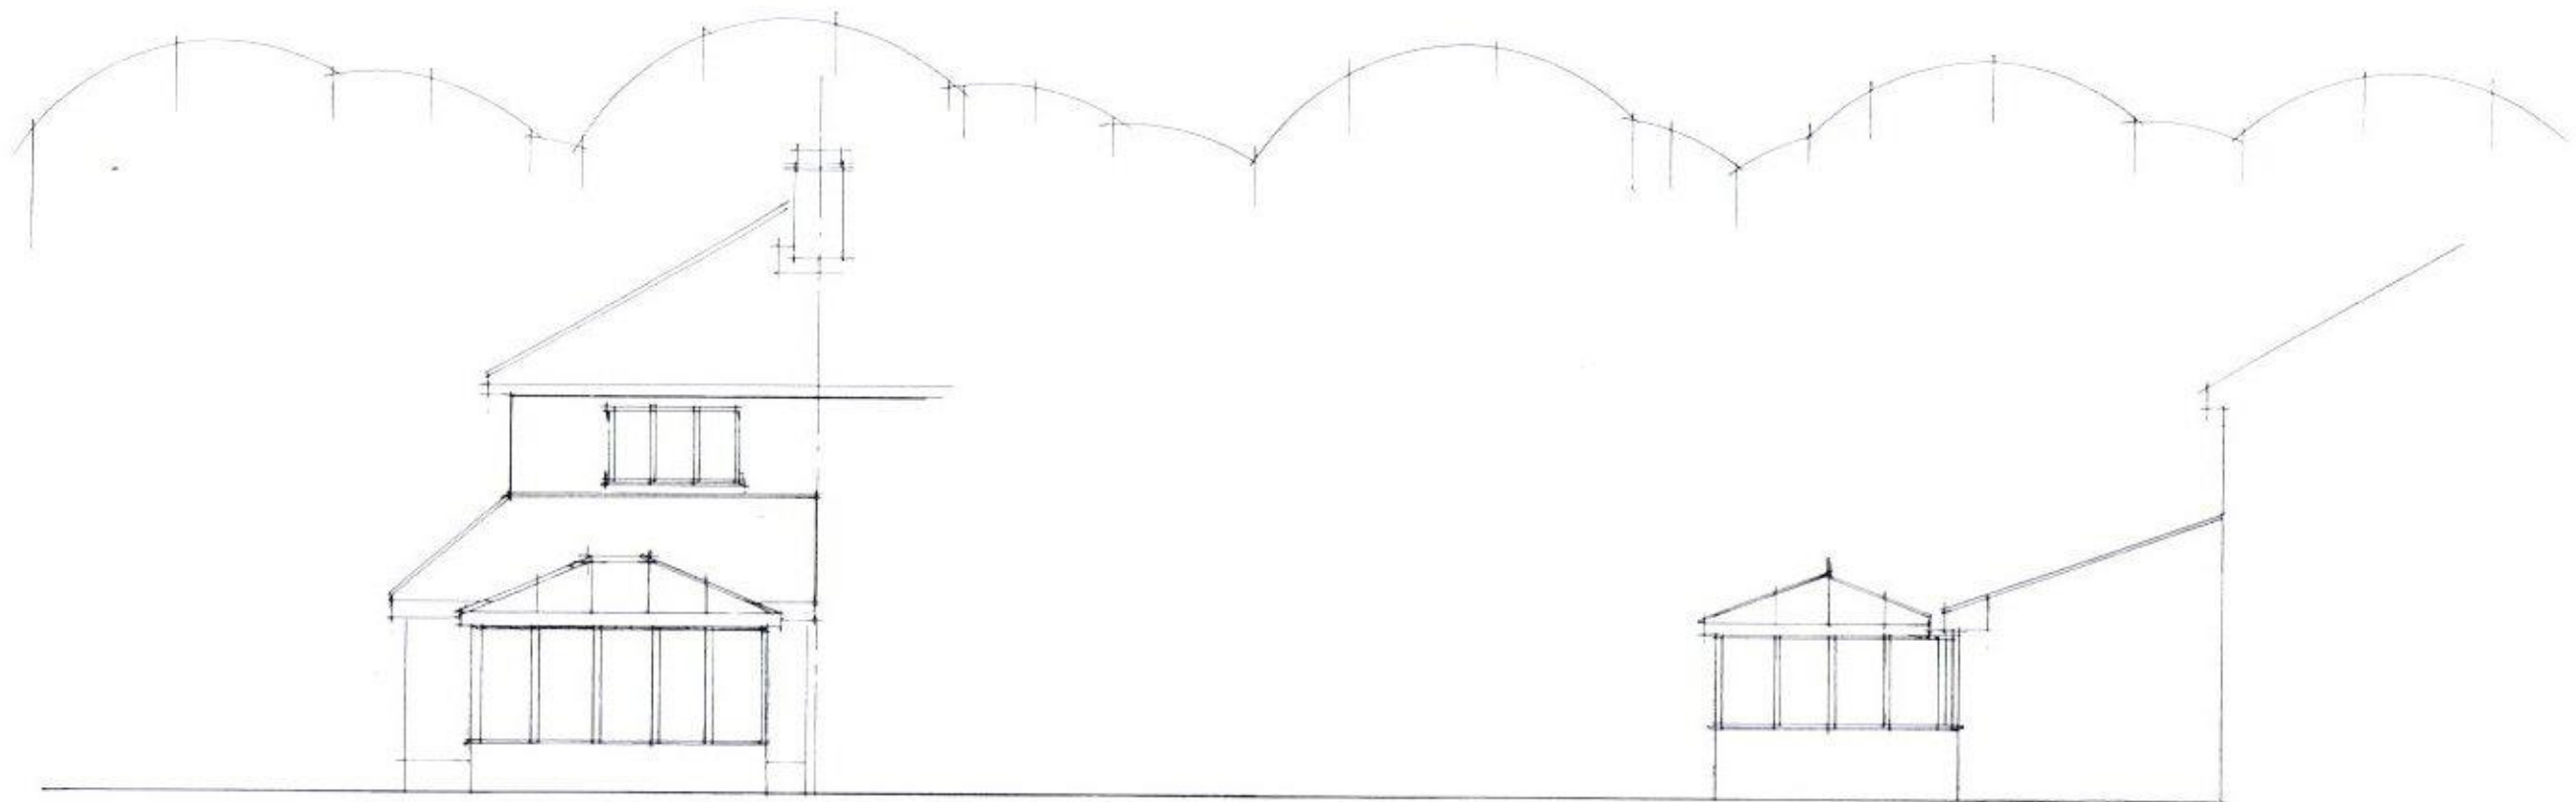

rear

side

date june 17
scale 1:100

Existing Elevations

PETER J. WALKER
ISLAND DESIGN
182 SEAFRONT, HAYLING ISLAND, HANTS
PO11 9AN