




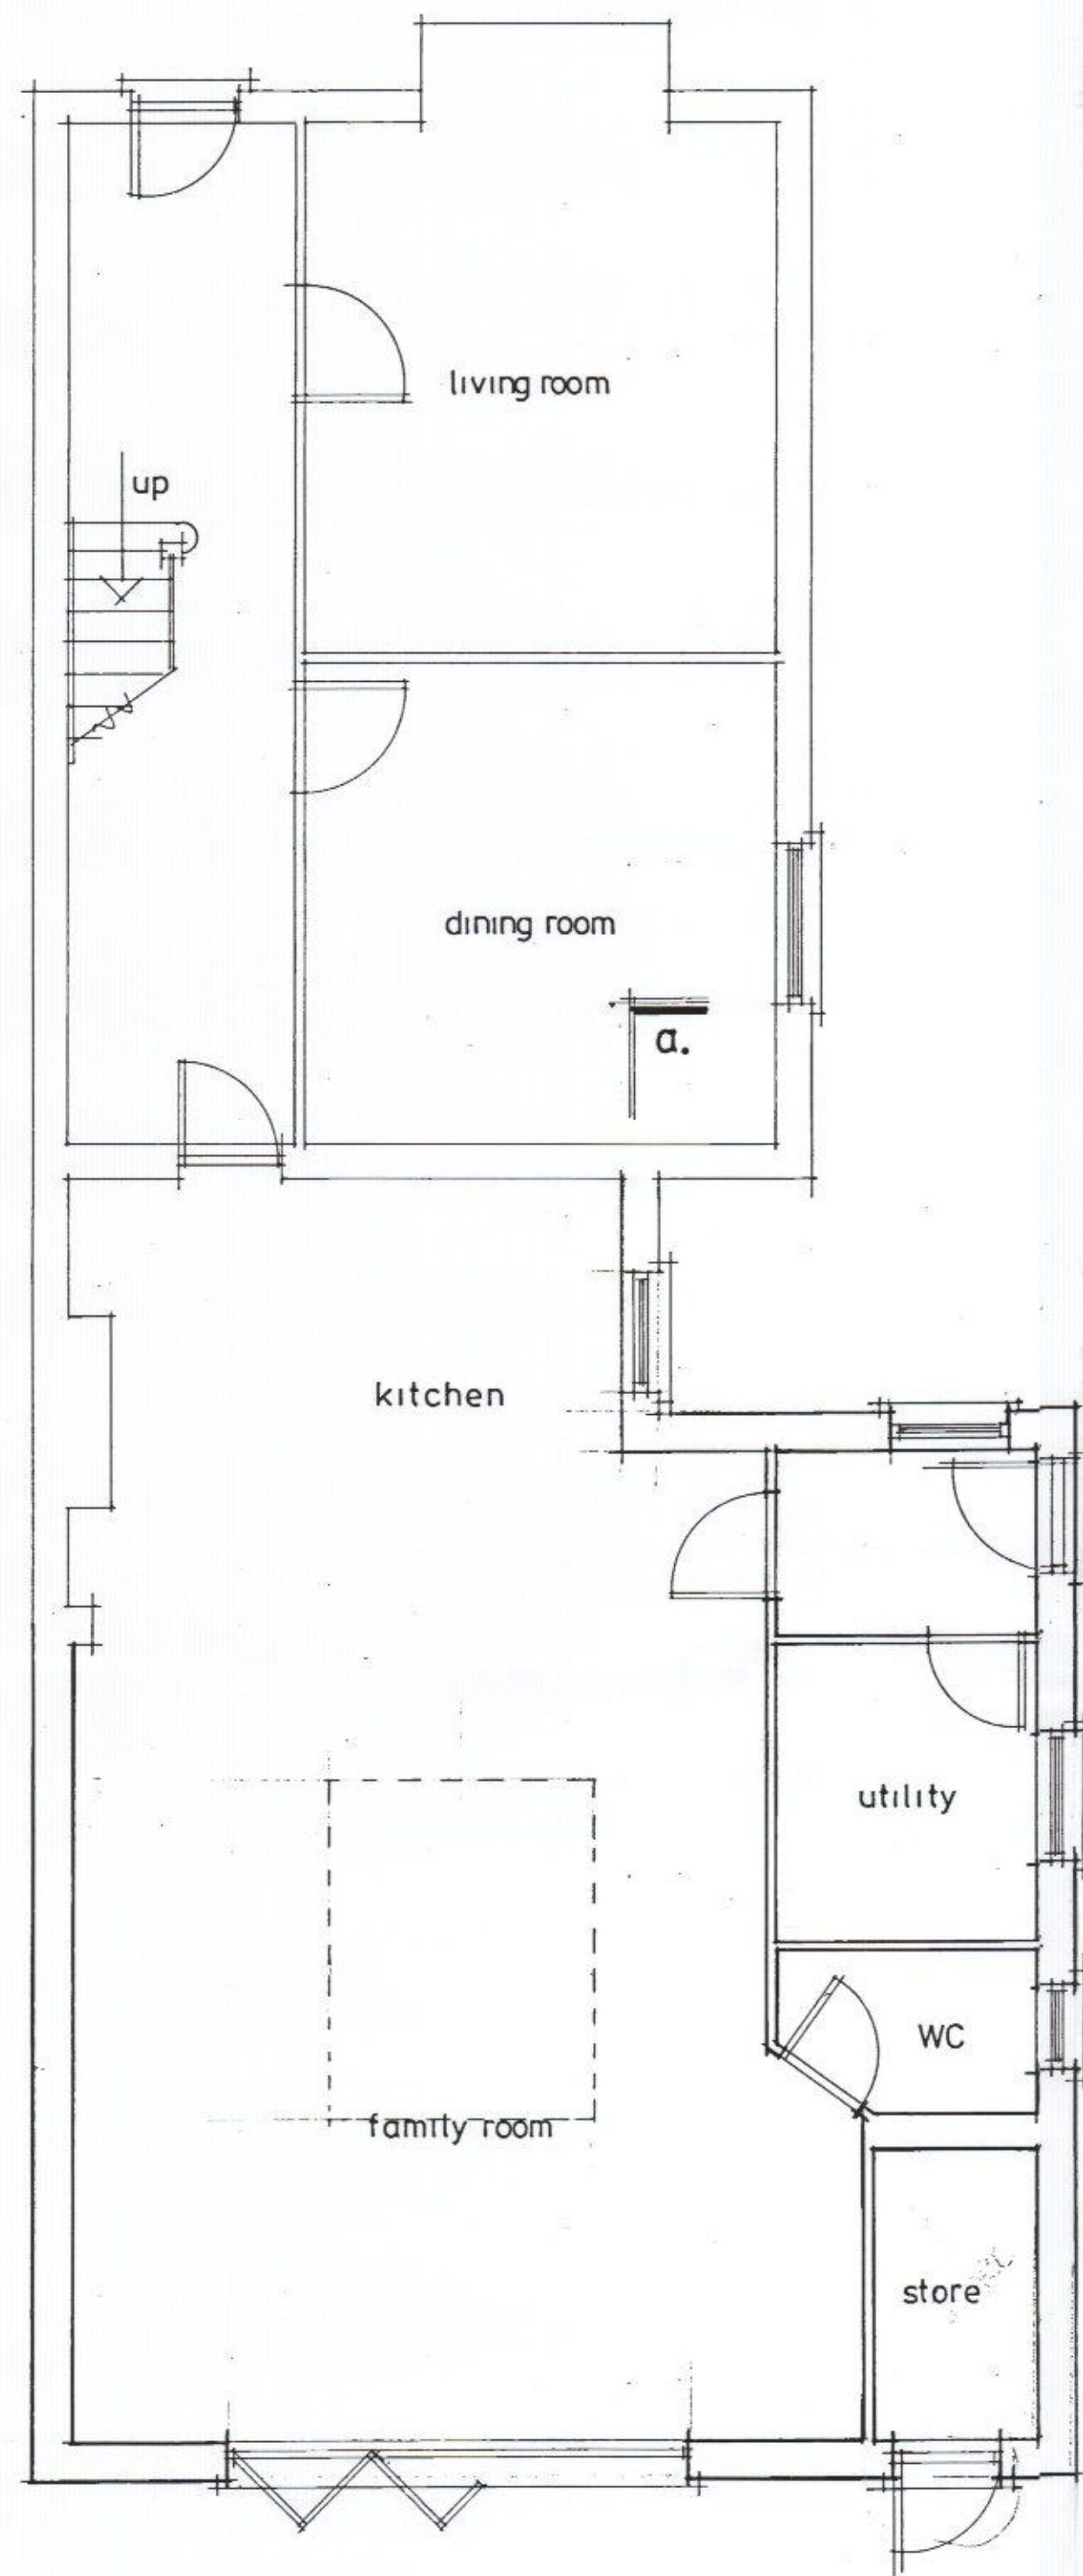

a.

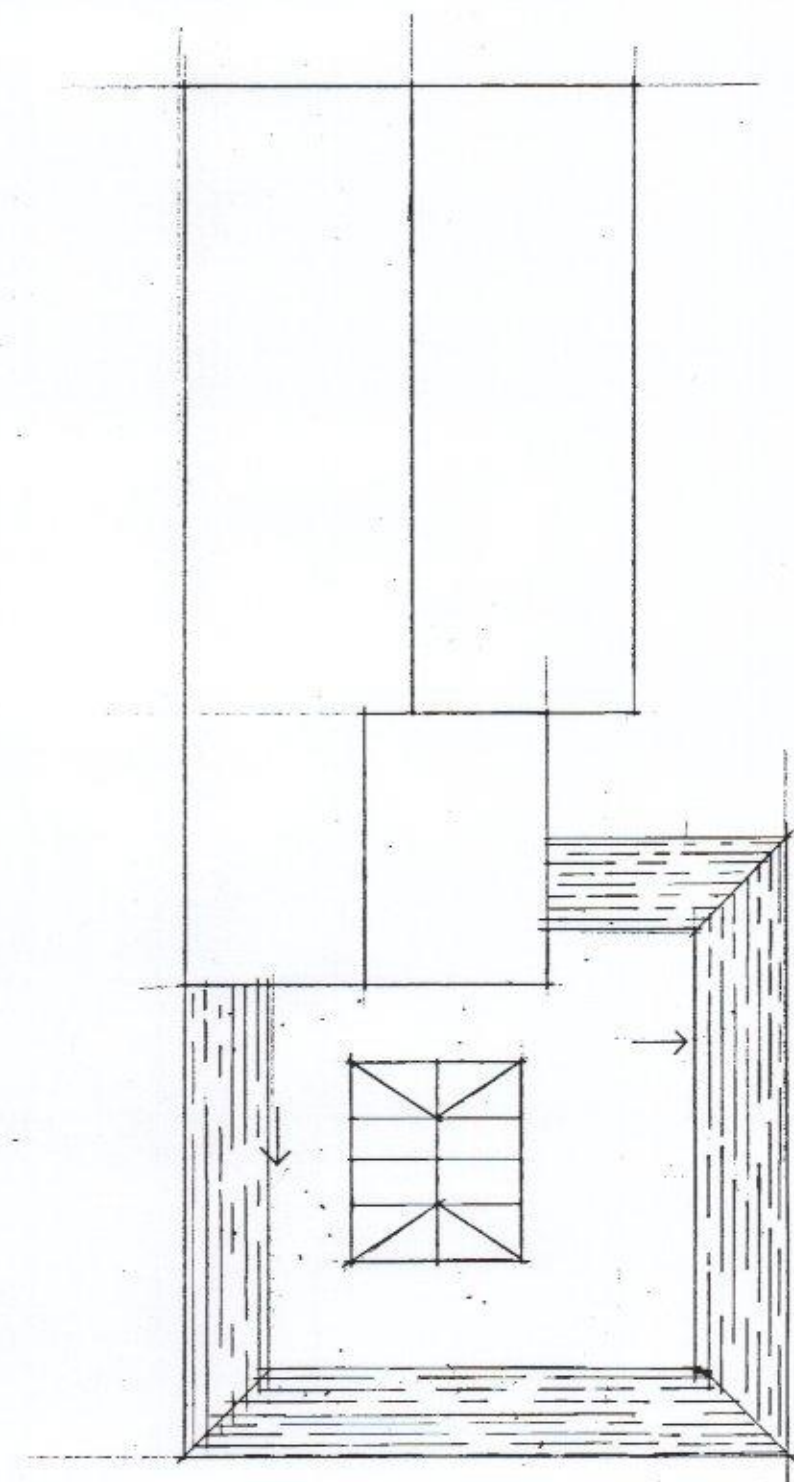

proposed roofplan

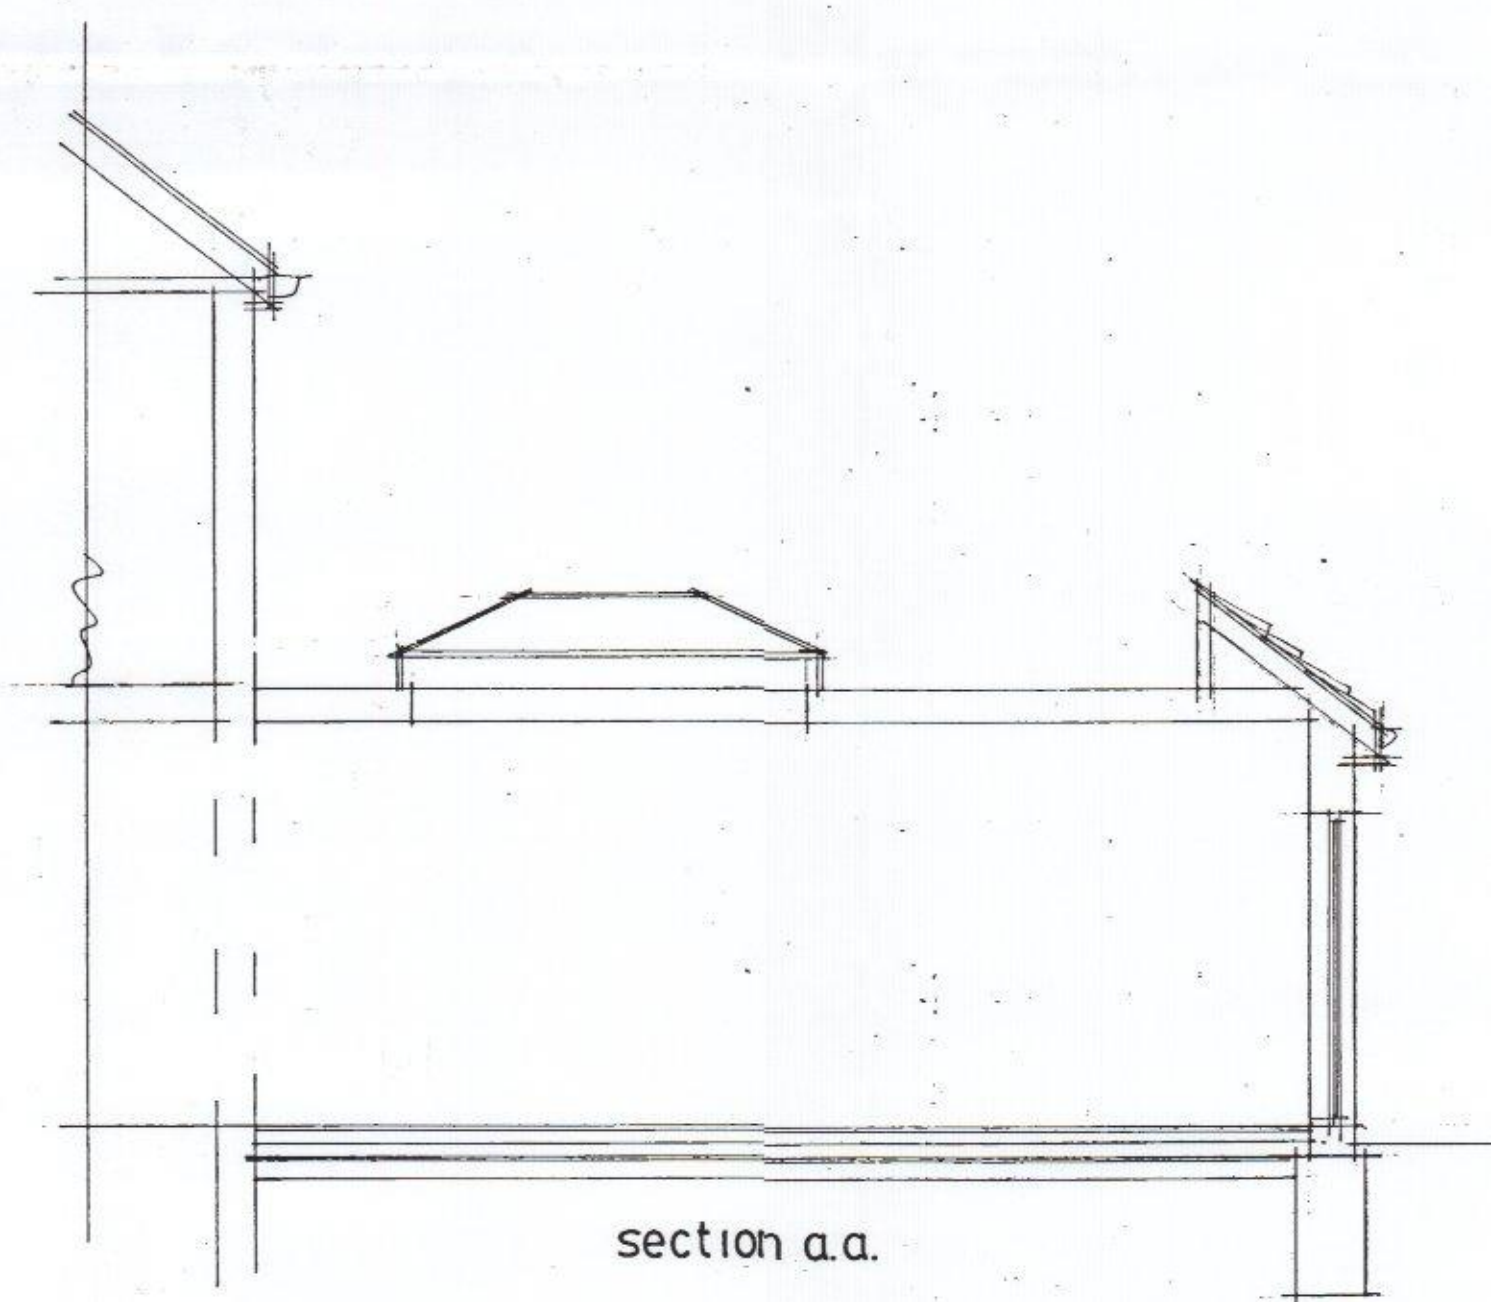


section a.a.



proposed side



proposed front

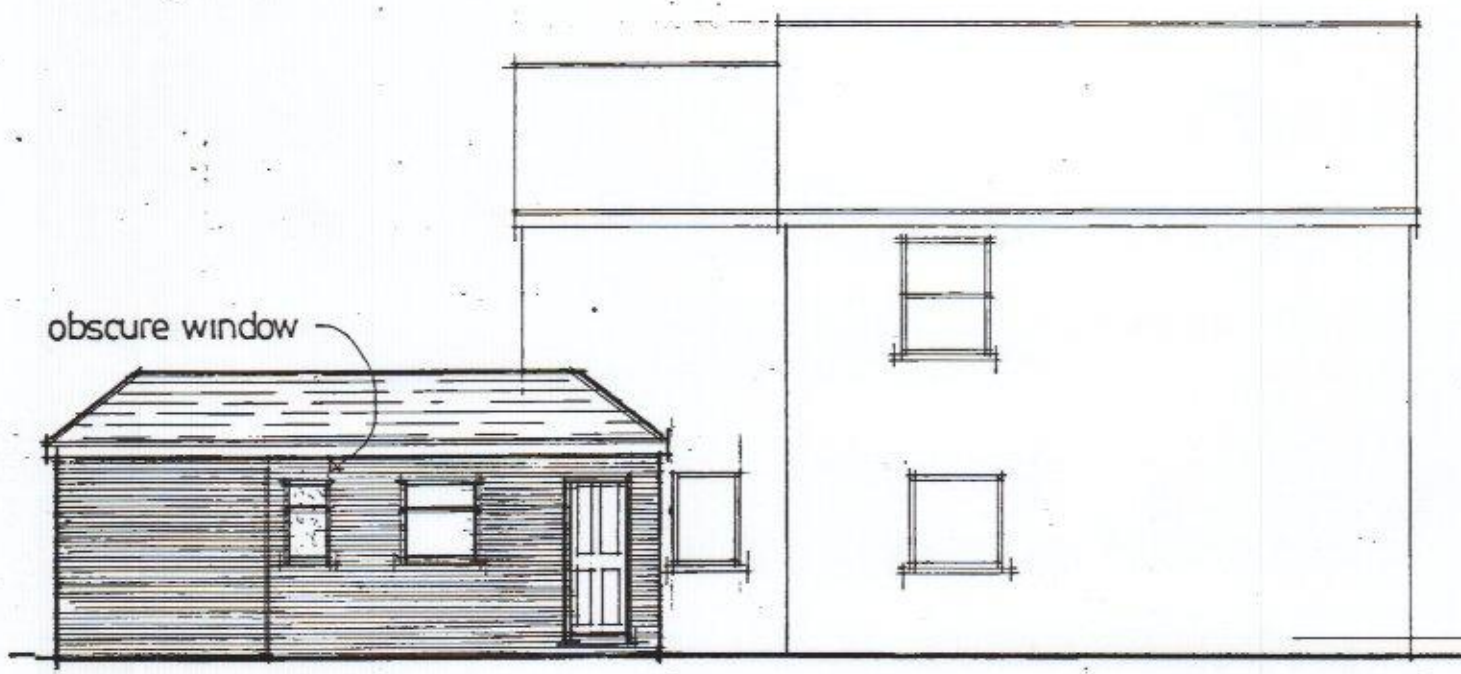

proposed side



proposed rear

C	JAN 2017	CLIENT AMENDMENT
B	JAN 2017	PLANNING AGREEMENT
A	OCT 2016	WINDOW AMENDMENT
	Date	Revision

THORNS YOUNG
ARCHITECTURAL

THORNS-YOUNG LTD
CHARTERED BUILDING CONSULTANTS
Website: www.thornsyoun.co.uk

Fareham 21 Middle Road
Park Gate
SO31 7GH
Tel: (01329) 888 322

Portsmouth 232 London Road
North End
PO2 9JQ
Tel: (02392) 672 883

Client
Mr & Mrs Grant

Job Title
**5 Grove Road
Havant**

HAVANT BOROUGH
COUNCIL
- 2 FEB 2017
RECEIVED

Drawing Title
Proposed plans

Scale **1:100 1:50 at A1**

Date **OCT 2016** Drawn by **RN**

Drg. No.
9181-16-2

Rev.
C