


PROPOSED ALTERATIONS AND ADDITIONS
10, NORTHNEY ROAD, HAYLING ISLAND, HANTS
FOR MR S. BARNES

HAVANT BOROUGH
COUNCIL
03 JUL 2017
RECEIVED

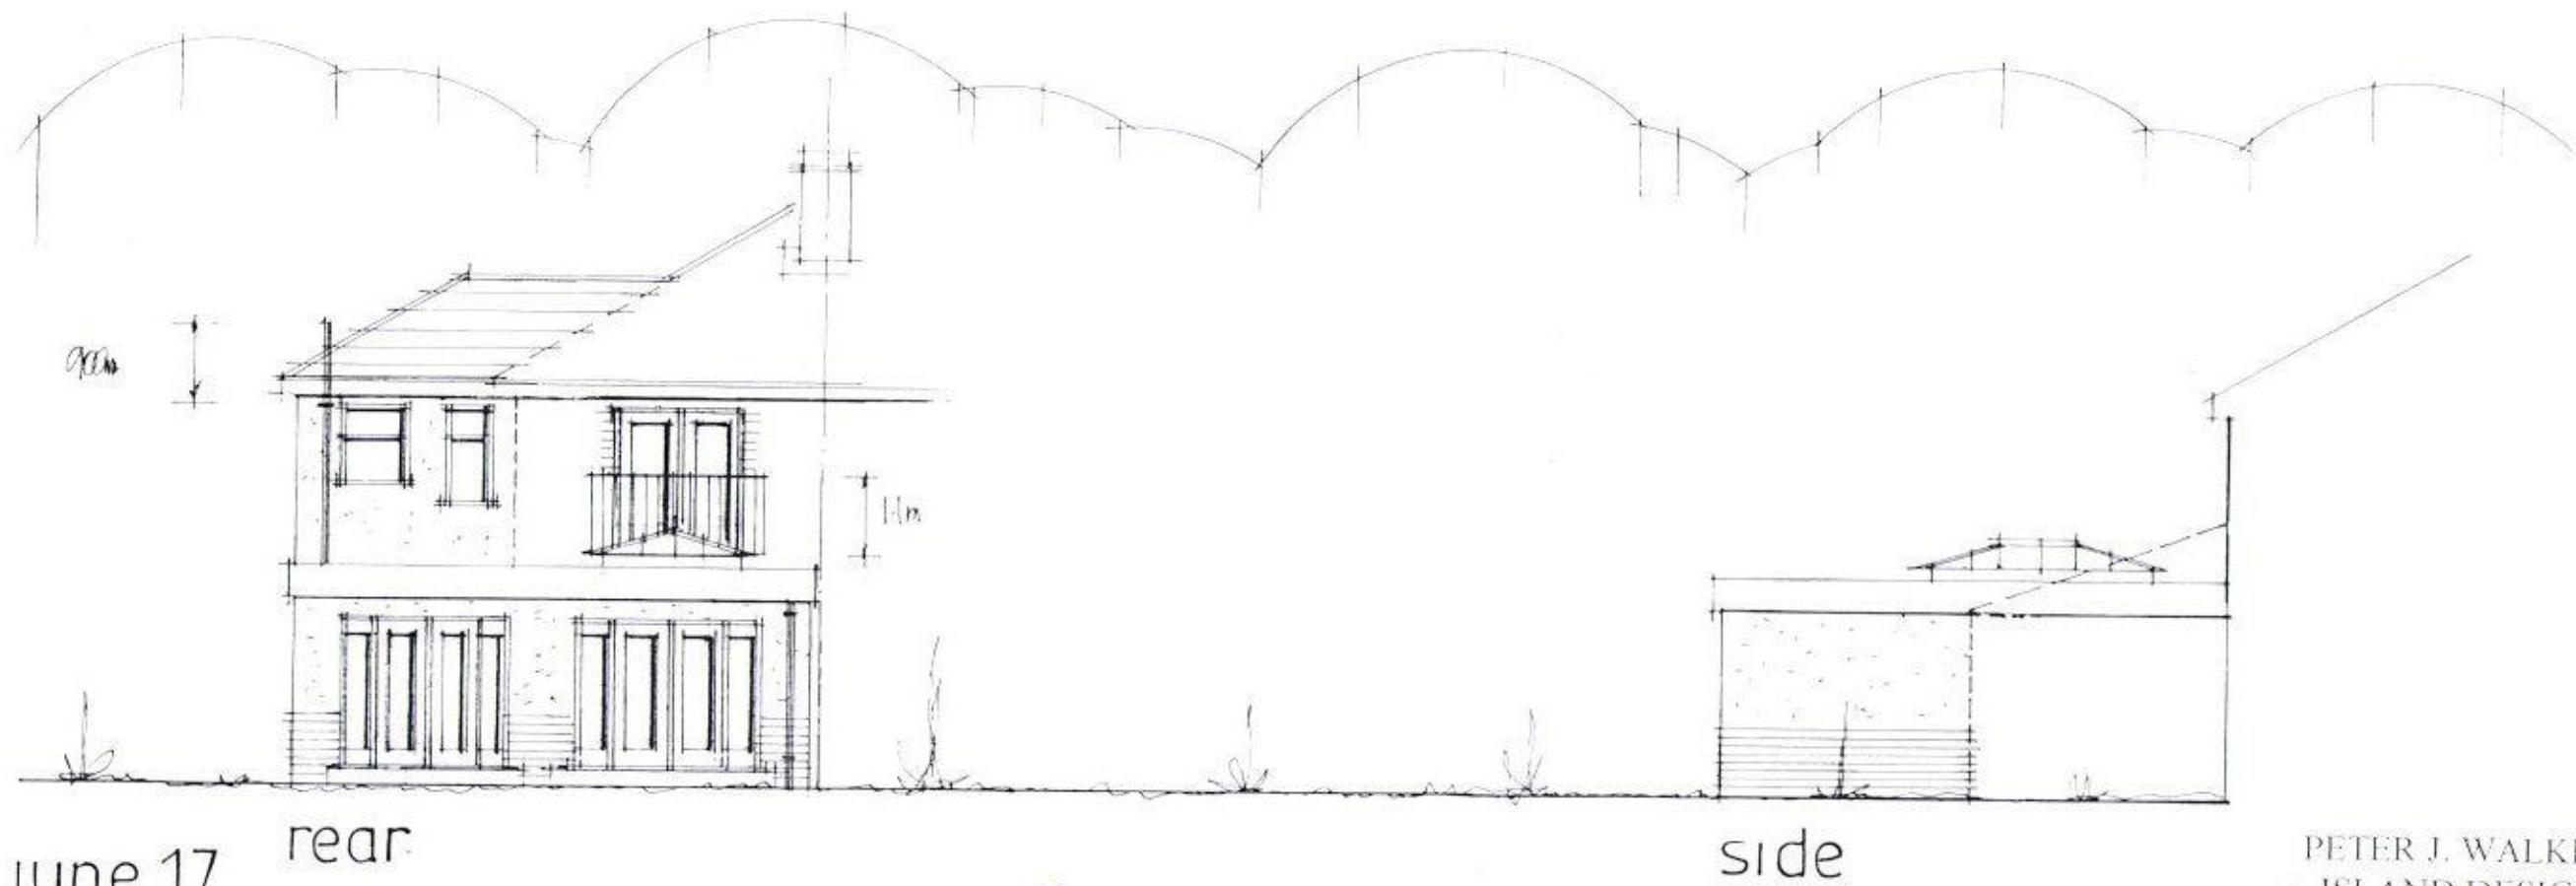

date june 17
scale 1:100

Proposed Elevations

PETER J. WALKER
ISLAND DESIGN
182 SEAFRONT, HAYLING ISLAND, HANTS
PO11 9AN