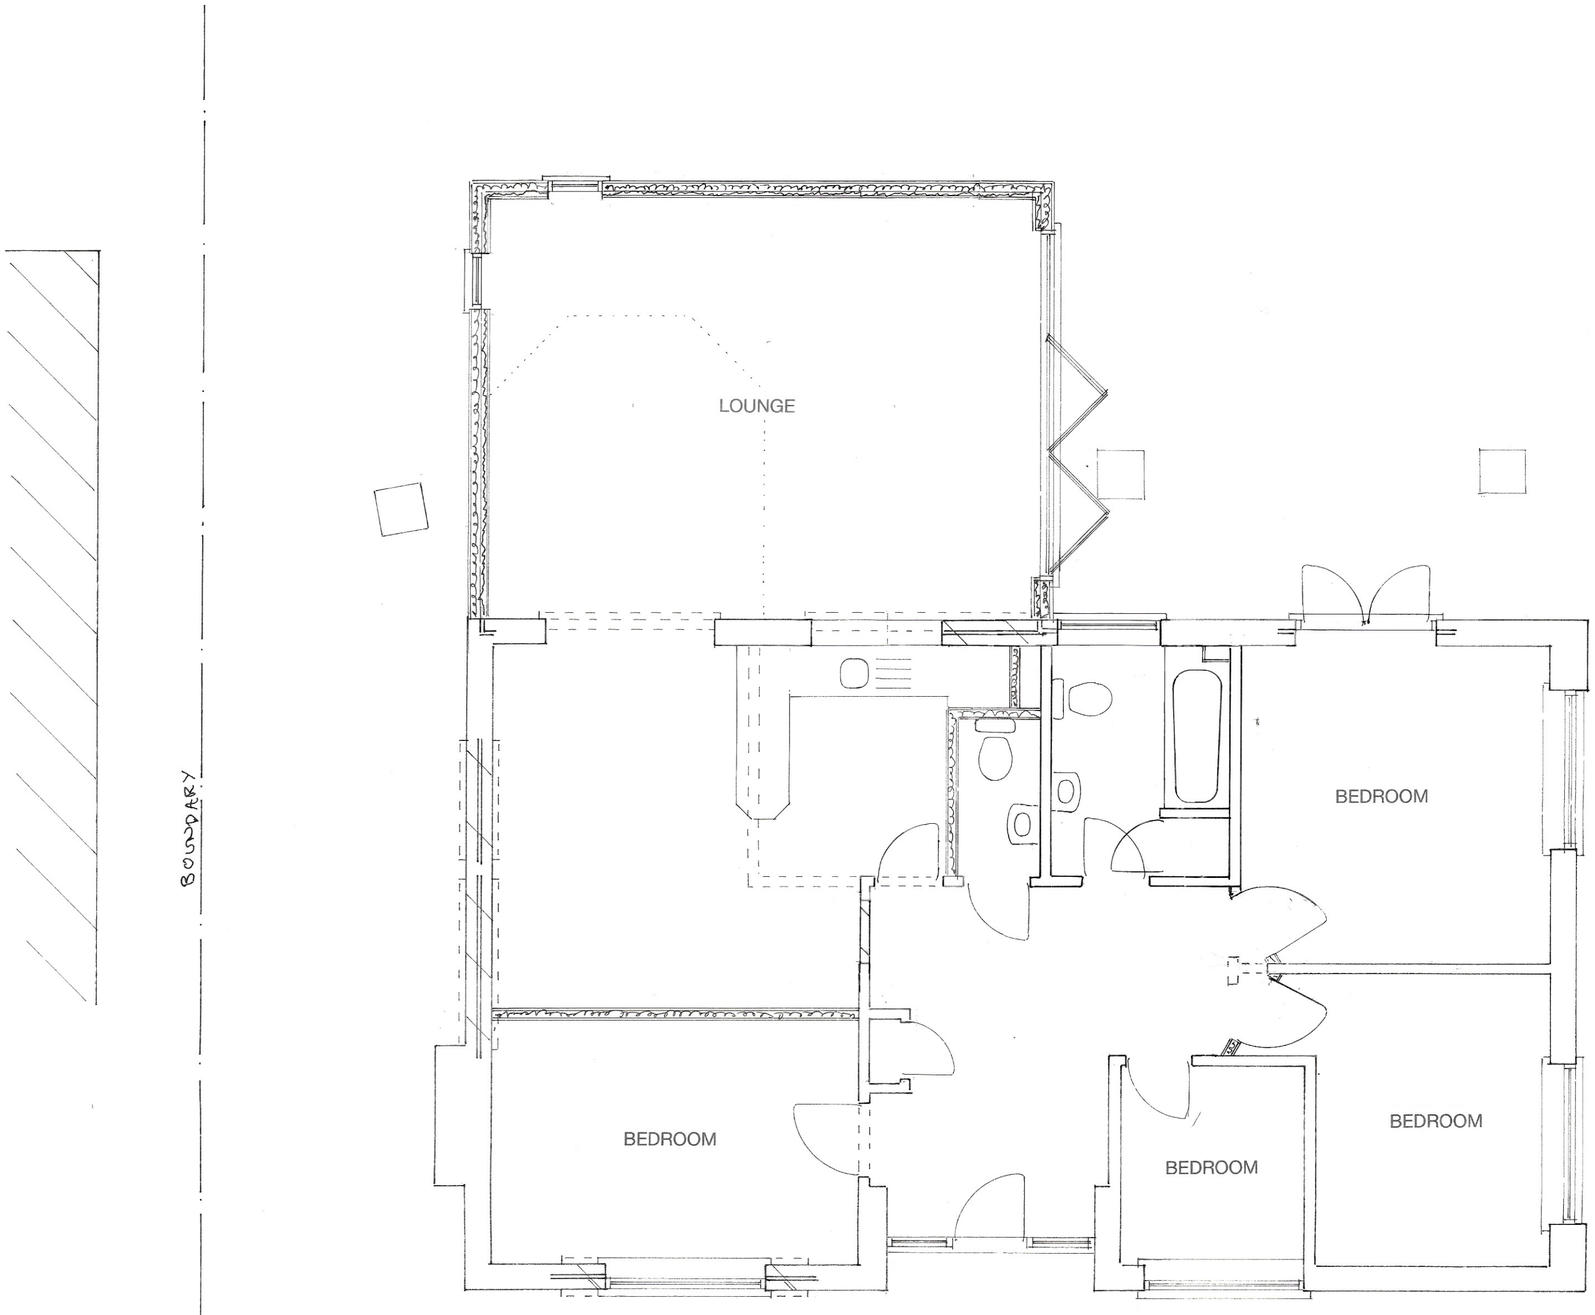

PLAN

1 : 50

0 1 2 3 4

Proposed

A2

PROPOSED SINGLE STOREY EXTENSION AT 6, OAK TREE DRIVE, EMSWORTH

FOR MR. & MRS. M. COLWELL.

Bryan Butcher
Rainbow Cottage
Nyetimber Lane
Bognor Regis PO21 3JX
01243 266871
07973 233442
bryan.butcher@btinternet.com
www.bryanbutcher.com