


PROPOSED ALTERATIONS AND ADDITIONS
10, NORTHNEY ROAD, HAYLING ISLAND, HANTS
FOR MR S. BARNES

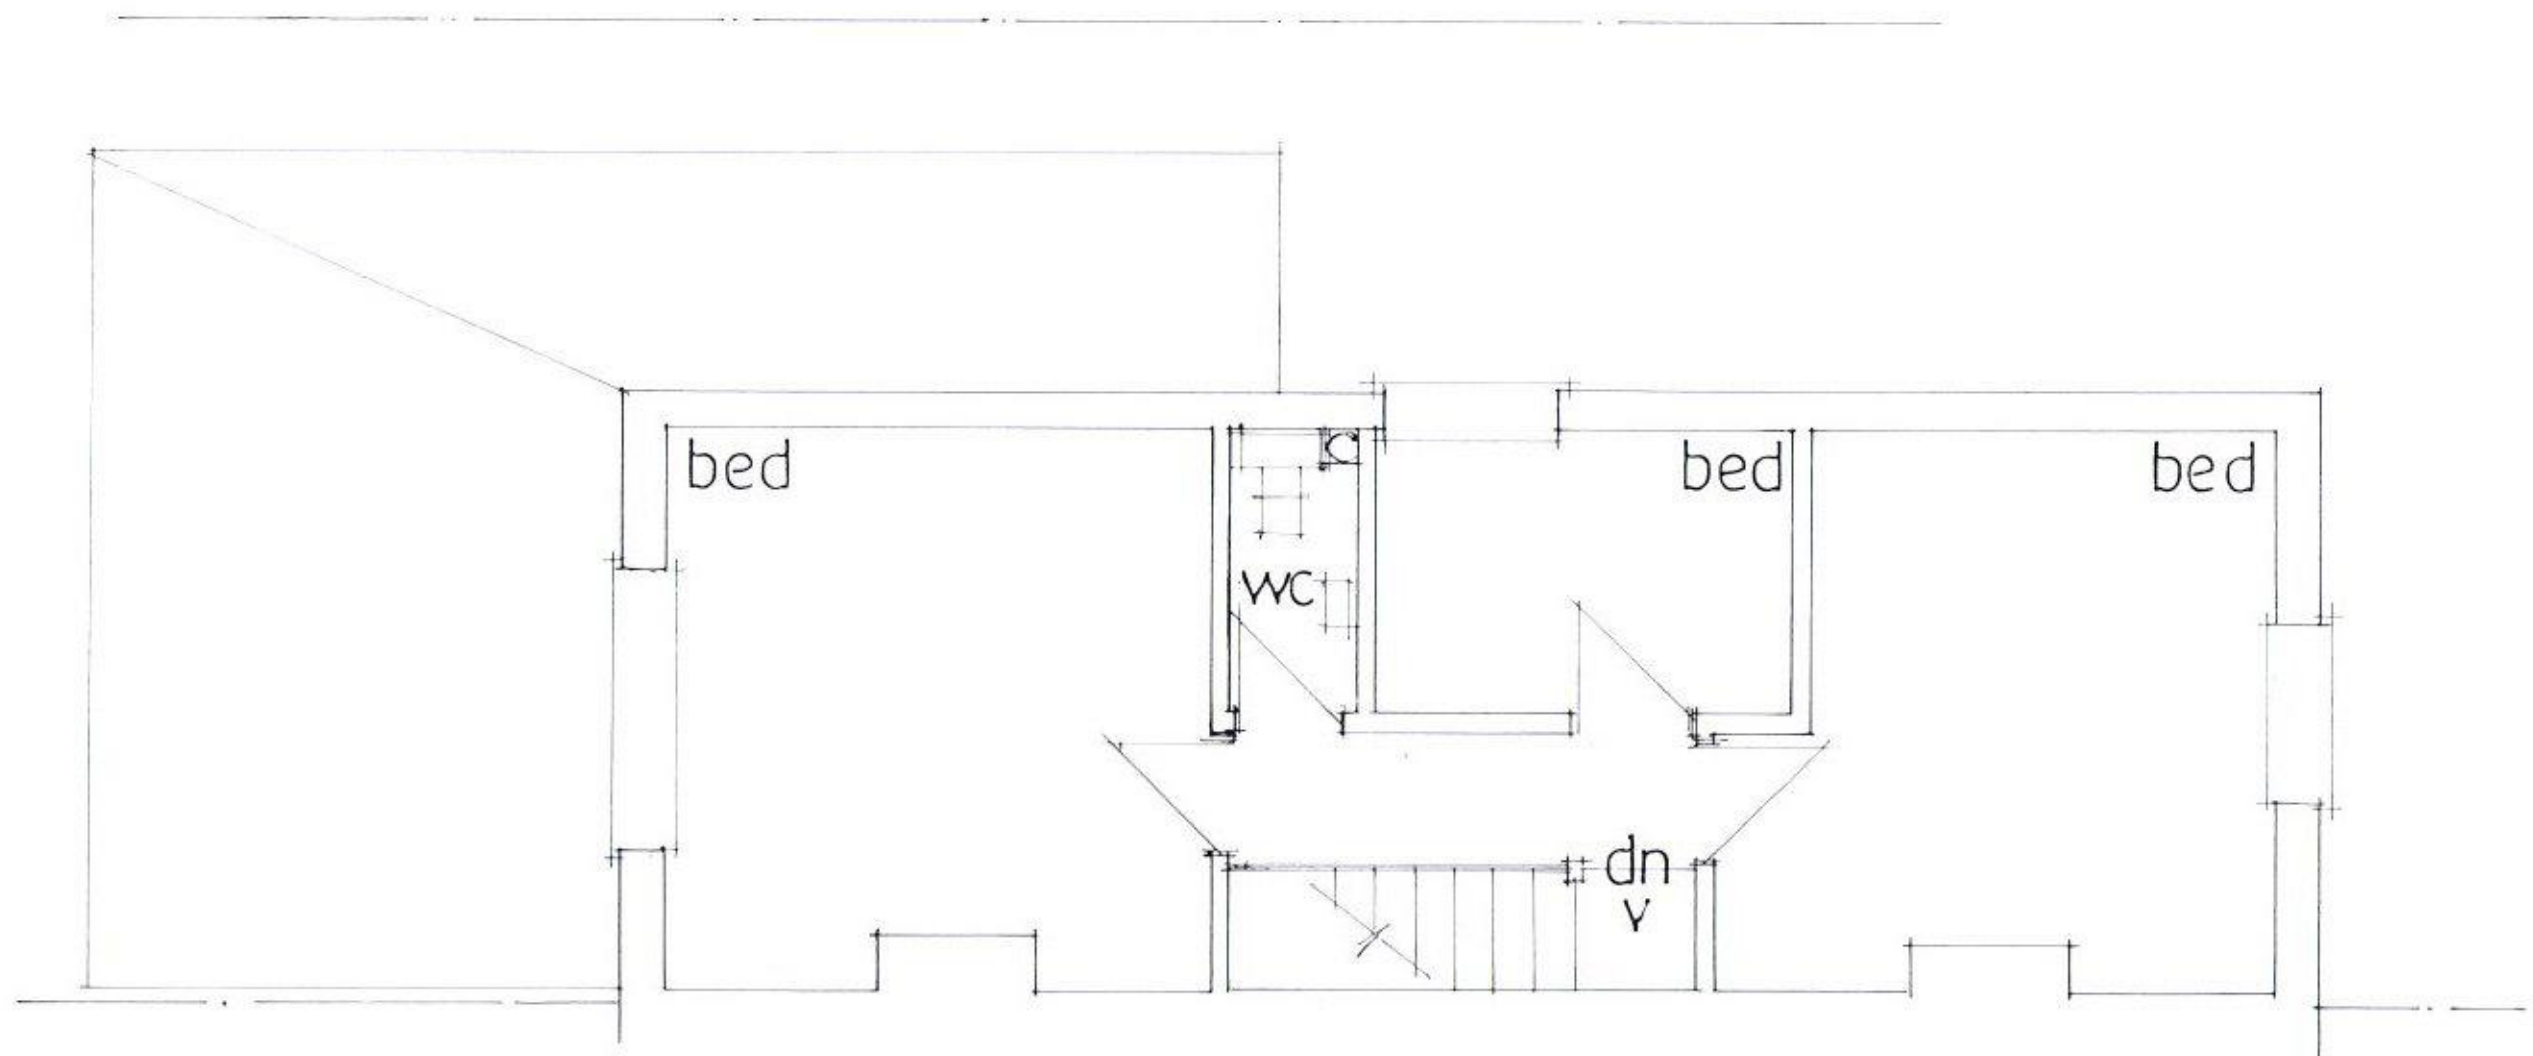

date june 17
scale 1:50

Existing First Floor

PETER J. WALKER
ISLAND DESIGN
182 SEAFRONT, HAYLING ISLAND, HANTS
PO11 9AN
TEL 02392467571