
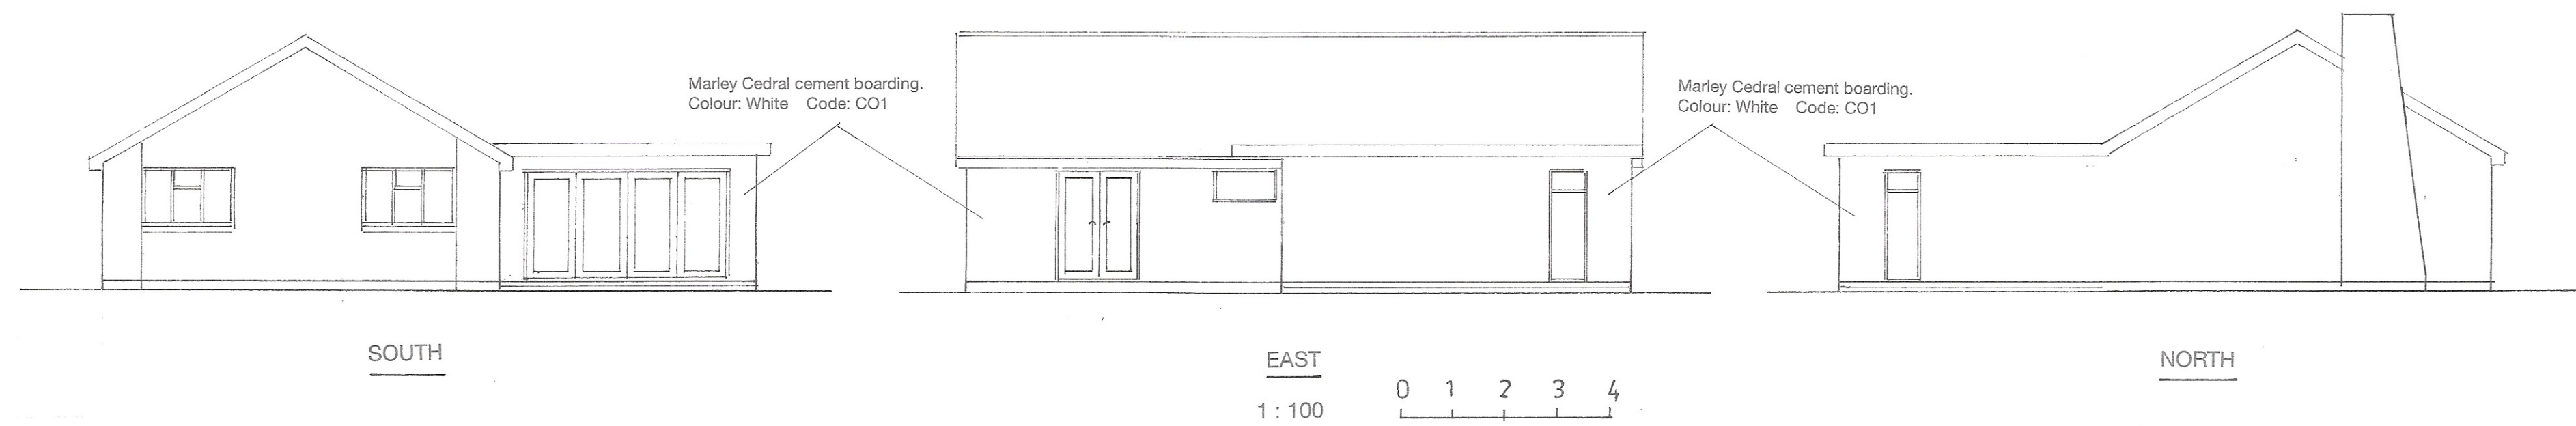
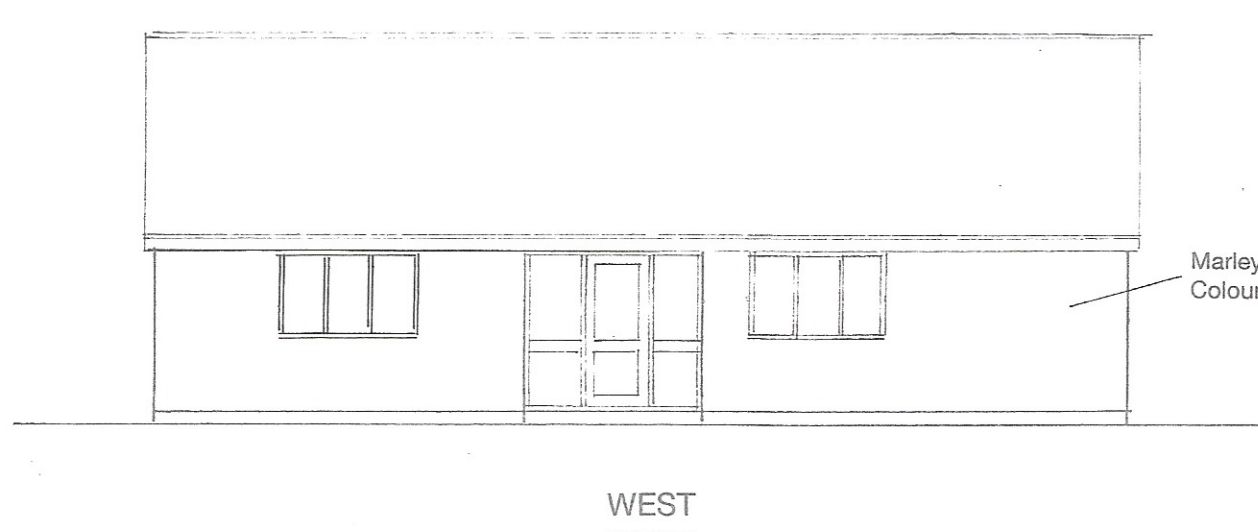
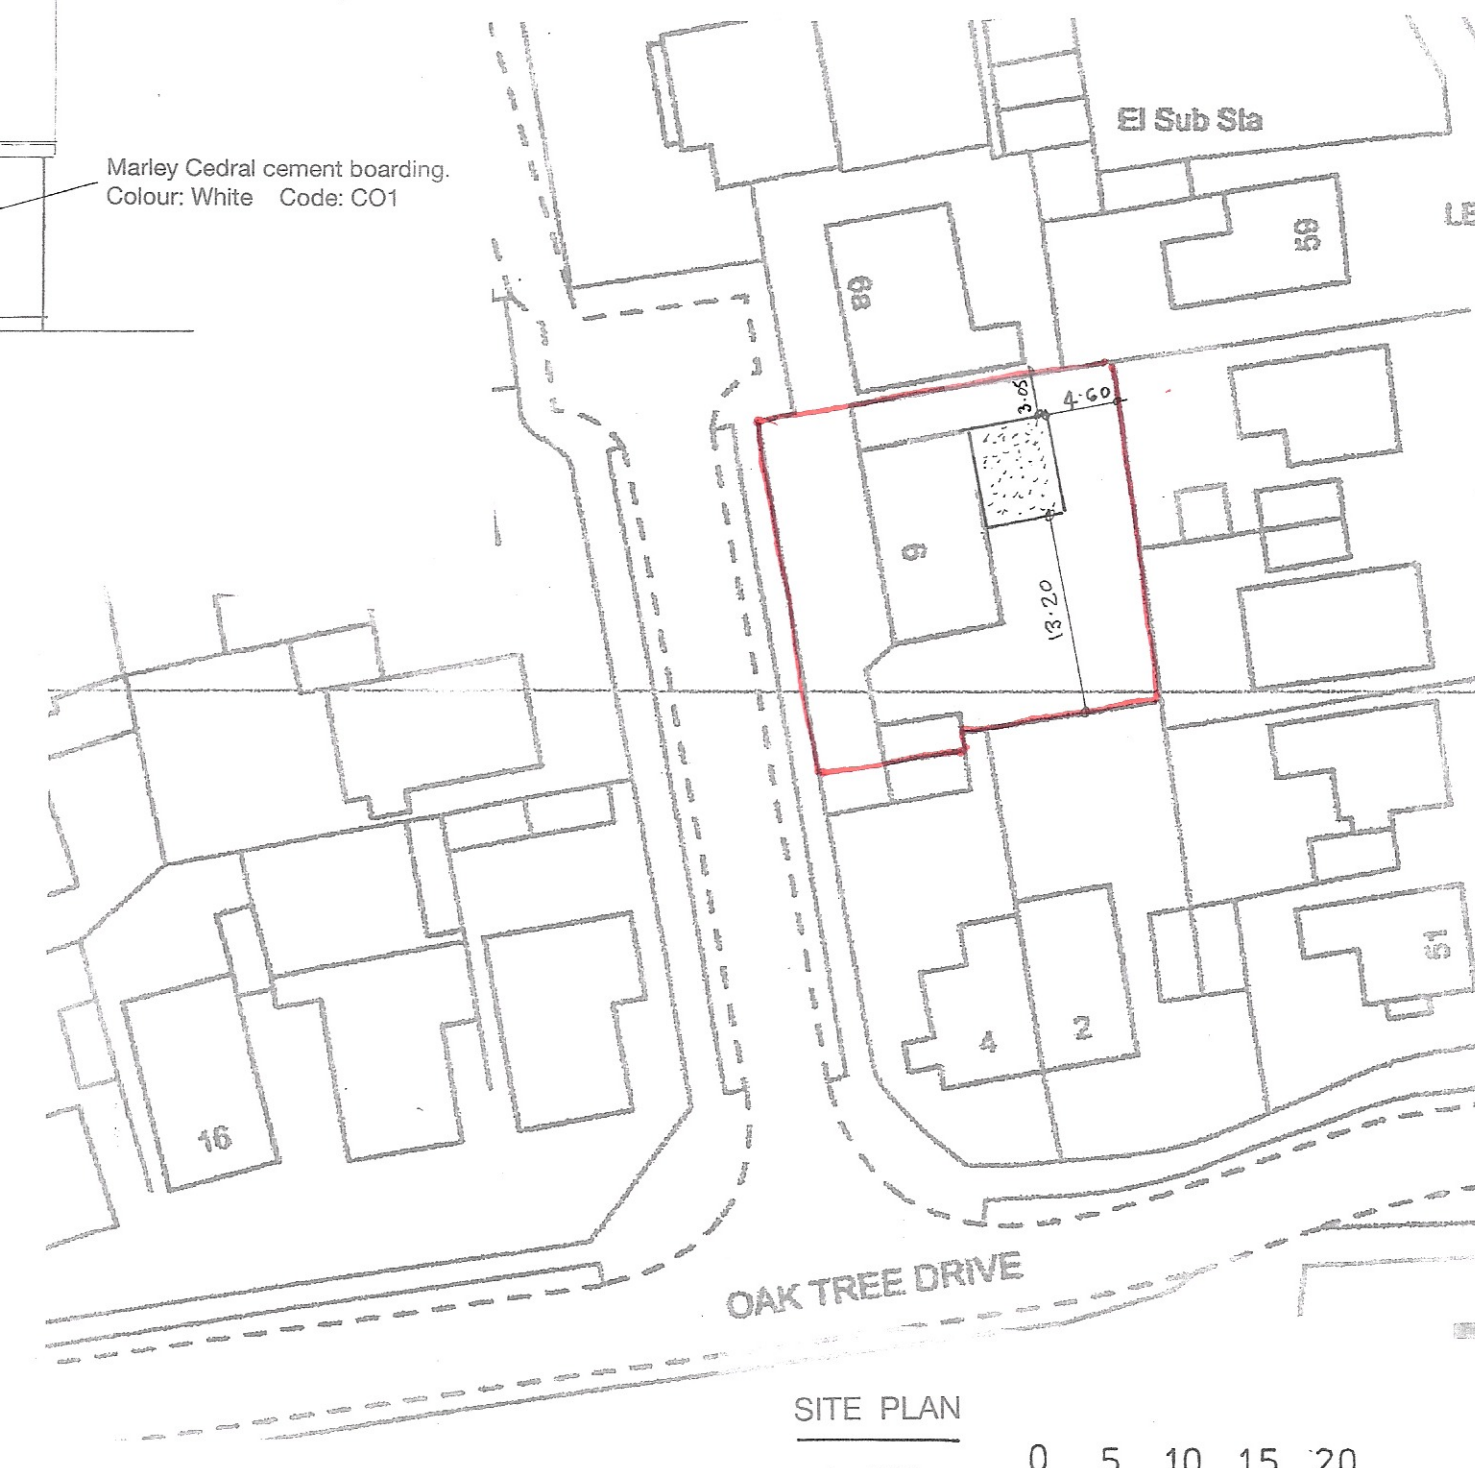


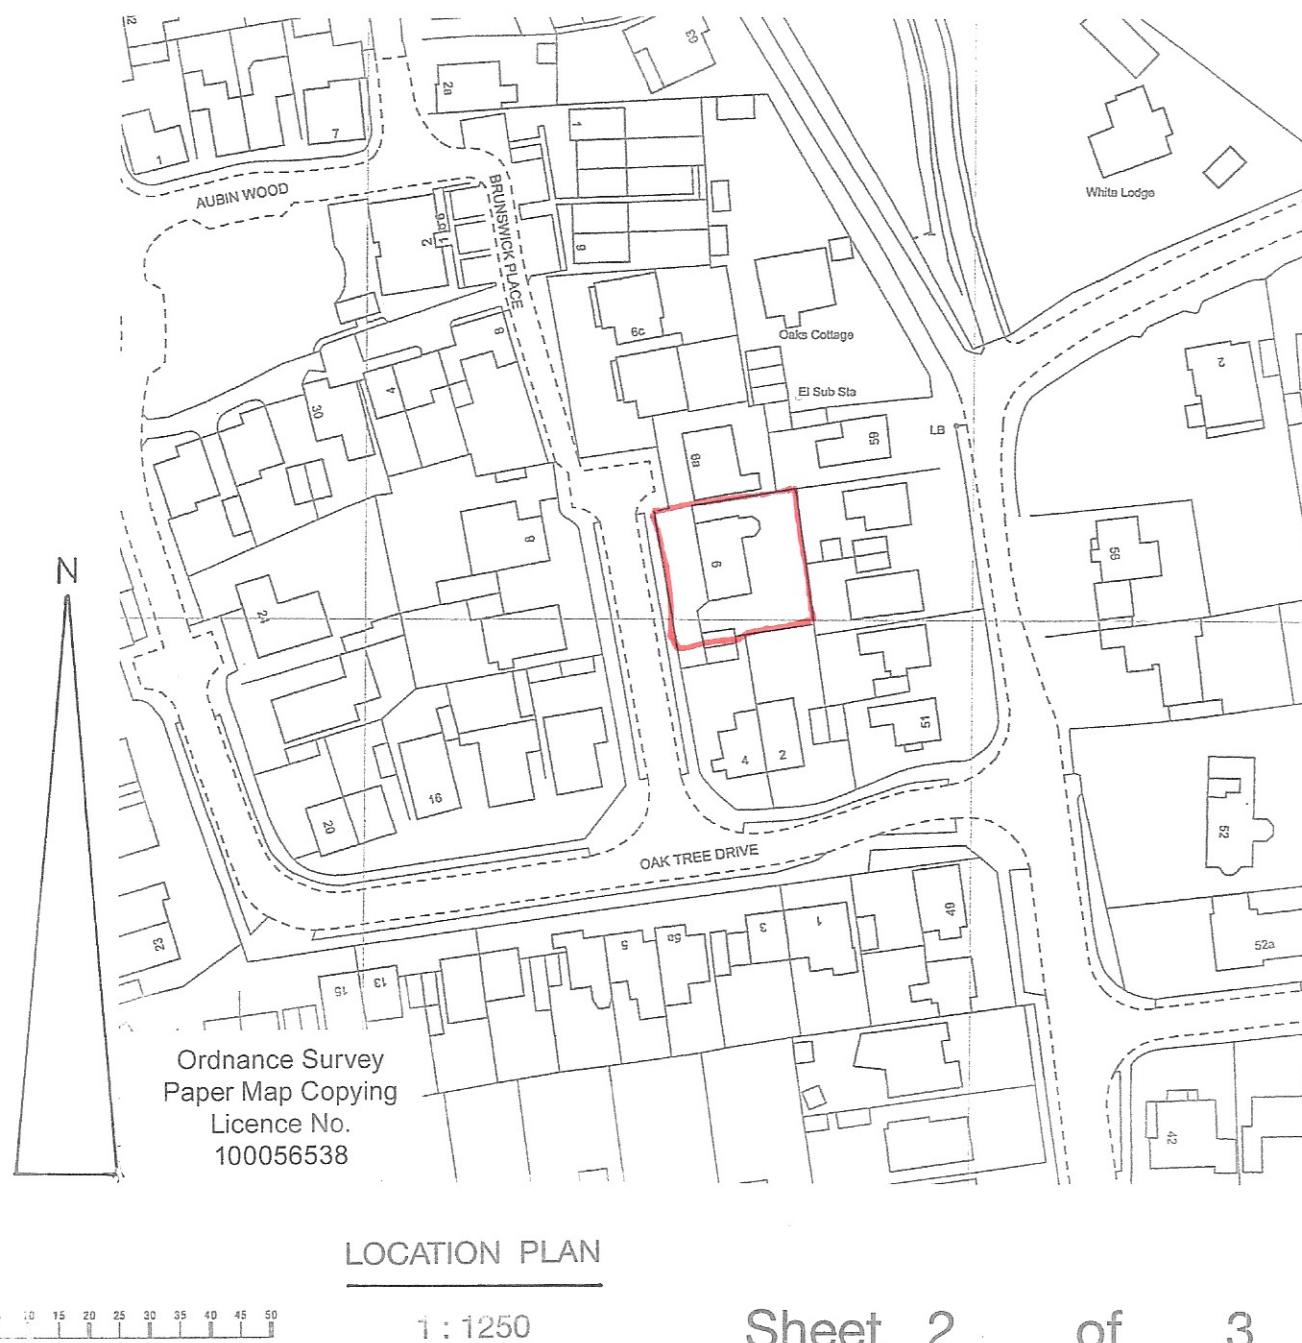

Proposed

A2

PROPOSED SINGLE STOREY EXTENSION AT 6, OAK TREE DRIVE, EMSWORTH

FOR MR. & MRS. M. COLWELL.

Bryan Butcher  
Rainbow Cottage  
Nyetimber Lane  
Bognor Regis PO21 3JX  
01243 266871  
07973 233442  
bryan.butcher@btinternet.com  
www.bryanbutcher.com