




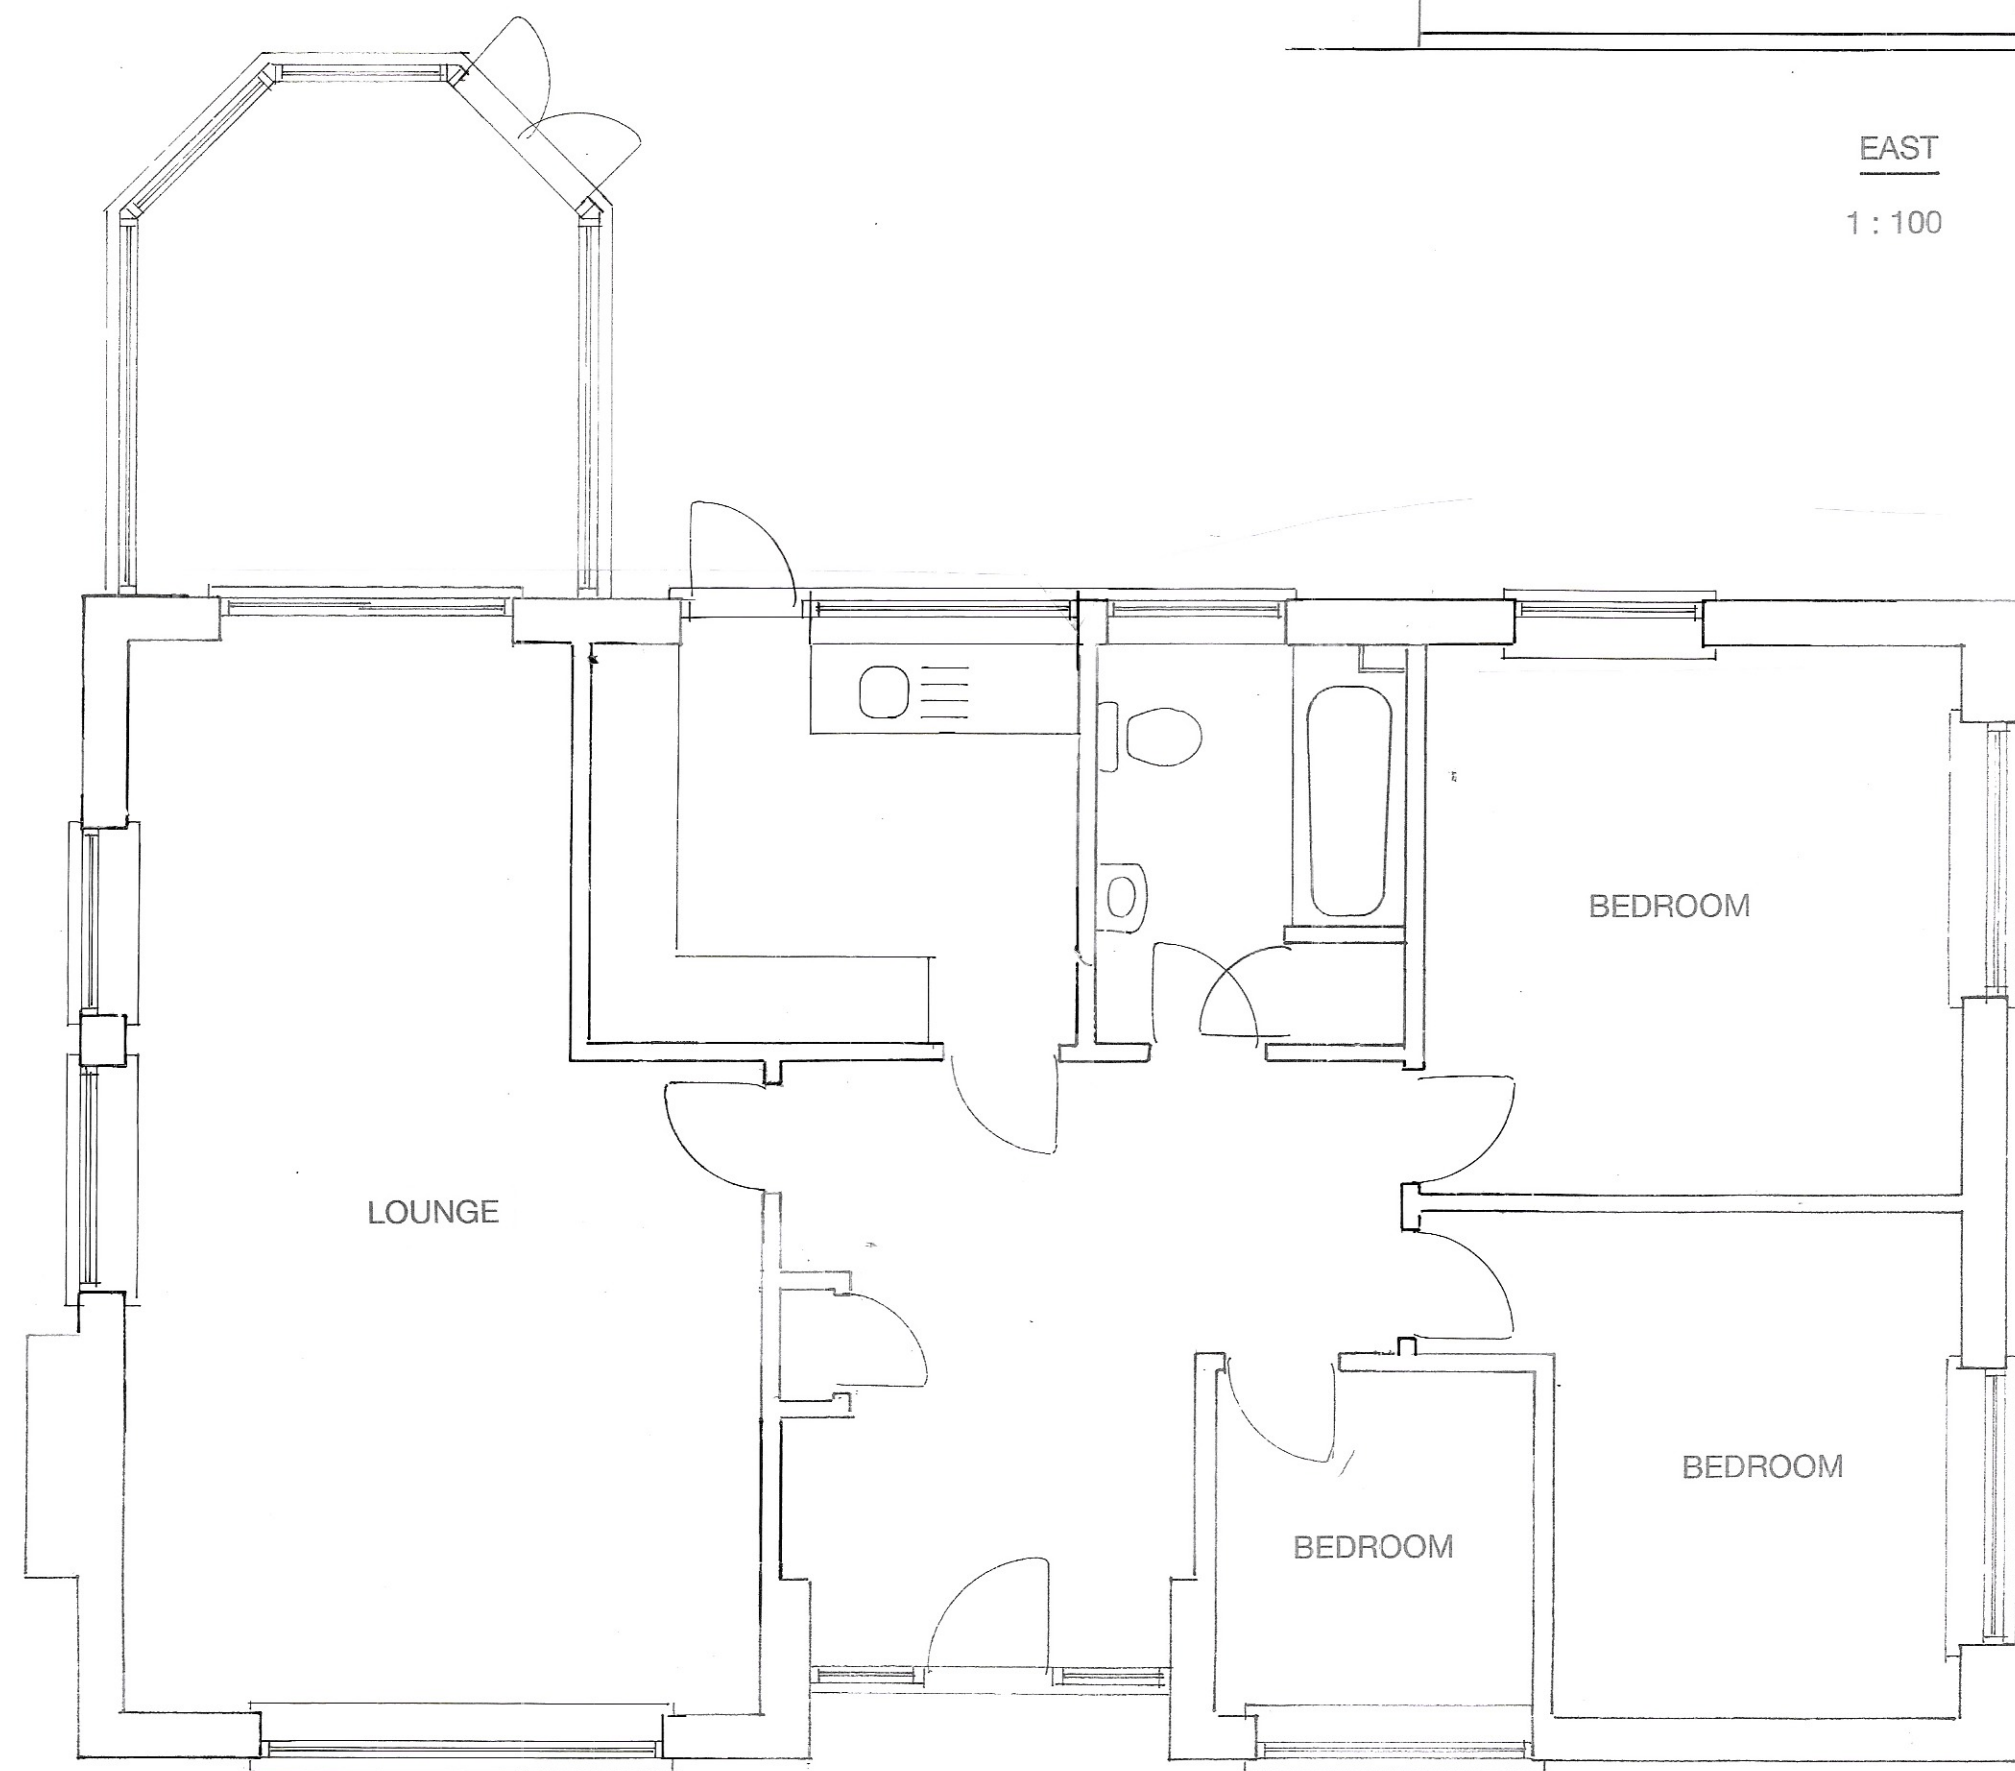


EAST
1:100
0 1 2 3 4

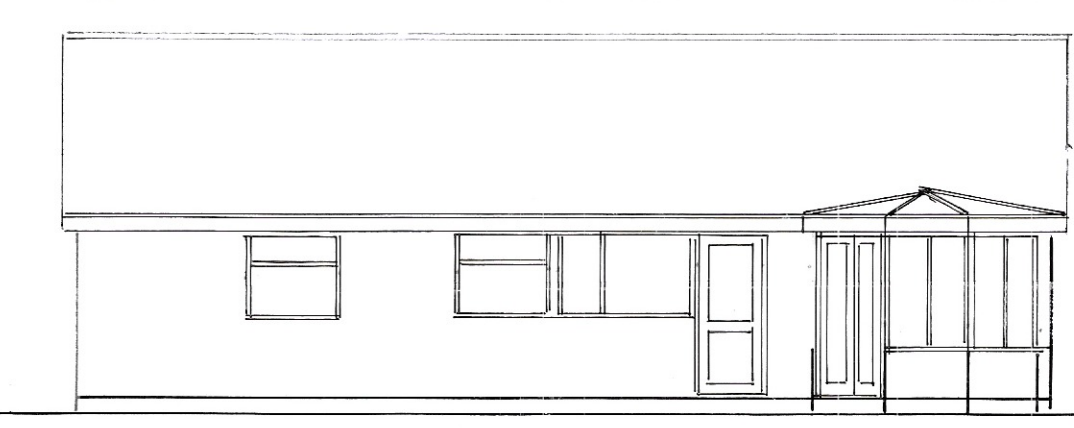

NORTH

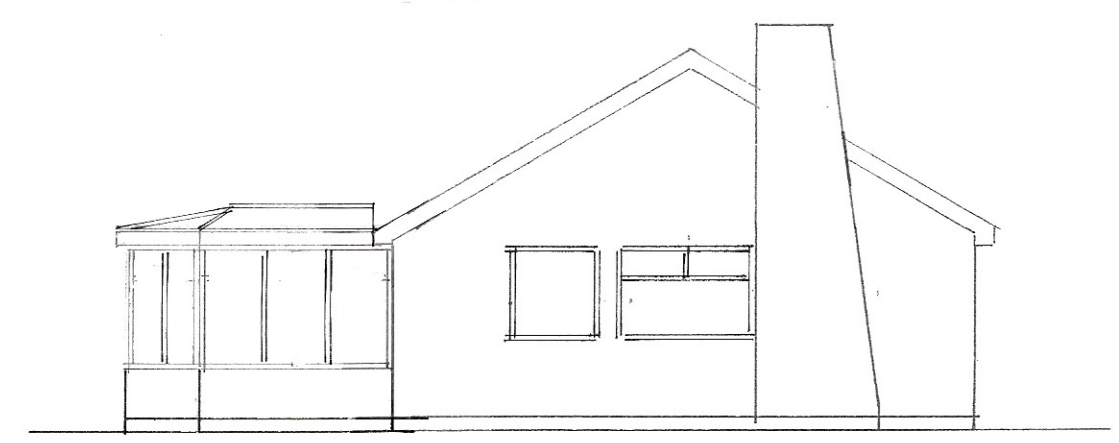

SOUTH

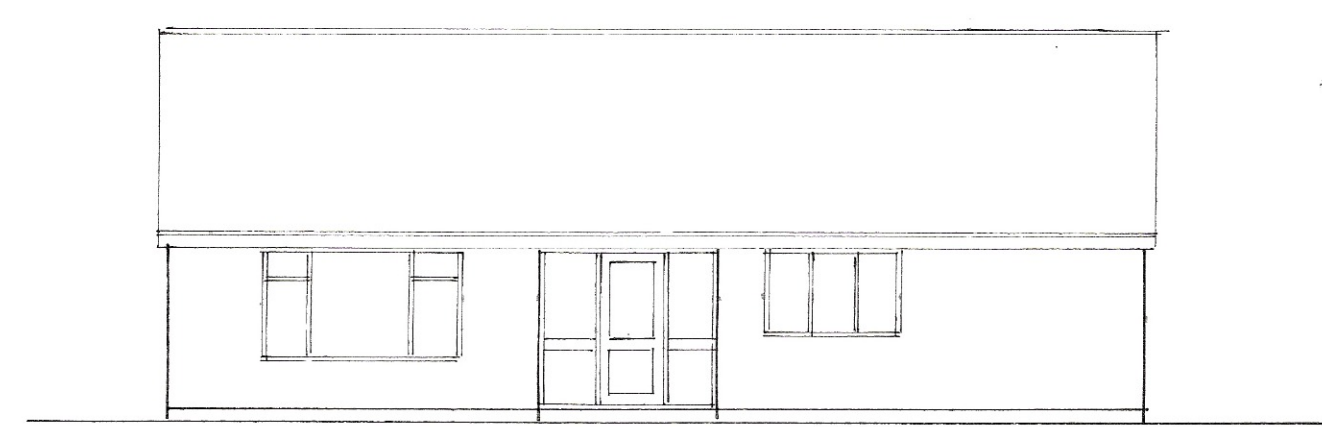

WEST

PLAN
1:50
0 1 2 3 4