
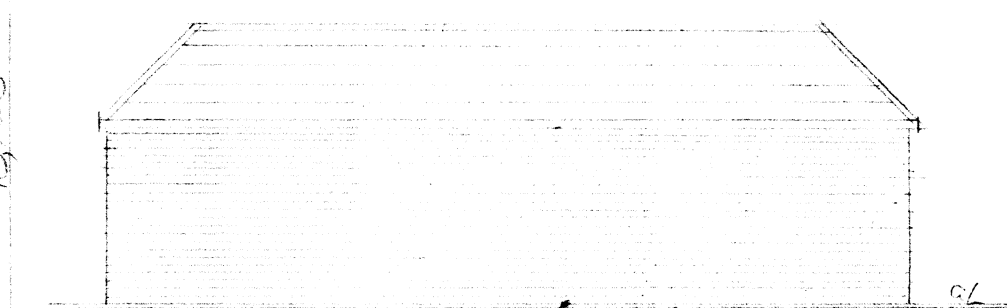
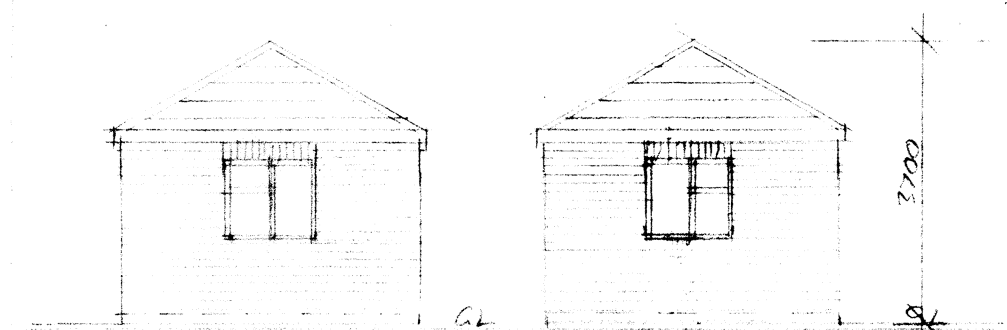
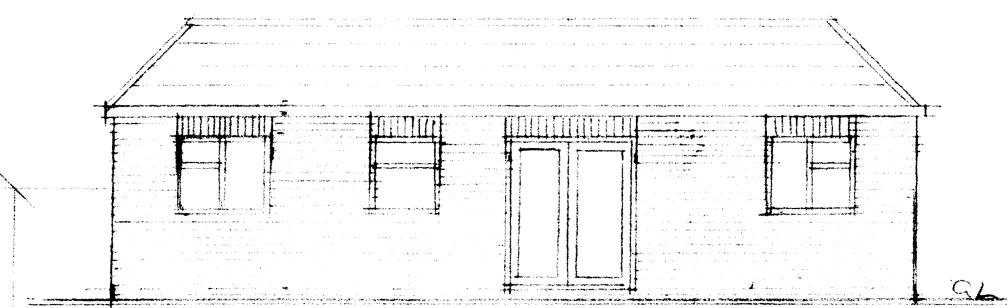


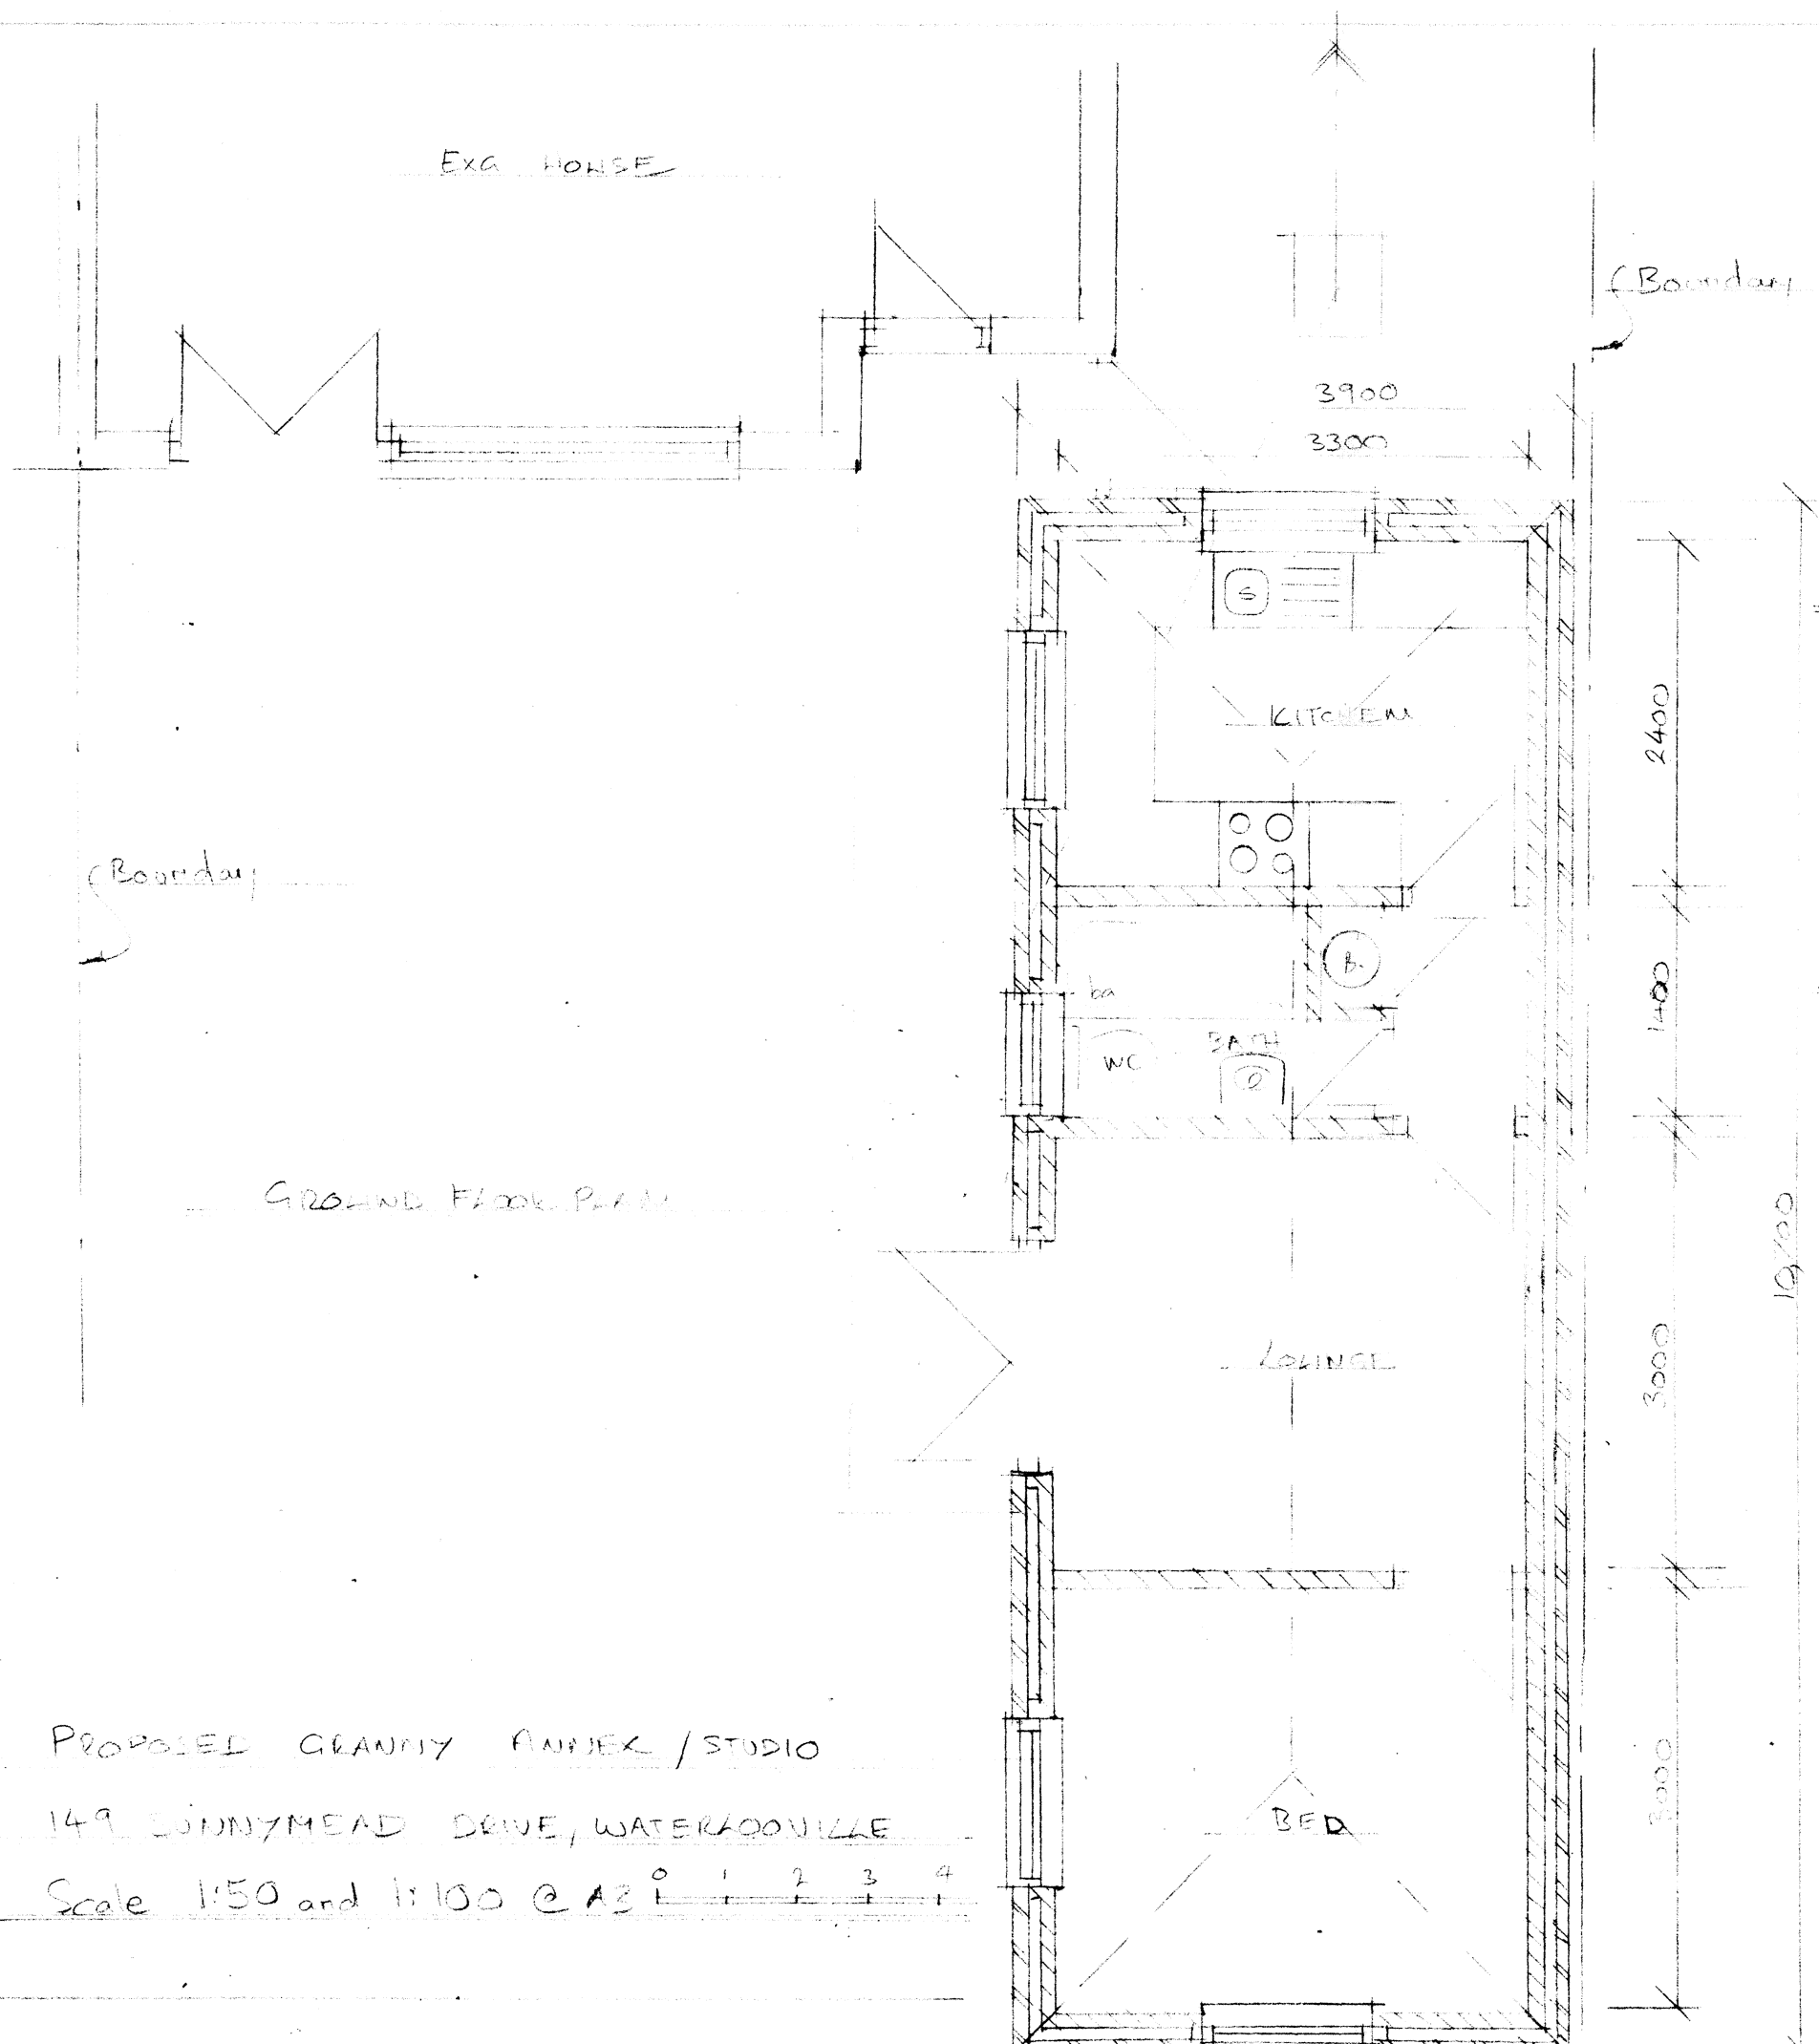

PROPOSED GRANNY ANNEX / STUDIO

149 SUNNYMEAD DRIVE, WATERLOOVILLE

Scale 1:50 and 1:100 @ A3

HAVANT BOROUGH COUNCIL

11 NOV 2021

RECEIVED