


NOTE: THIS DRAWING IS NOT A SPECIFICATION OF WORK AND IS ONLY FOR THE PURPOSE OF GAINING TOWN PLANNING AND BUILDING REGULATION APPROVALS. ALL DIMENSIONS MUST BE CHECKED ON SITE BEFORE COMMENCEMENT OF WORK

HAVANT BOROUGH COUNCIL
15 MAR 2022
RECEIVED

TILES FOR THE ROOF AND DORMERS
ALL TO MATCH THE EXISTING HOUSE



PROPOSED SIDE VIEW

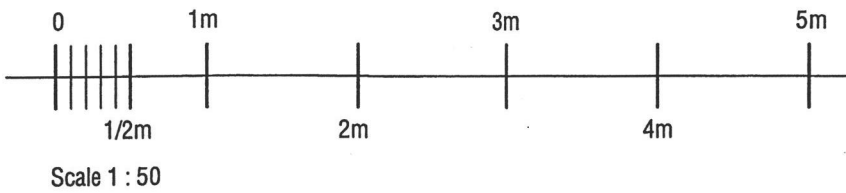

LOFT CONVERSION,
AND REAR EXTENSION
FOR
33 BROOKLANDS ROAD
BEDHAMPTON
HAVANT
PO9 3NT

SCALE 1: 50

A3

DRAWING No. 200415 012