




NOTE: THIS DRAWING IS NOT A SPECIFICATION OF WORK AND IS ONLY FOR THE PURPOSE OF GAINING TOWN PLANNING AND BUILDING REGULATION APPROVALS. ALL DIMENSIONS MUST BE CHECKED ON SITE BEFORE COMMENCEMENT OF WORK

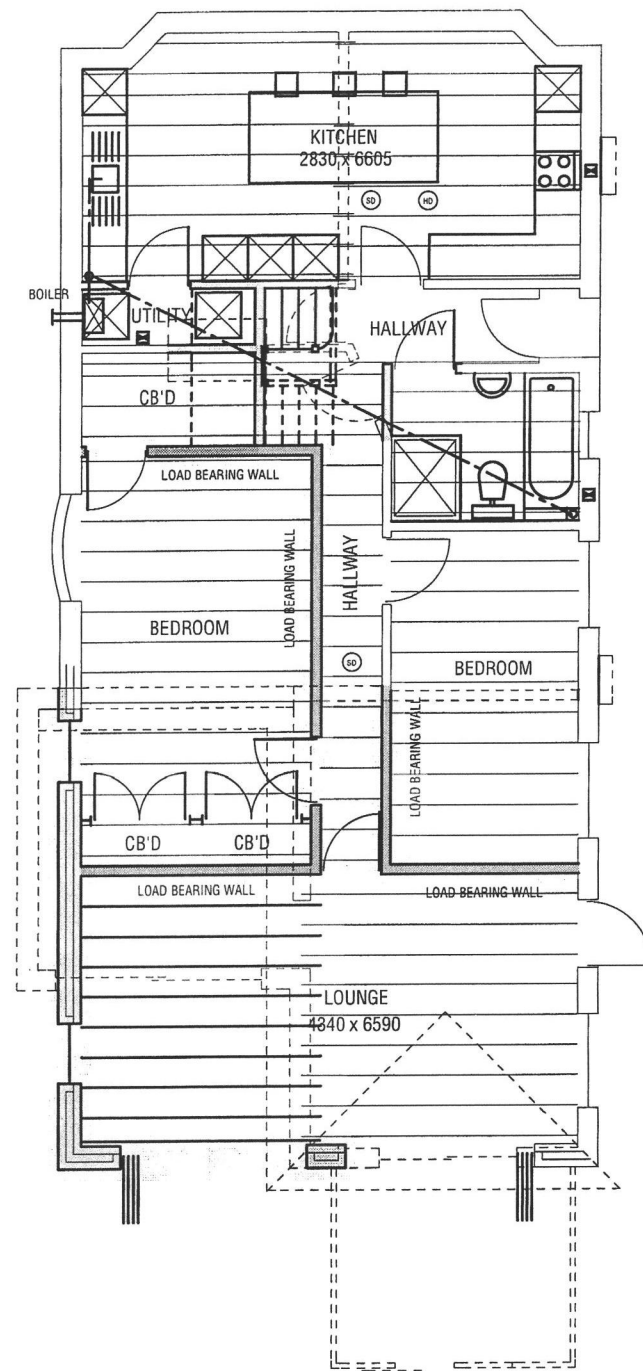


PROPOSED GROUND FLOOR

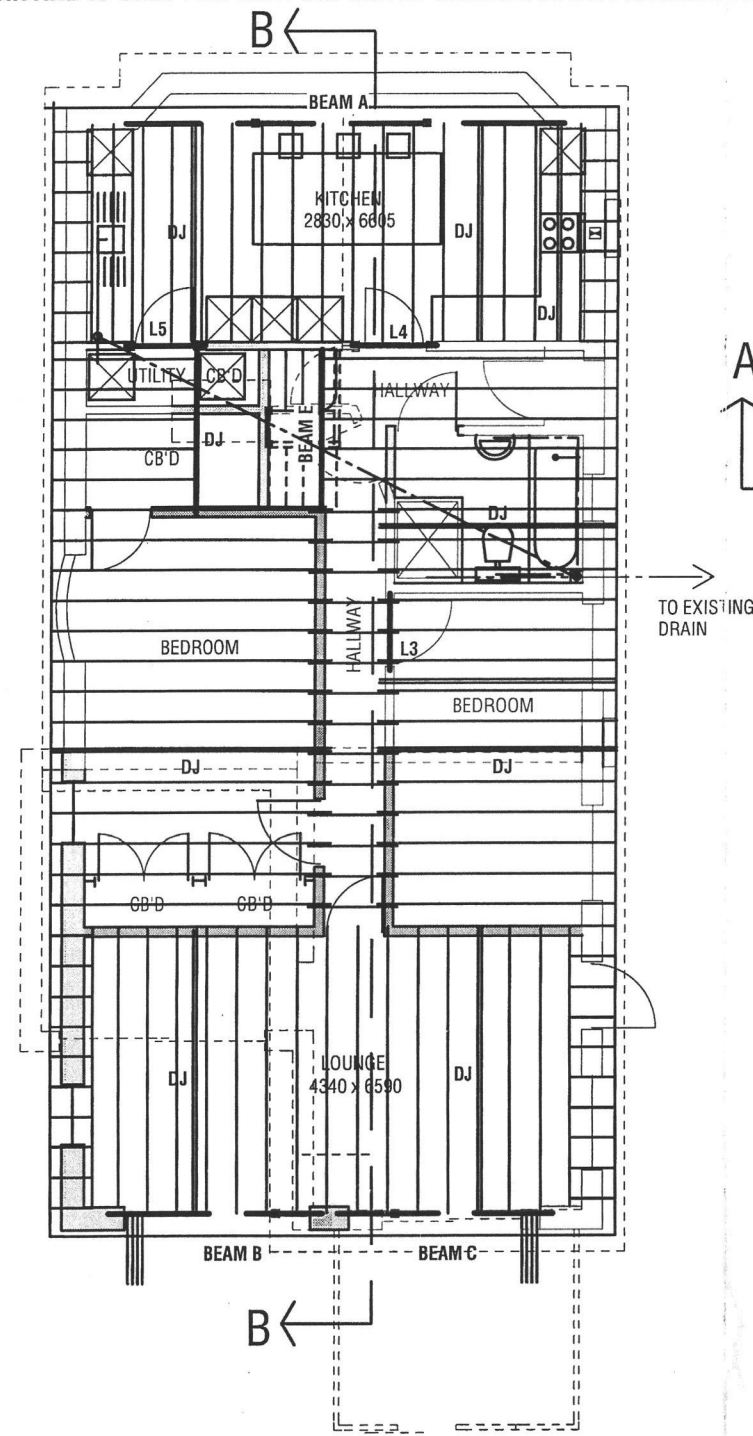


PROPOSED GROUND FLOOR
AT CEILING LEVEL

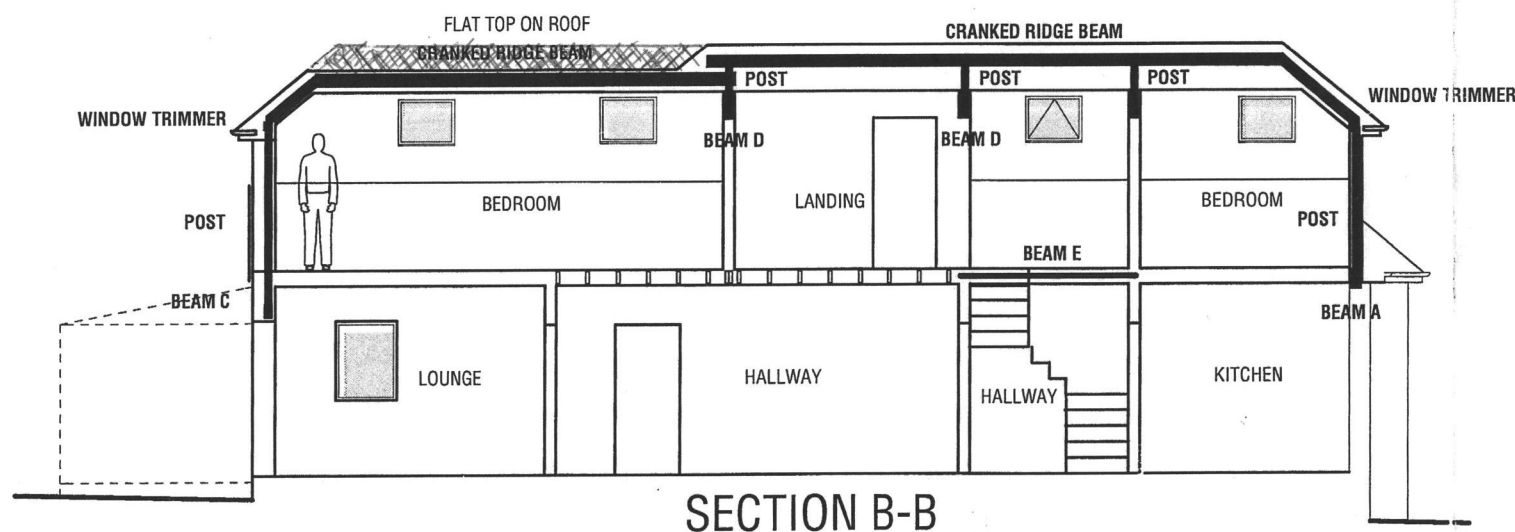

SECTION B-B

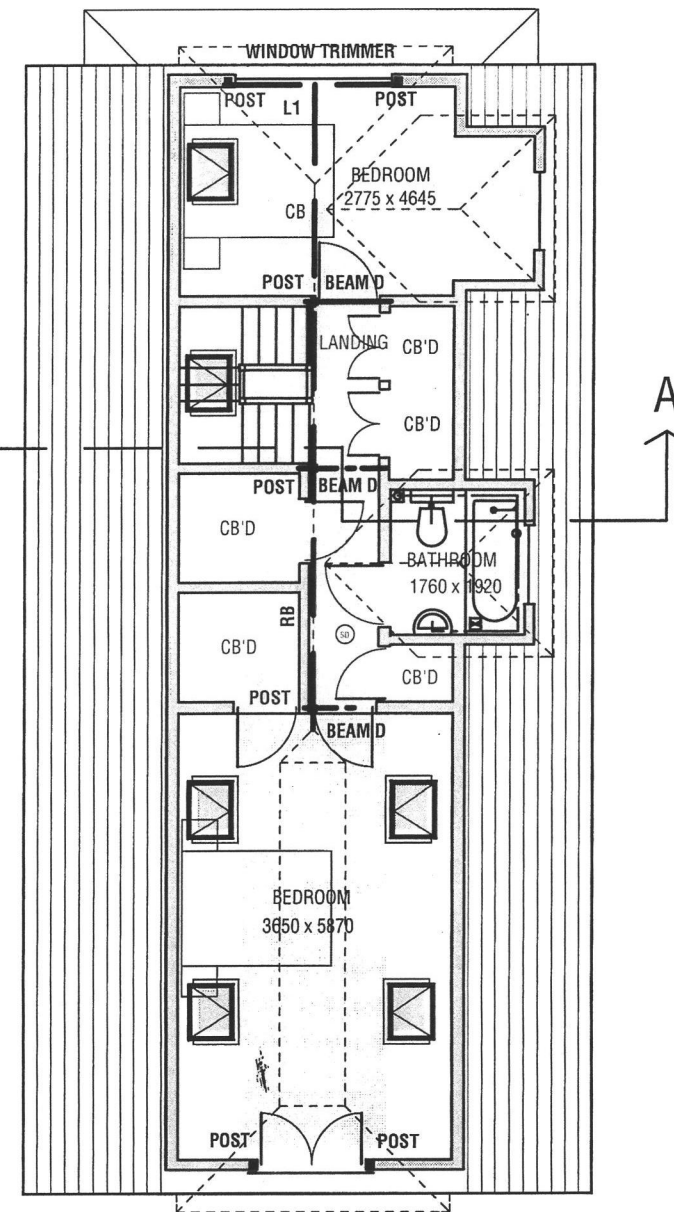


PROPOSED LOFT LAYOUT

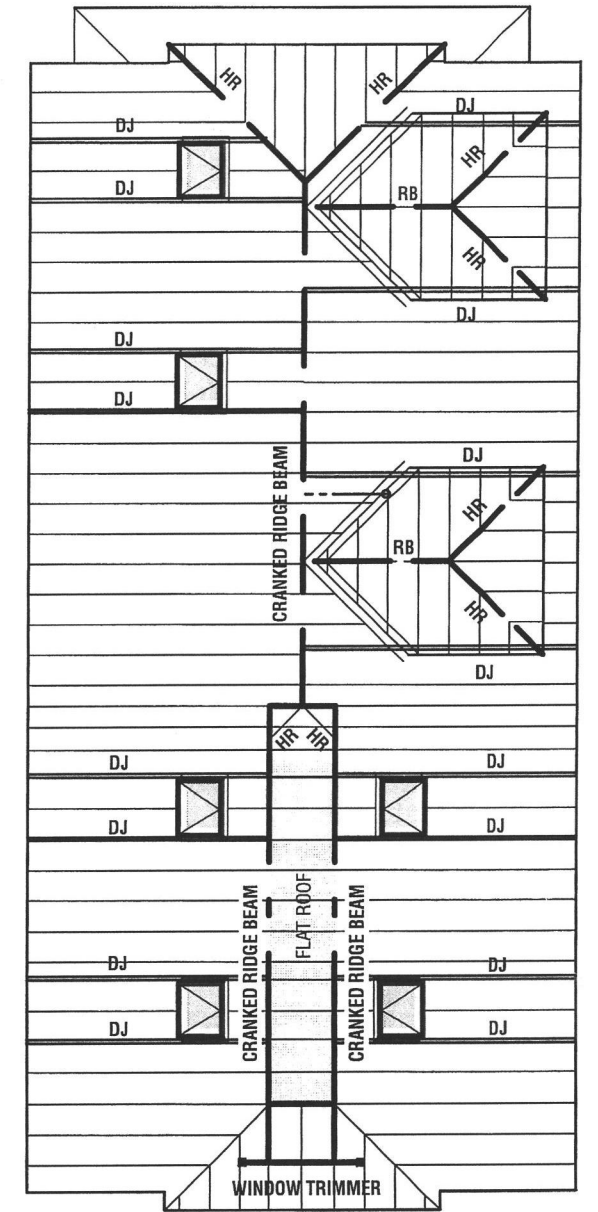

PROPOSED ROOF LAYOUT

HAVANT BOROUGH COUNCIL
15 MAR 2022
RECEIVED

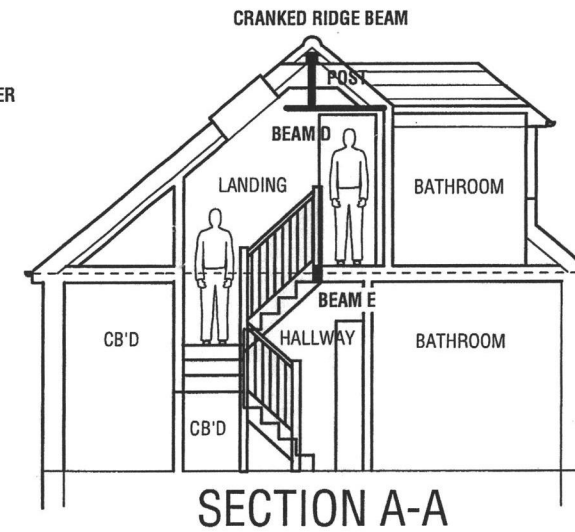

SECTION A-A

LOFT CONVERSION,
AND REAR EXTENSION
FOR
33 BROOKLANDS ROAD
BEDHAMPTON
HAVANT
PO9 3NT

SCALE 1:100

A3

DRAWING No 141014 1A3