



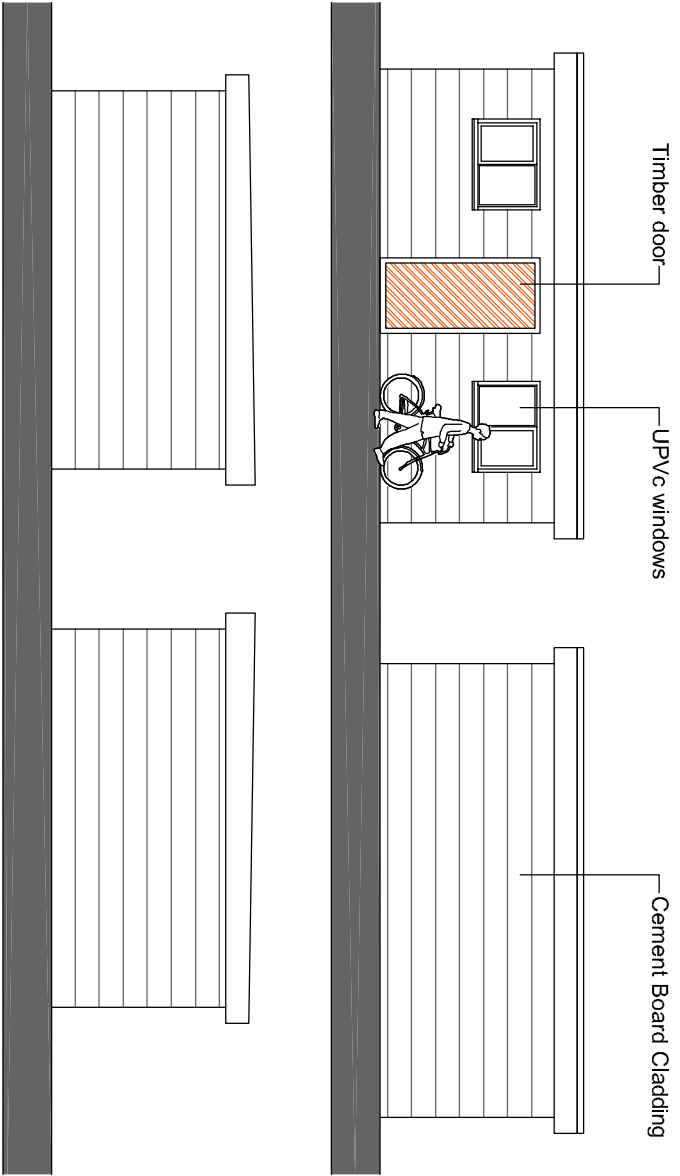

Proposed Elevations

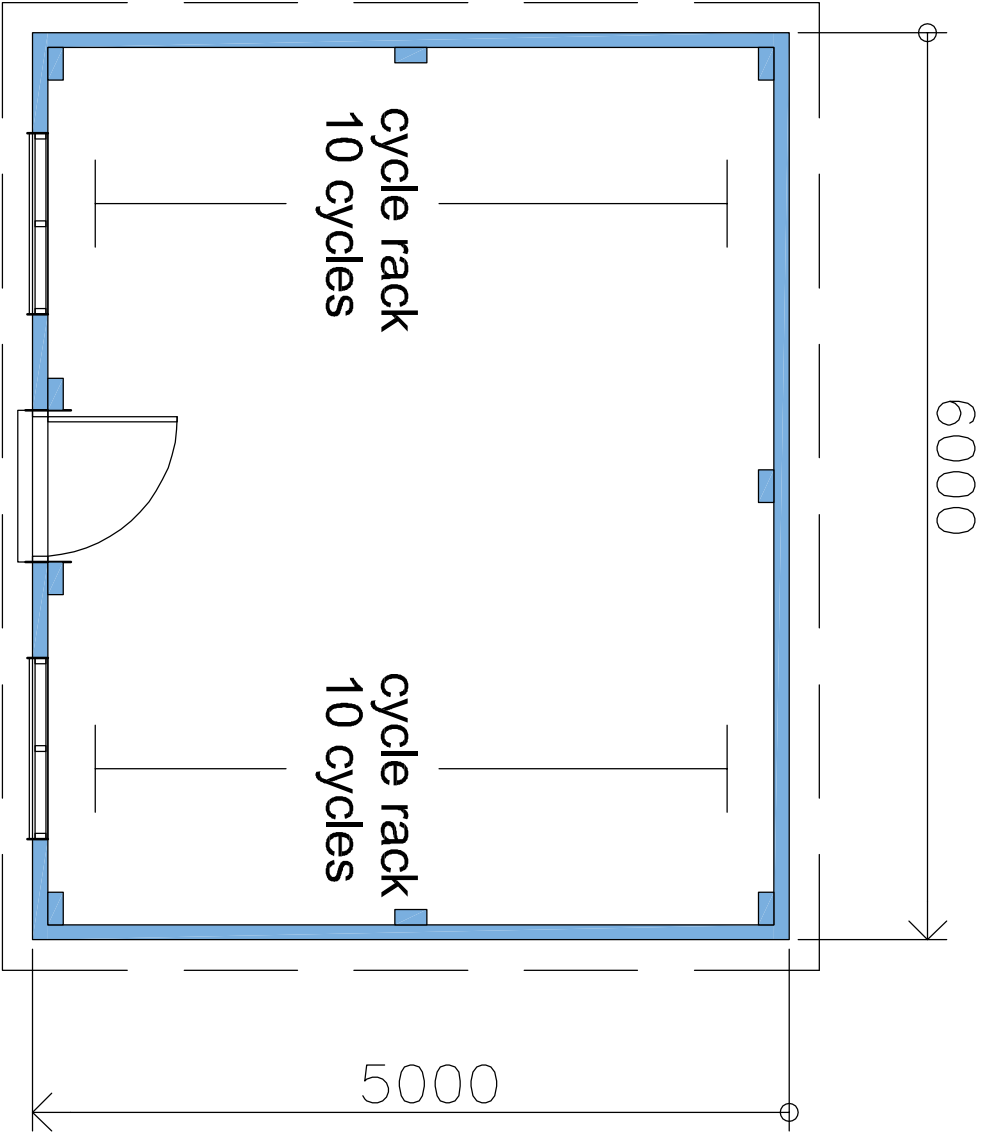

CYCLE STORE

Revision	Description	Date	DRAWN	
Project : The West Group Waterberry Drive				

Drawn By	Date	SHEET SIZE	Approved By	Date
CF	15/09/26	A3		
Drawing No. CFA FULL 01		Revision:	Scale: as shown	

Drawing Title :

Proposed Cycle Store

Chris Flint Associates Ltd

CHARTERED SURVEYORS - PROJECT MANAGERS

DEVELOPMENT CONSULTANTS

PLANNING

BEECHWOOD - 20 QUEENS ROAD - WATERLOOVILLE - P077SB

tel: 023 92 432484

Email: chriflintassociates@gmail.com