




Existing 3D 1

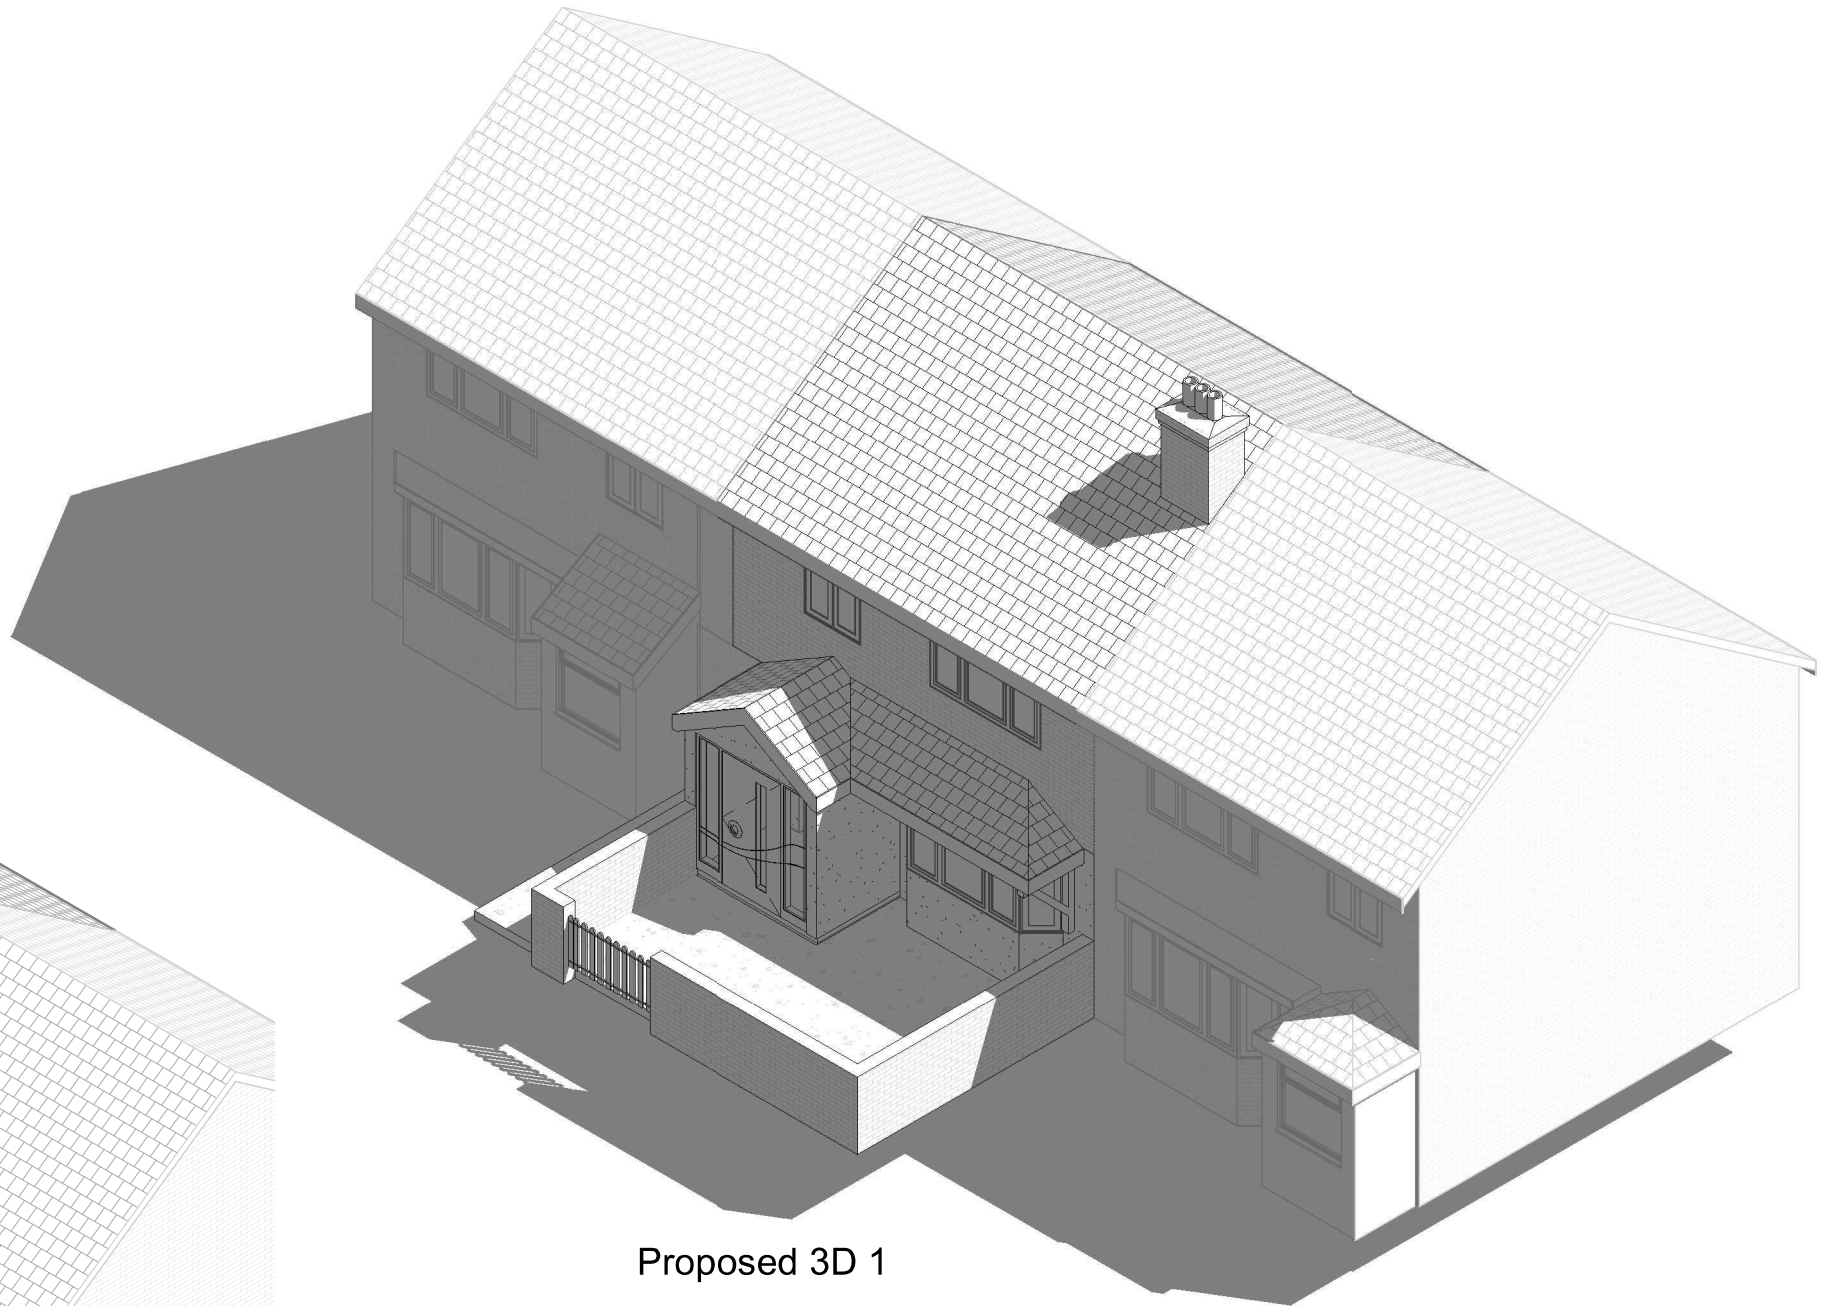

Proposed 3D 1



Parkers Design Limited - No.3 - PO9 6AH

[www.parkersdesign.co.uk](http://www.parkersdesign.co.uk)

[info@parkersdesign.co.uk](mailto:info@parkersdesign.co.uk)

Tel: 07776 008822

|       |  |    |
|-------|--|----|
| 1:500 |  | 50 |
| 1:200 |  | 20 |
| 1:100 |  | 10 |
| 1:50  |  | 5  |

All measurement to be checked on site prior to any commenent

(C) Copyright of Parkers Design (Southern) Limited. Any reproduction of these drawings will require written authority from the copyright owner.

|         |                             |                        |                                    |                       |
|---------|-----------------------------|------------------------|------------------------------------|-----------------------|
| PROJECT | 416 Purbrook Way<br>PO9 3SH |                        | CLIENT<br>Burns                    |                       |
|         | SHEET<br>3D 1               |                        | Date<br>Issue Date<br>Scale (@ A3) | REV                   |
|         |                             | Drawn by<br>Checked by | SW<br>SR                           | DRAWING NUMBER<br>P 5 |