




Existing 3D 2

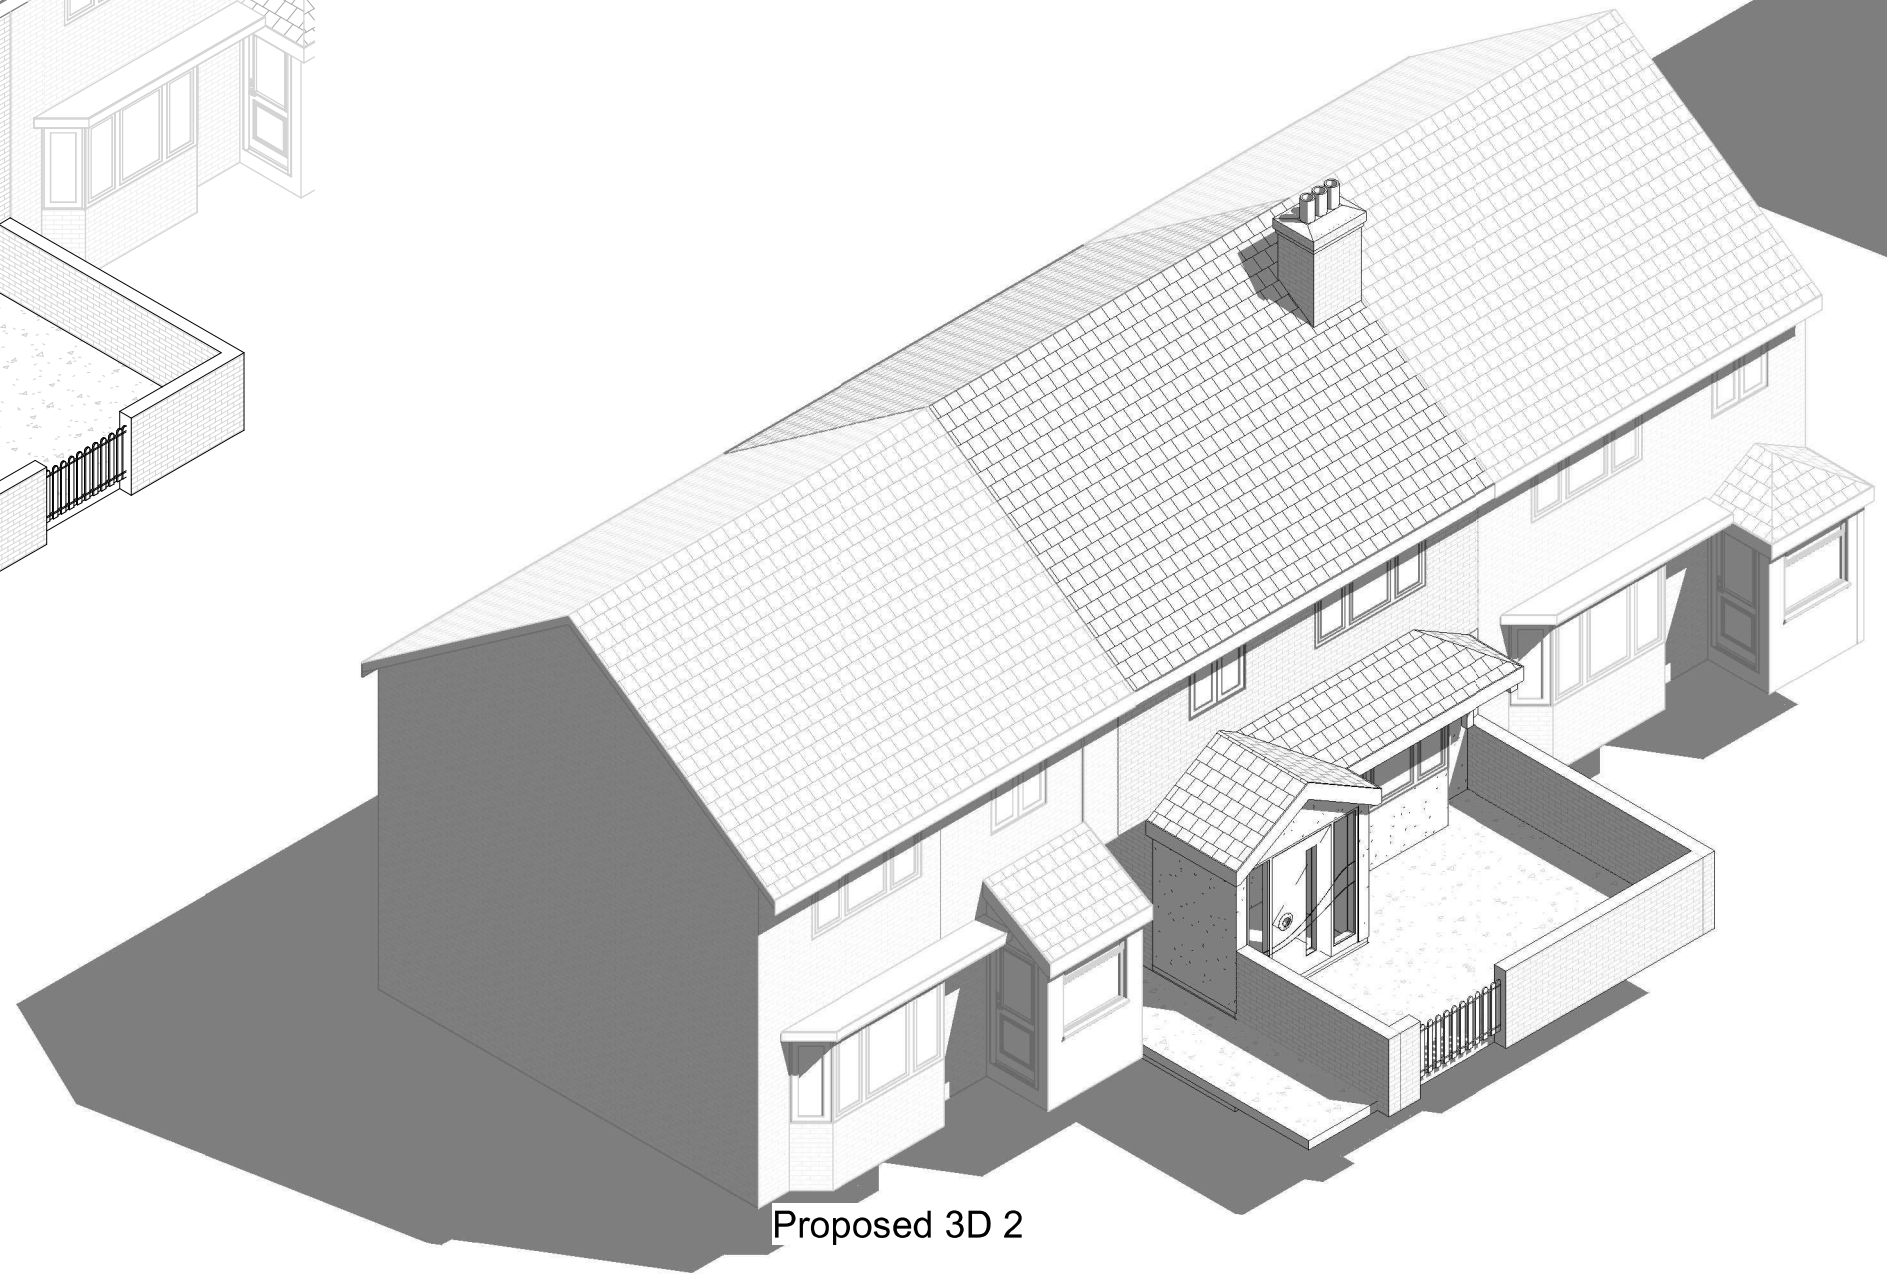

Proposed 3D 2



Parkers Design Limited - No.3 - PO9 6AH

www.parkersdesign.co.uk

info@parkersdesign.co.uk

Tel: 07776 008822

1:500		50
1:200		20
1:100		10
1:50		5

All measurement to be checked on site prior to any comment

(C) Copyright of Parkers Design (Southern) Limited. Any reproduction of these drawings will require written authority from the copyright owner.

PROJECT	416 Purbrook Way PO9 3SH		CLIENT		Burns	
	SHEET	3D 2	Date	Issue Date	Scale (@ A3)	
			Drawn by	SW	DRAWING NUMBER	REV
			Checked by	SR	P 6	