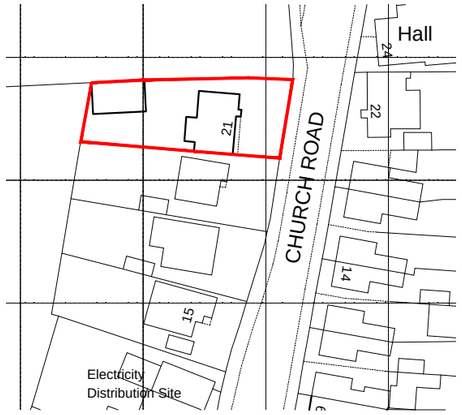

© Crown copyright 2026 Ordnance Survey 100053143

LOCATION PLAN 1:1250

N

0 10 20
metres

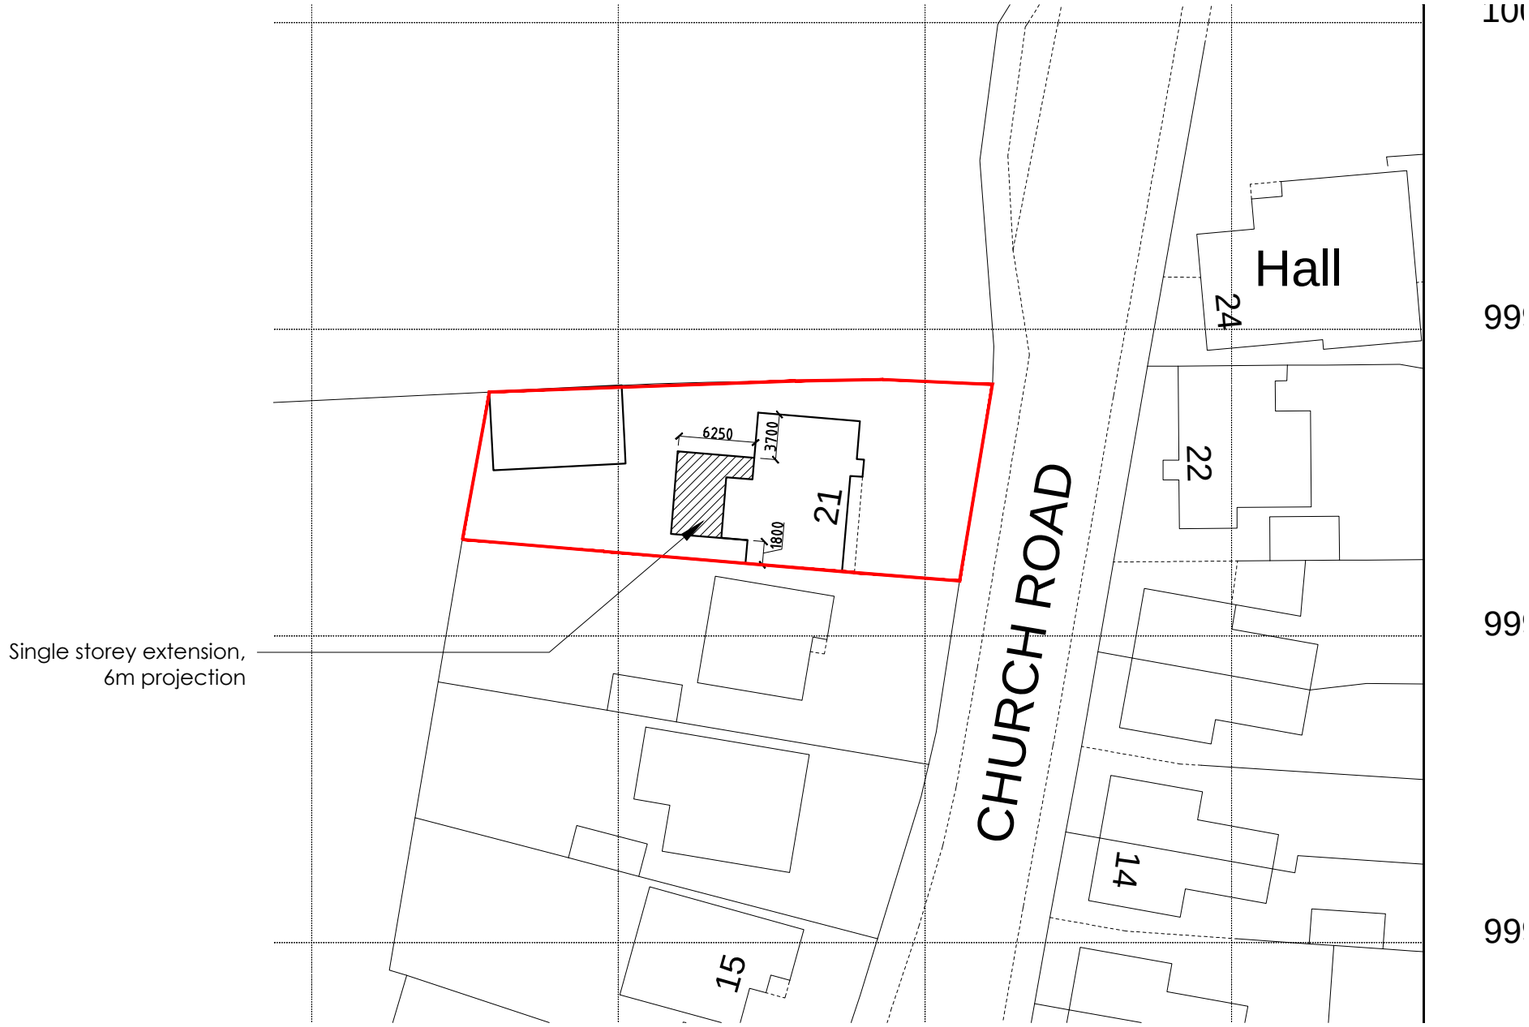

BLOCK PLAN 1:500

N

0 25

lilleyarchitecture
232 southwood road hayling island hampshire PO11 9QQ
02392 460974 07734 899673 mail@lilleyarchitecture.com

PROJECT:	DRAWING:	DRAWING REFERENCE:	REVISION:	SCALE:
21 Church Road, Hayling Island	LOCATION & BLOCK PLAN	613 PA01	P3	@A3