



SCHEDULE OF MATERIALS:
 Interlocking slate tile roof (grey);
 Horizontal Cedral cladding or similar to upper walls
 (cream/light);
 Render to lower walls (white);
 UPVC/ Aluinmium windows and doors (light/smoke grey)

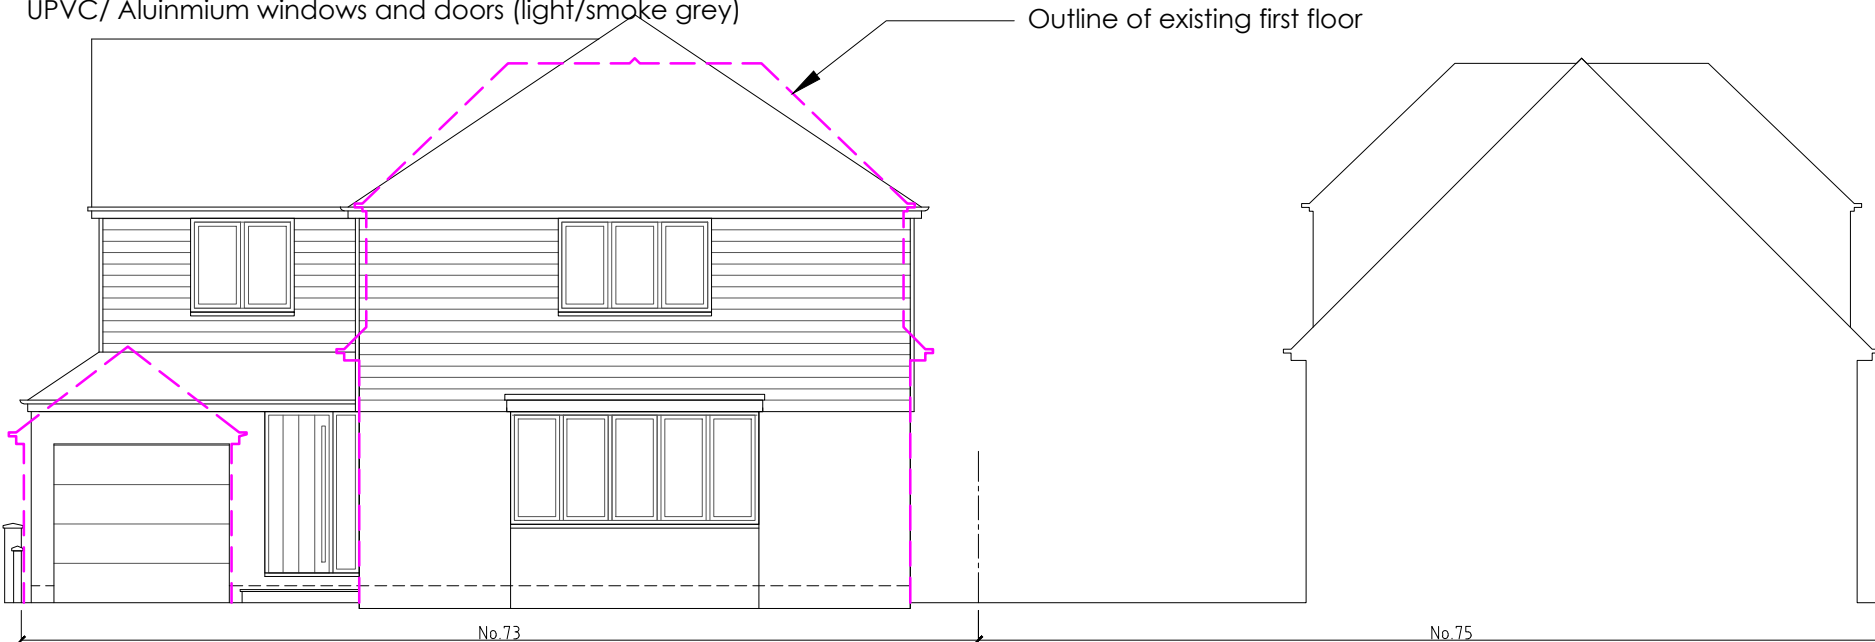


FRONT (EAST): PROPOSED
1:100



REAR (WEST): PROPOSED
1:100

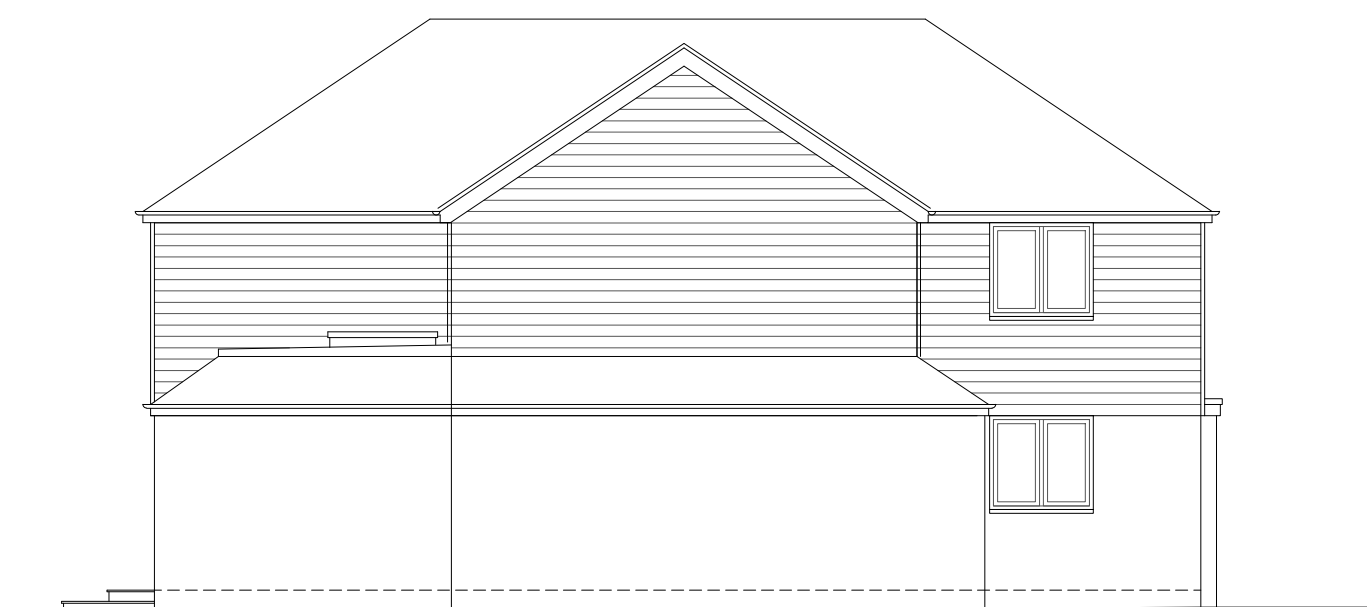

SIDE (SOUTH): PROPOSED
1:100

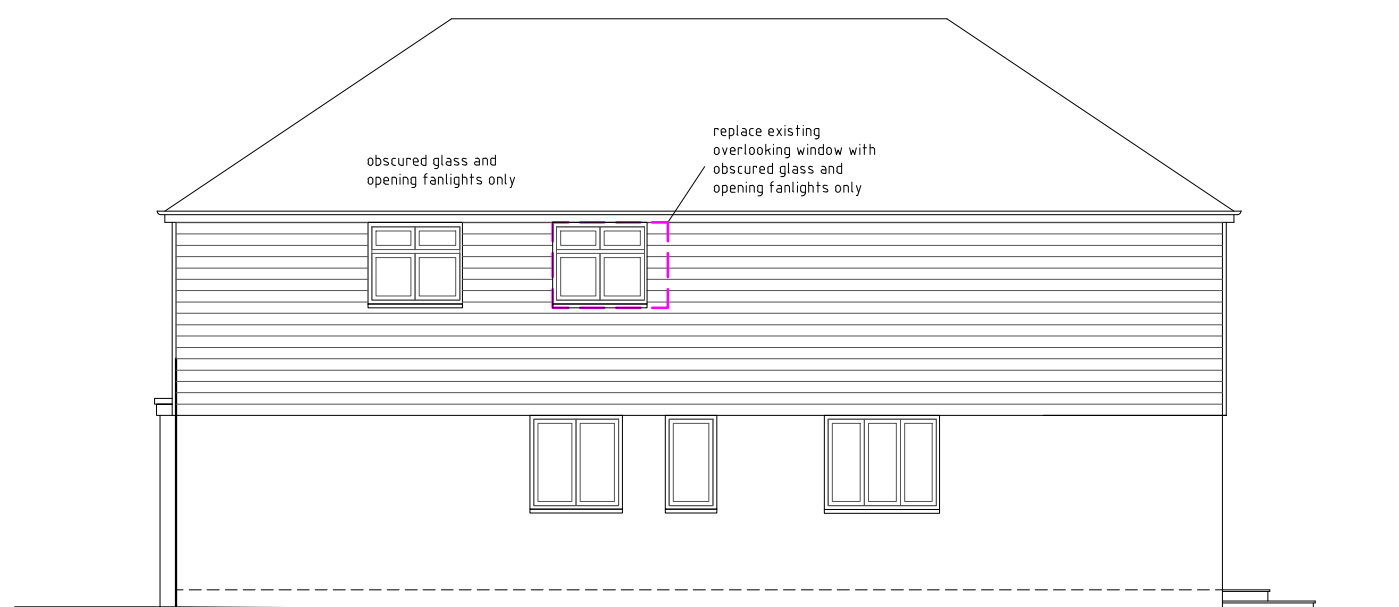

SIDE (NORTH): PROPOSED
1:100

SCALE 1:100
 0m 5m