
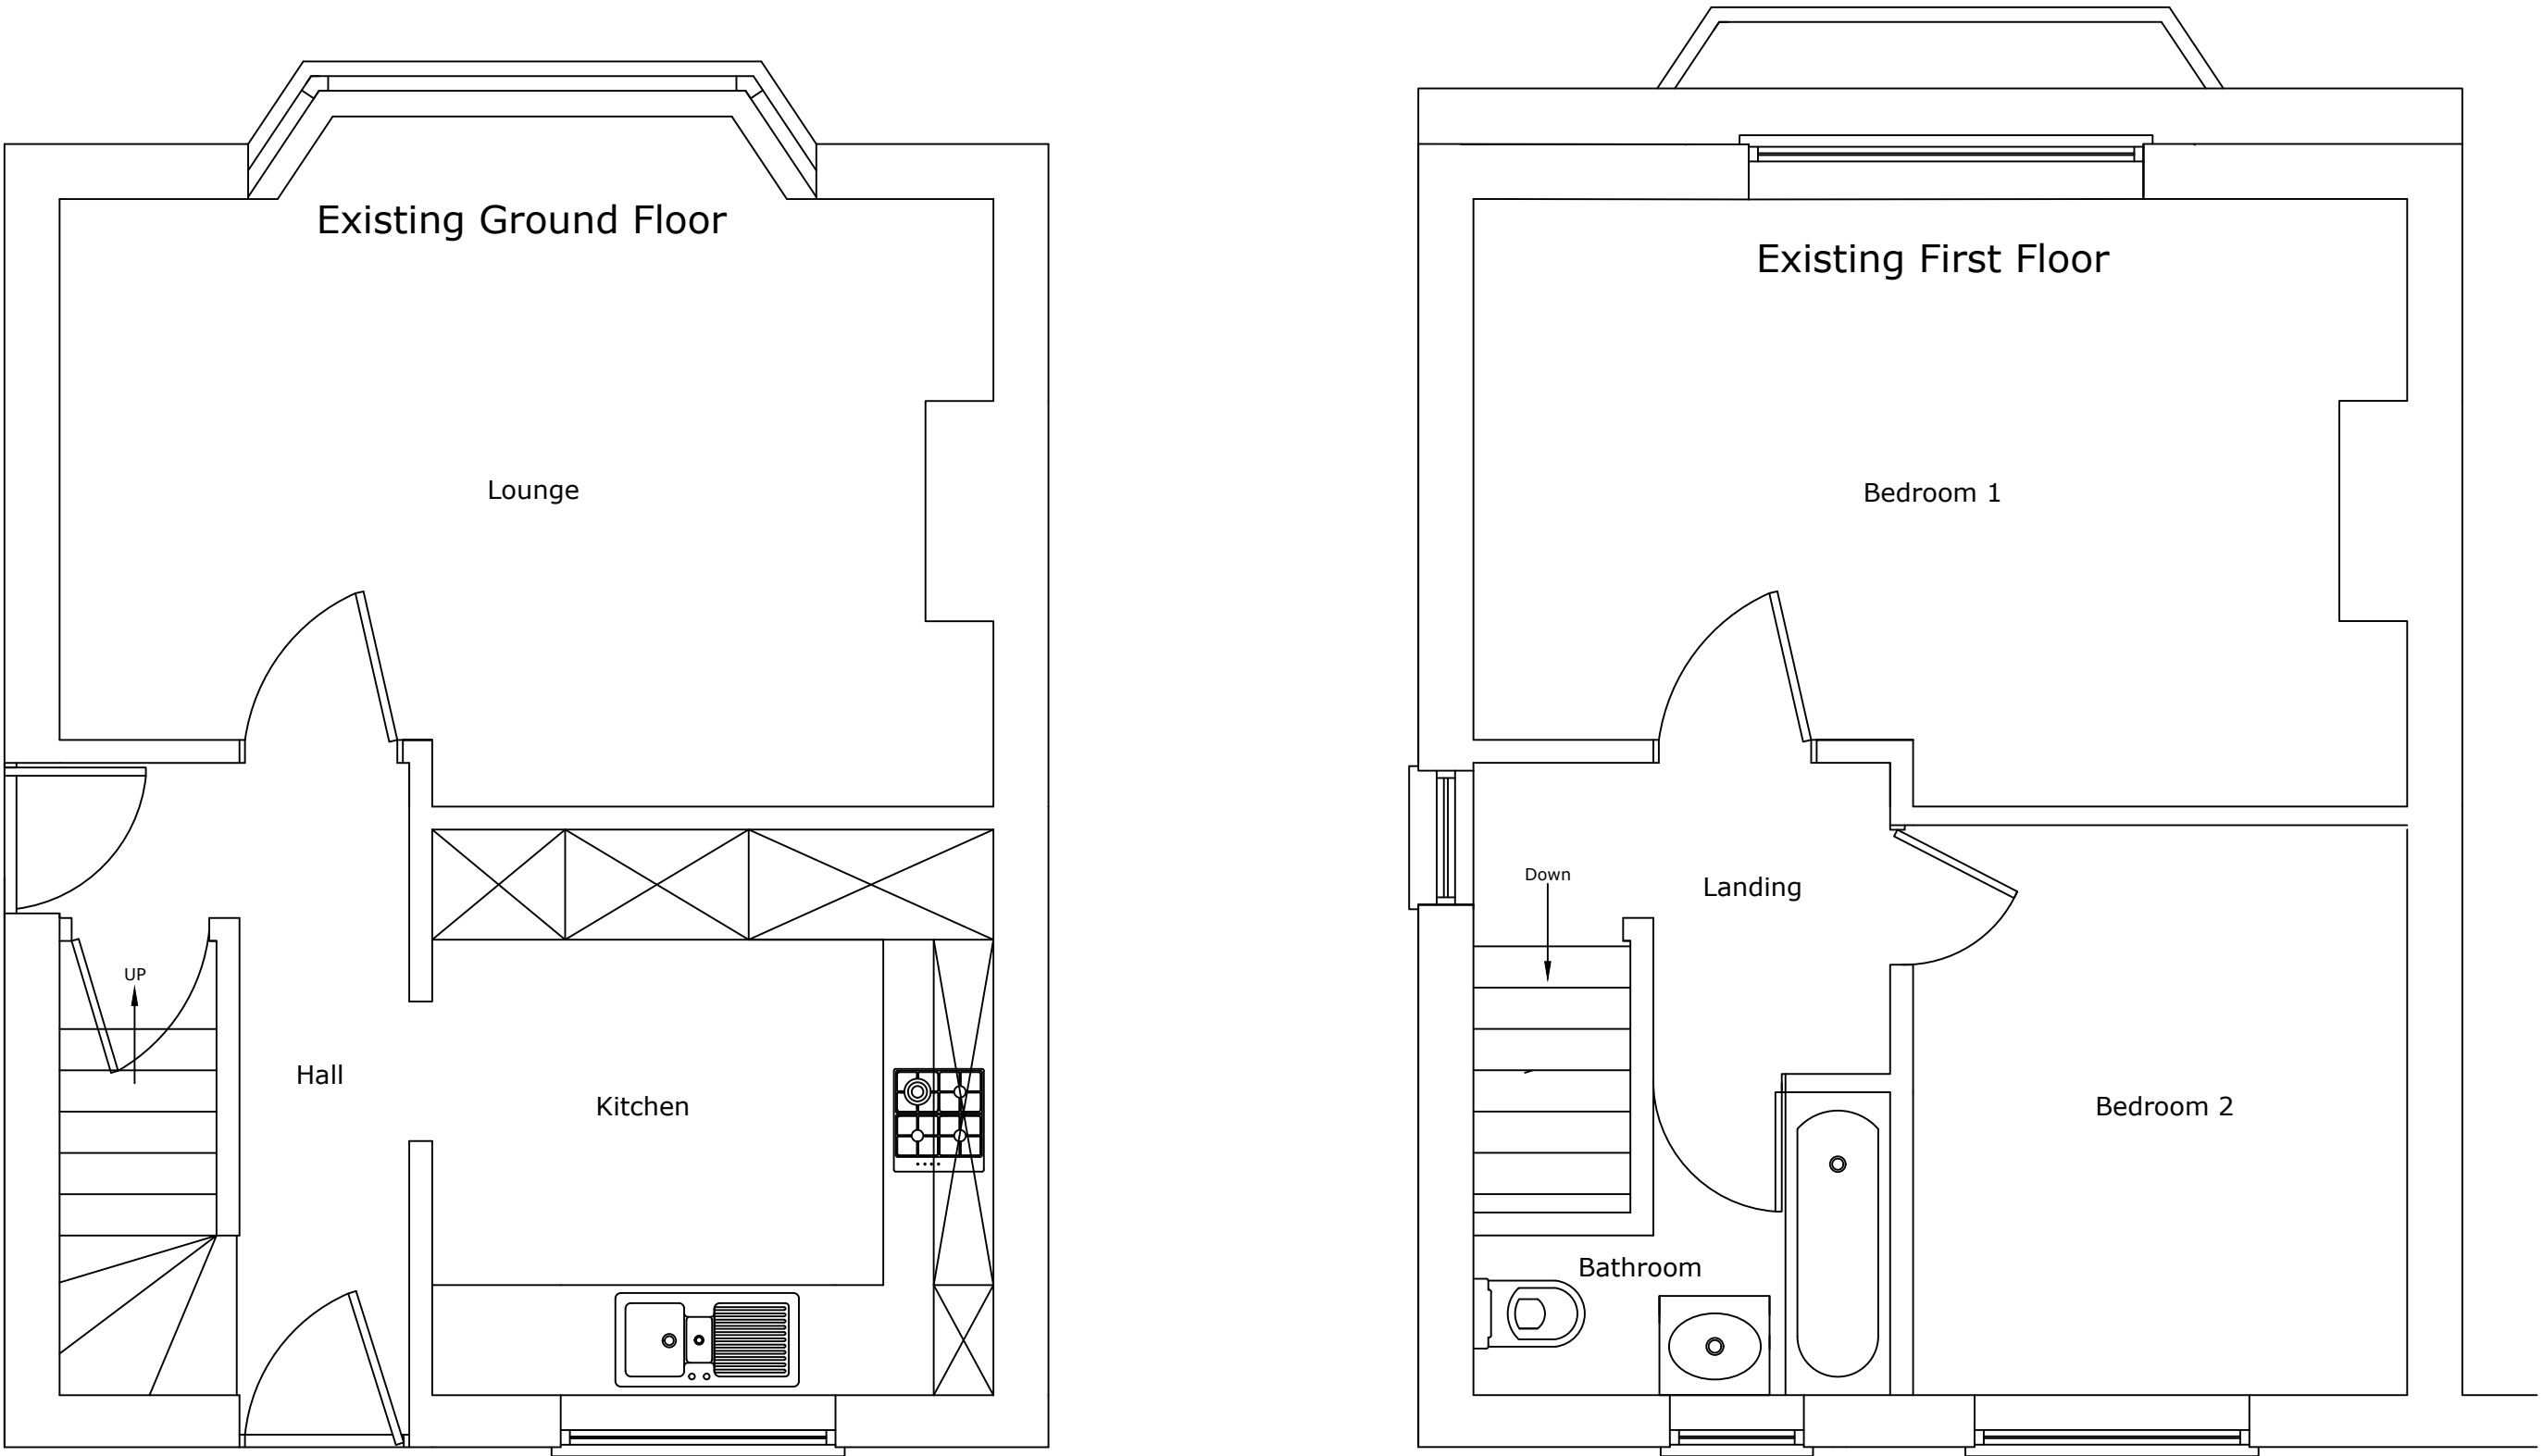


Proposed Plans 1:50

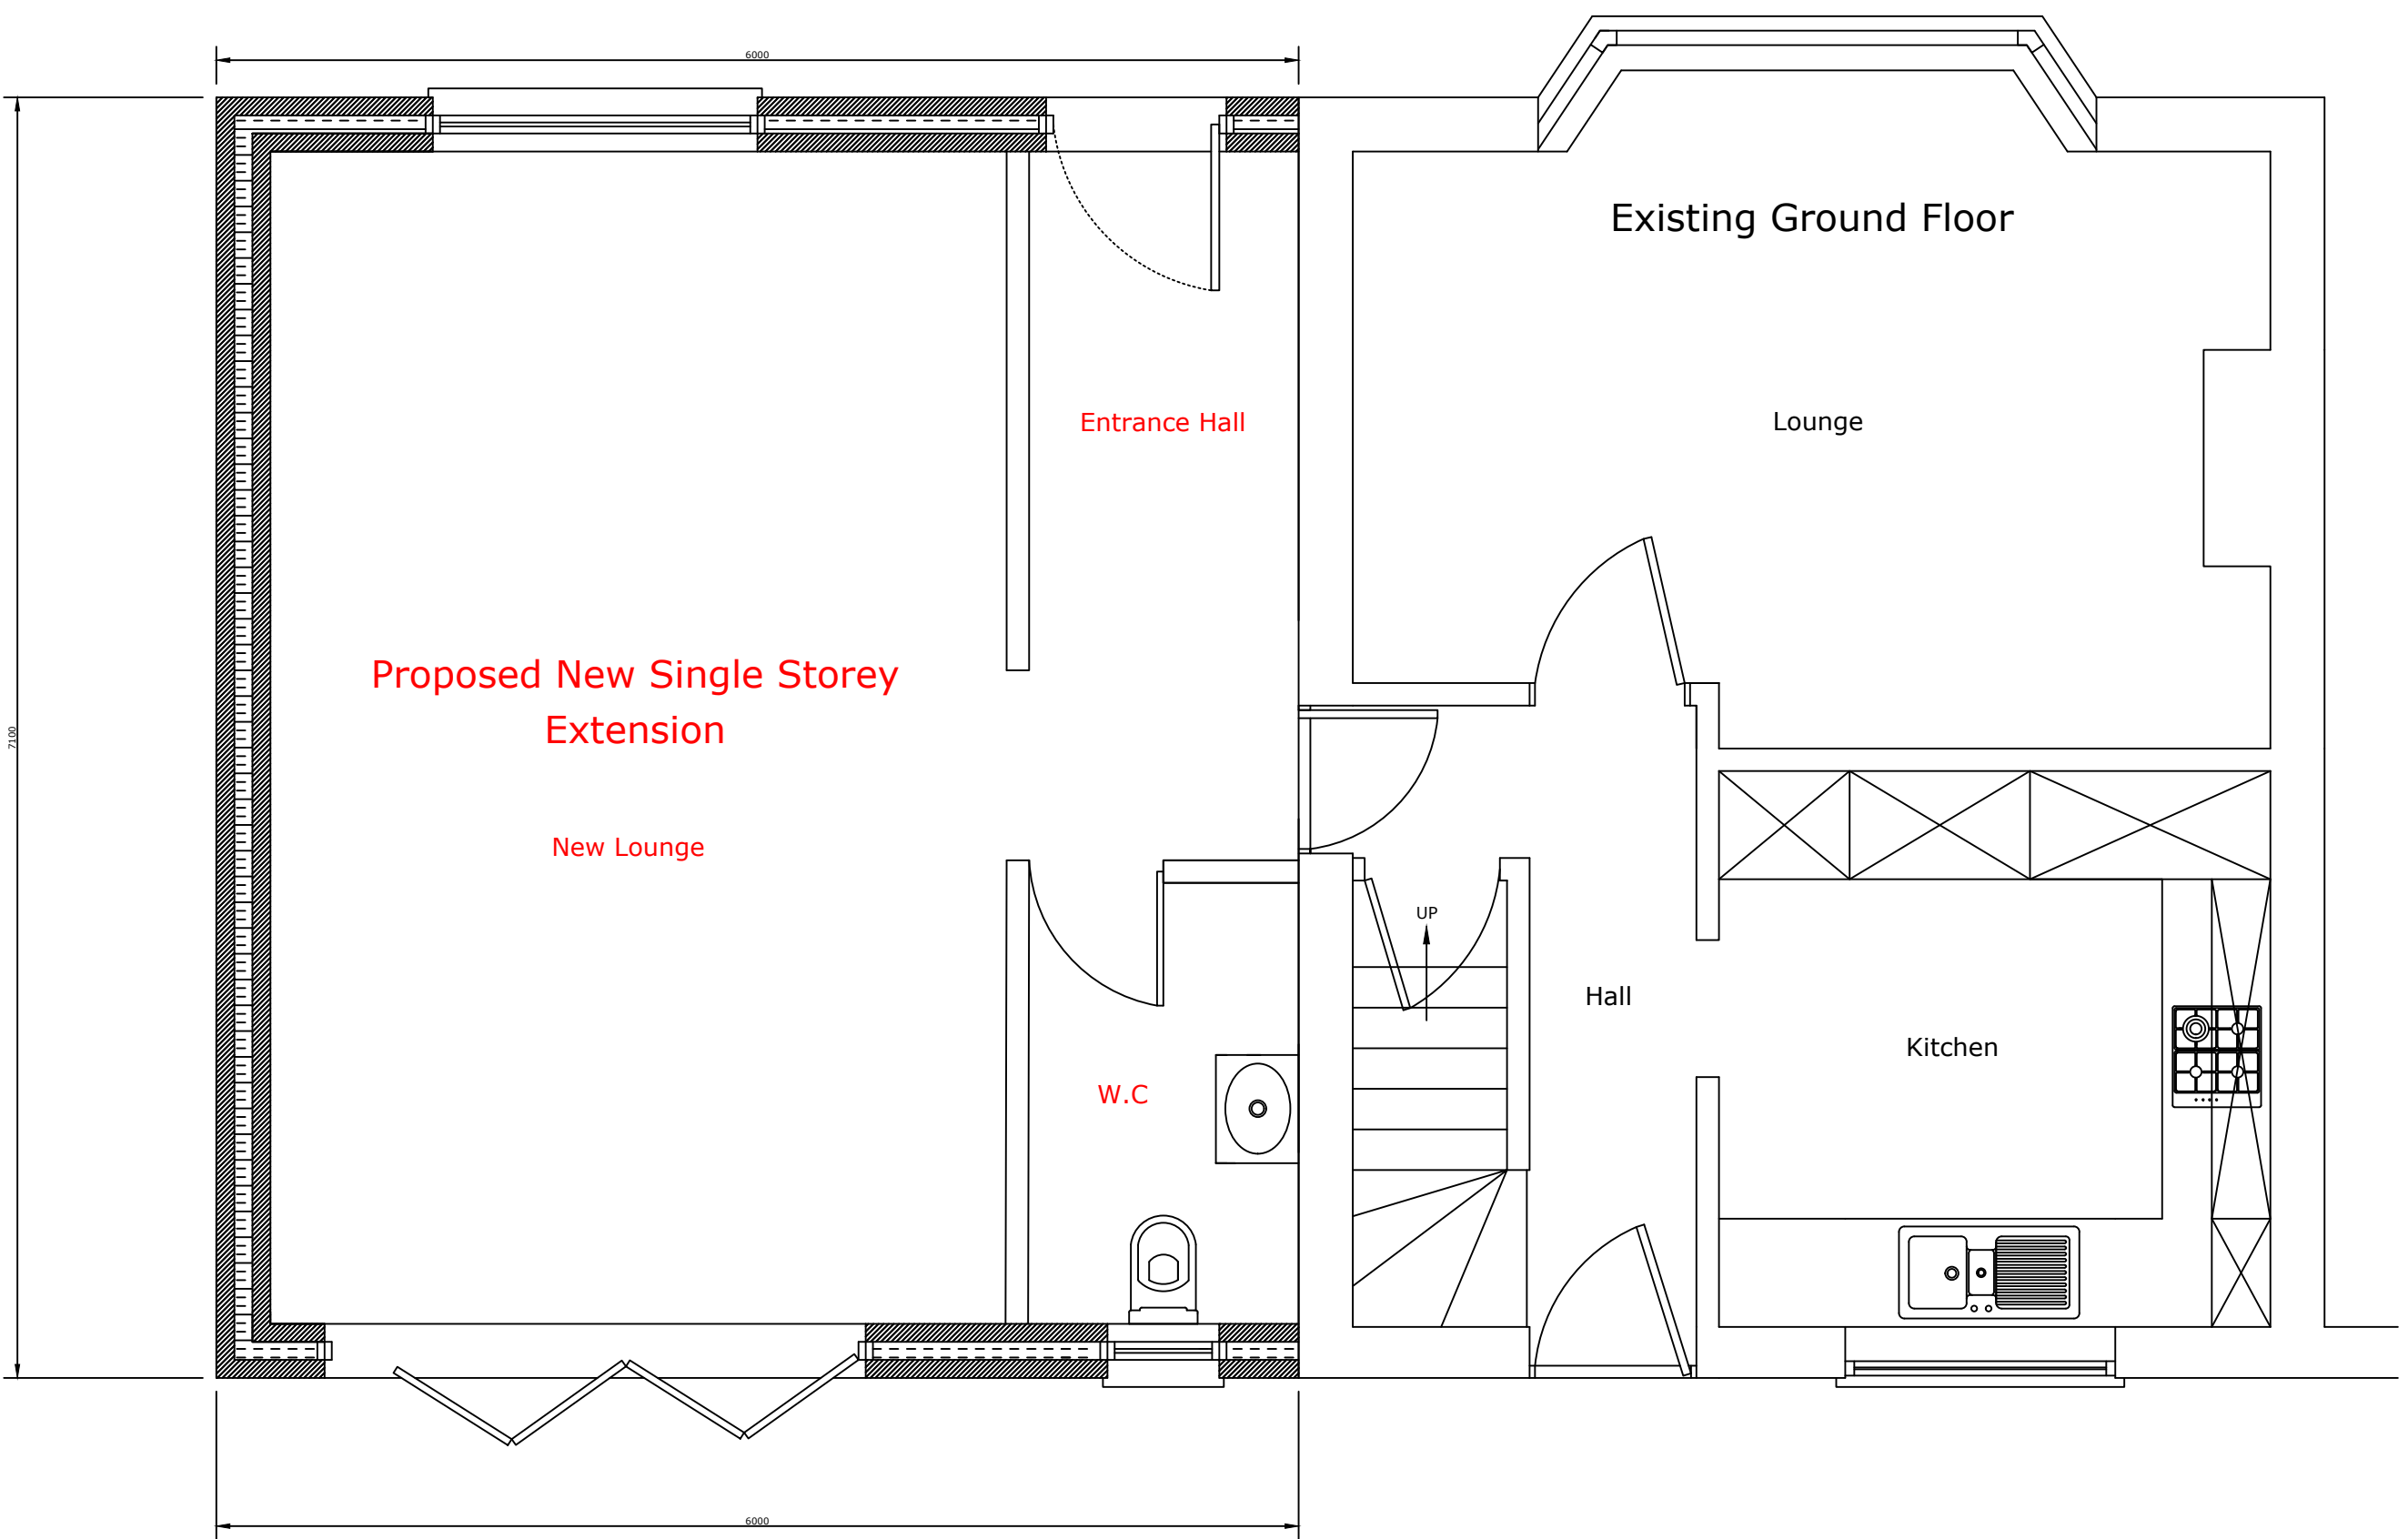

Proposed Ground Floor
Single Storey Extension
43 Owslebury Drive
Leigh Park
Havant
Hampshire
PO9 5HR

Mr J.Mansbridge
Aug 26
Revised 16-09-26