


Ordnance Survey (c) Crown Copyright 2025. All rights reserved. Licence number 100022432

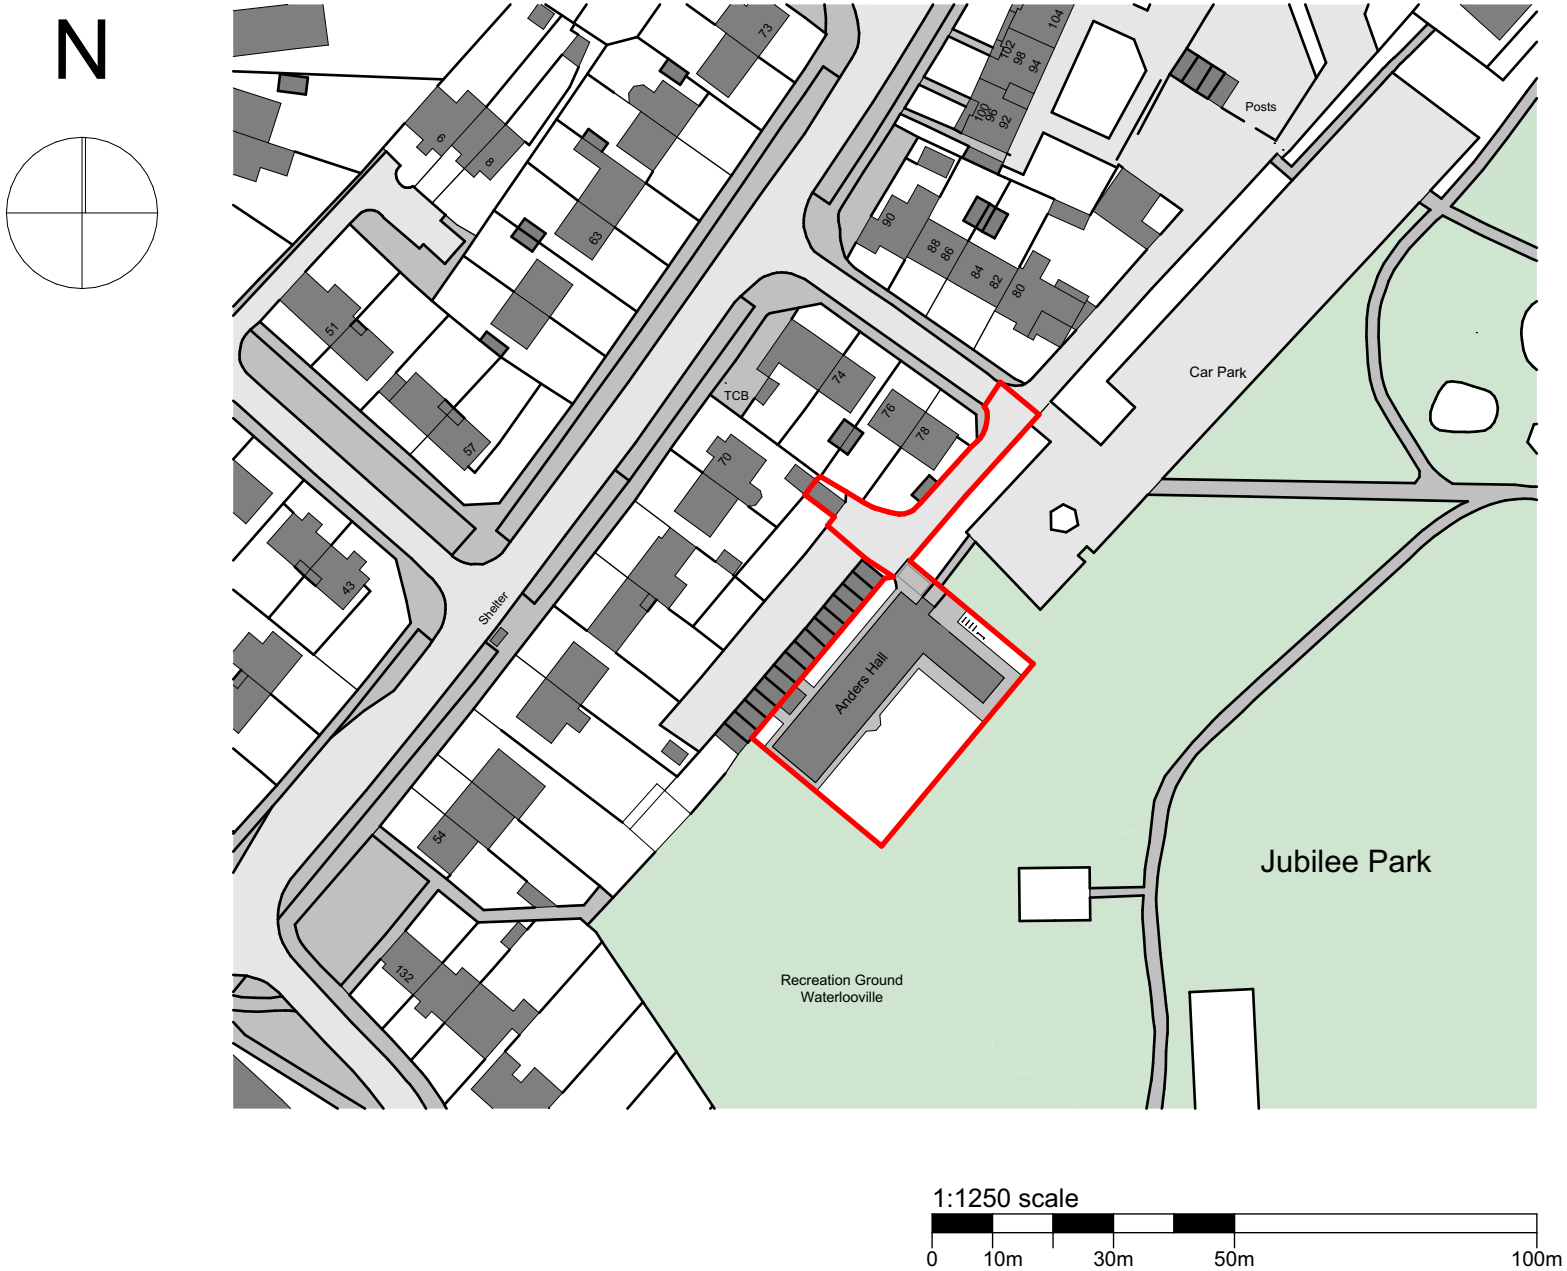

PLANNING APPROVAL

P3	New redline	24.09.26	GM
P2	Bus Access Redline	30.06.26	GM
P1	Planning Issue	08.05.26	GM
Revision	Description	Date	Drawn

Designer :

GRKA

GRK Architecture

www.grka.co.uk

Project :

Growing Places, Waterlooille

Proposed Extension

Drawing :

Location Plan

Date : May 2026

Scale : 1:1250 @ A1

Drawing No. : 25 / 421 / 104

Status : PLANNING

Revision: P3