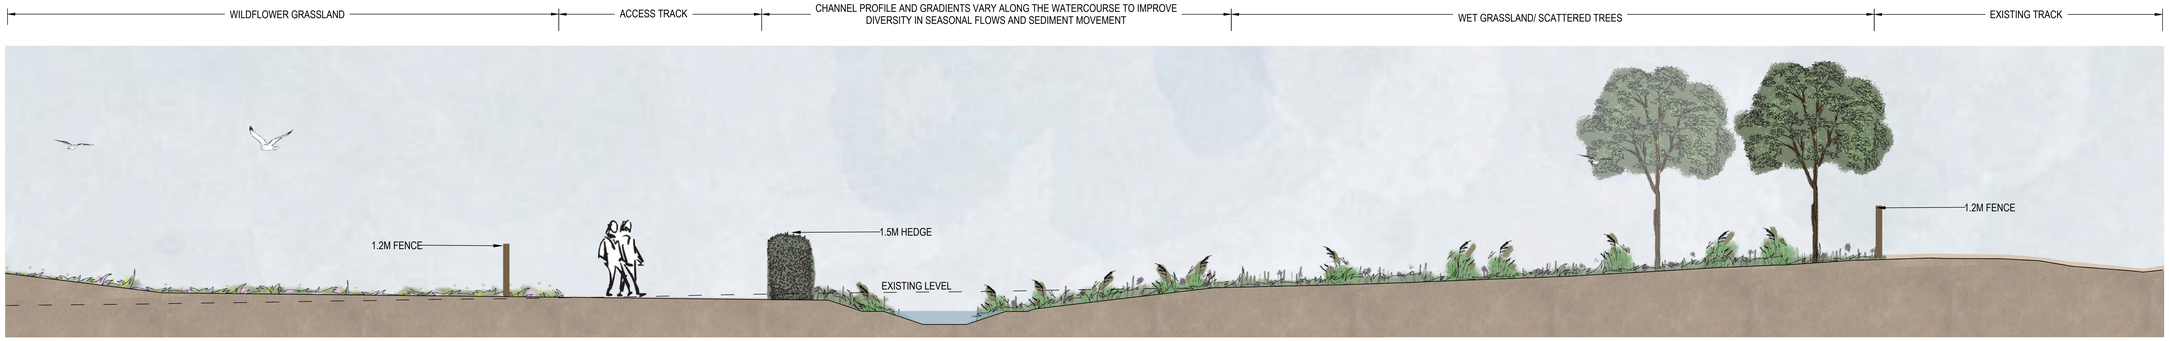

R51-R51' REALIGNED DURRANTS STREAM CROSS-SECTION

0 0.5 1.0 1.5 2.0 2.5m
SCALE 1:50 AT ORIGINAL SIZE

R52-R52' REALIGNED DURRANTS STREAM CROSS-SECTION

0 0.5 1.0 1.5 2.0 2.5m
SCALE 1:50 AT ORIGINAL SIZE

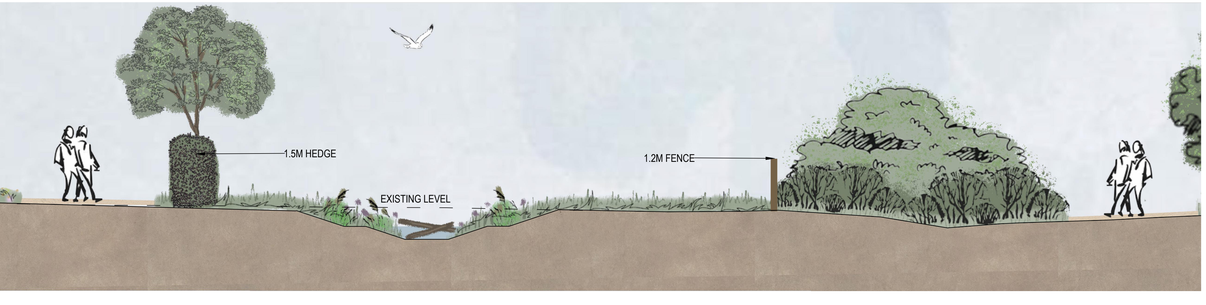

R53-R53' REALIGNED DURRANTS STREAM CROSS-SECTION

0 0.5 1.0 1.5 2.0 2.5m
SCALE 1:50 AT ORIGINAL SIZE

CROSS SECTION LOCATIONS

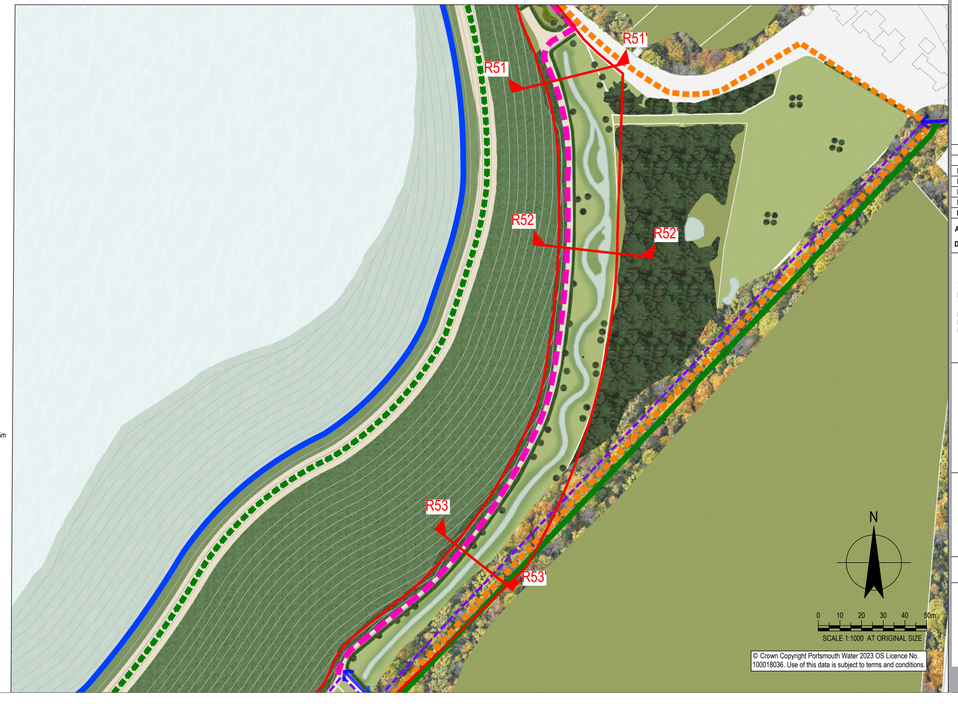

© Crown Copyright Portsmouth Water 2023 OS Licence No. 100018036. Use of this data is subject to terms and conditions.

REFERENCE DOCUMENTS AND DRAWINGS

PLEASE REFER TO THE BELOW PHASE 7 AND 8 DRAWINGS:
HTR-GHD-P8-RP-DR-T-0001 - APPLICATION BOUNDARY
HTR-GHD-P8-RP-DR-T-0002 - APPLICATION BOUNDARY IN RELATION TO CONSERVATION AREA
HTR-GHD-P8-RP-DR-T-0004 - WESTERN SECTION
HTR-GHD-P8-RP-DR-T-0005 - EASTERN SECTION
HTR-GHD-P8-RP-DR-T-0006-10 - GENERAL ARRANGEMENT SHEETS 1-5
HTR-GHD-P8-RP-DR-T-0011 - EXISTING LOCATION PLAN
HTR-GHD-P8-RP-DR-T-0012 - RUSH PASTURE PLAN
HTR-GHD-P8-RP-DR-T-0013 - RUSH PASTURE CROSS SECTIONS SHEET 1
HTR-GHD-P8-RP-DR-T-0014 - RUSH PASTURE CROSS SECTIONS SHEET 2
HTR-GHD-P8-RP-DR-T-0015 - RECREATIONAL ACCESS
HTR-GHD-P8-RP-DR-T-0016 - REALIGNED RIDERS LANE CHANNEL CROSS SECTIONS
HTR-GHD-P8-RP-DR-T-0017 - REALIGNED DURRANTS STREAM CROSS SECTIONS

Rev	Description	Checked	Approved	Date
P04	FOR INFORMATION	SWG	TG	04/09/2026
P03	FOR INFORMATION	SWG	TG	01/09/2026
P02	FOR INFORMATION	SWG	TG	13/08/2026
P01	FOR INFORMATION	SWG	TG	11/08/2026

Author ER | Drafting Check SWG
Designer ER | Design Check SWG

Telephone: Havant (023) 9249 9888
Fax: Havant (023) 9245 3632
Website: www.portsmouthwater.co.uk
Registered Office: PO Box 8 West Street
Havant Hampshire PO9 1LG
REGISTERED IN ENGLAND No. 2536455

Portsmouth Water

Future Water MJJV Ltd

GHD

Project No. 12547181

Client: PORTSMOUTH WATER

Project: HAVANT THICKET RESERVOIR

Status: FOR INFORMATION | Status Code: S2

Drawing Title: PHASE 7 AND 8 REMAINING LANDSCAPE AREAS REALIGNED DURRANTS STREAM CROSS SECTIONS

Size: A0

Drawing No.: HTR-GHD-P8-RP-DR-T-0017

Rev: P04