

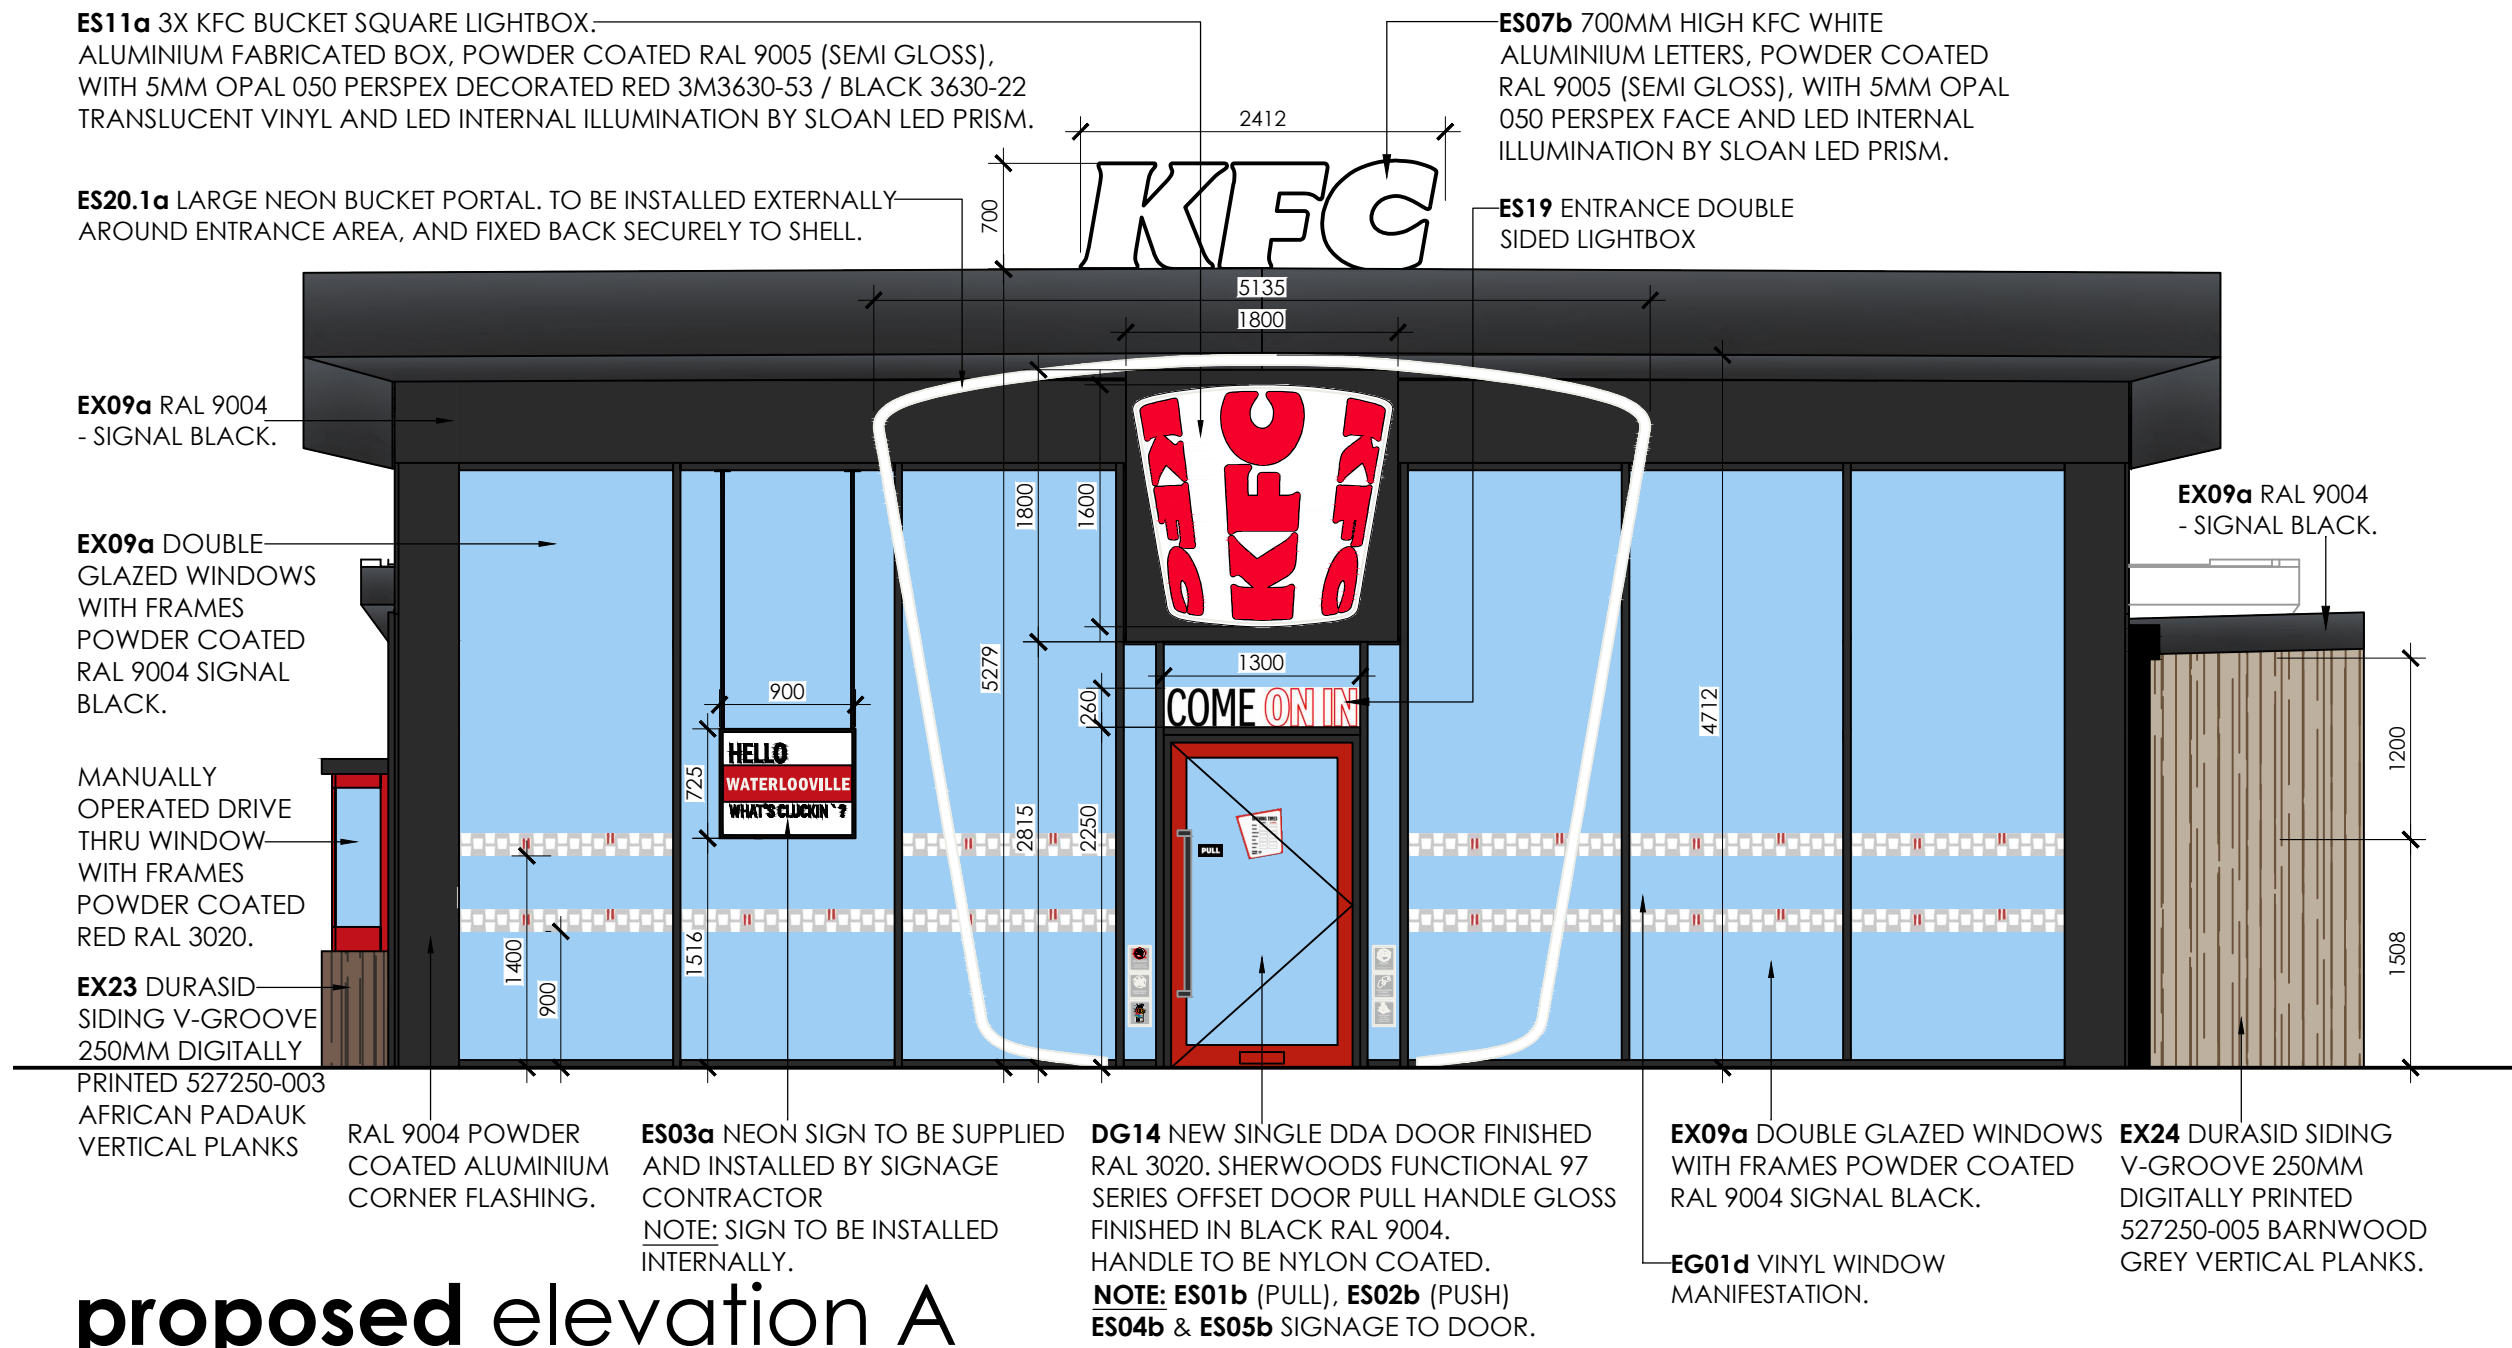


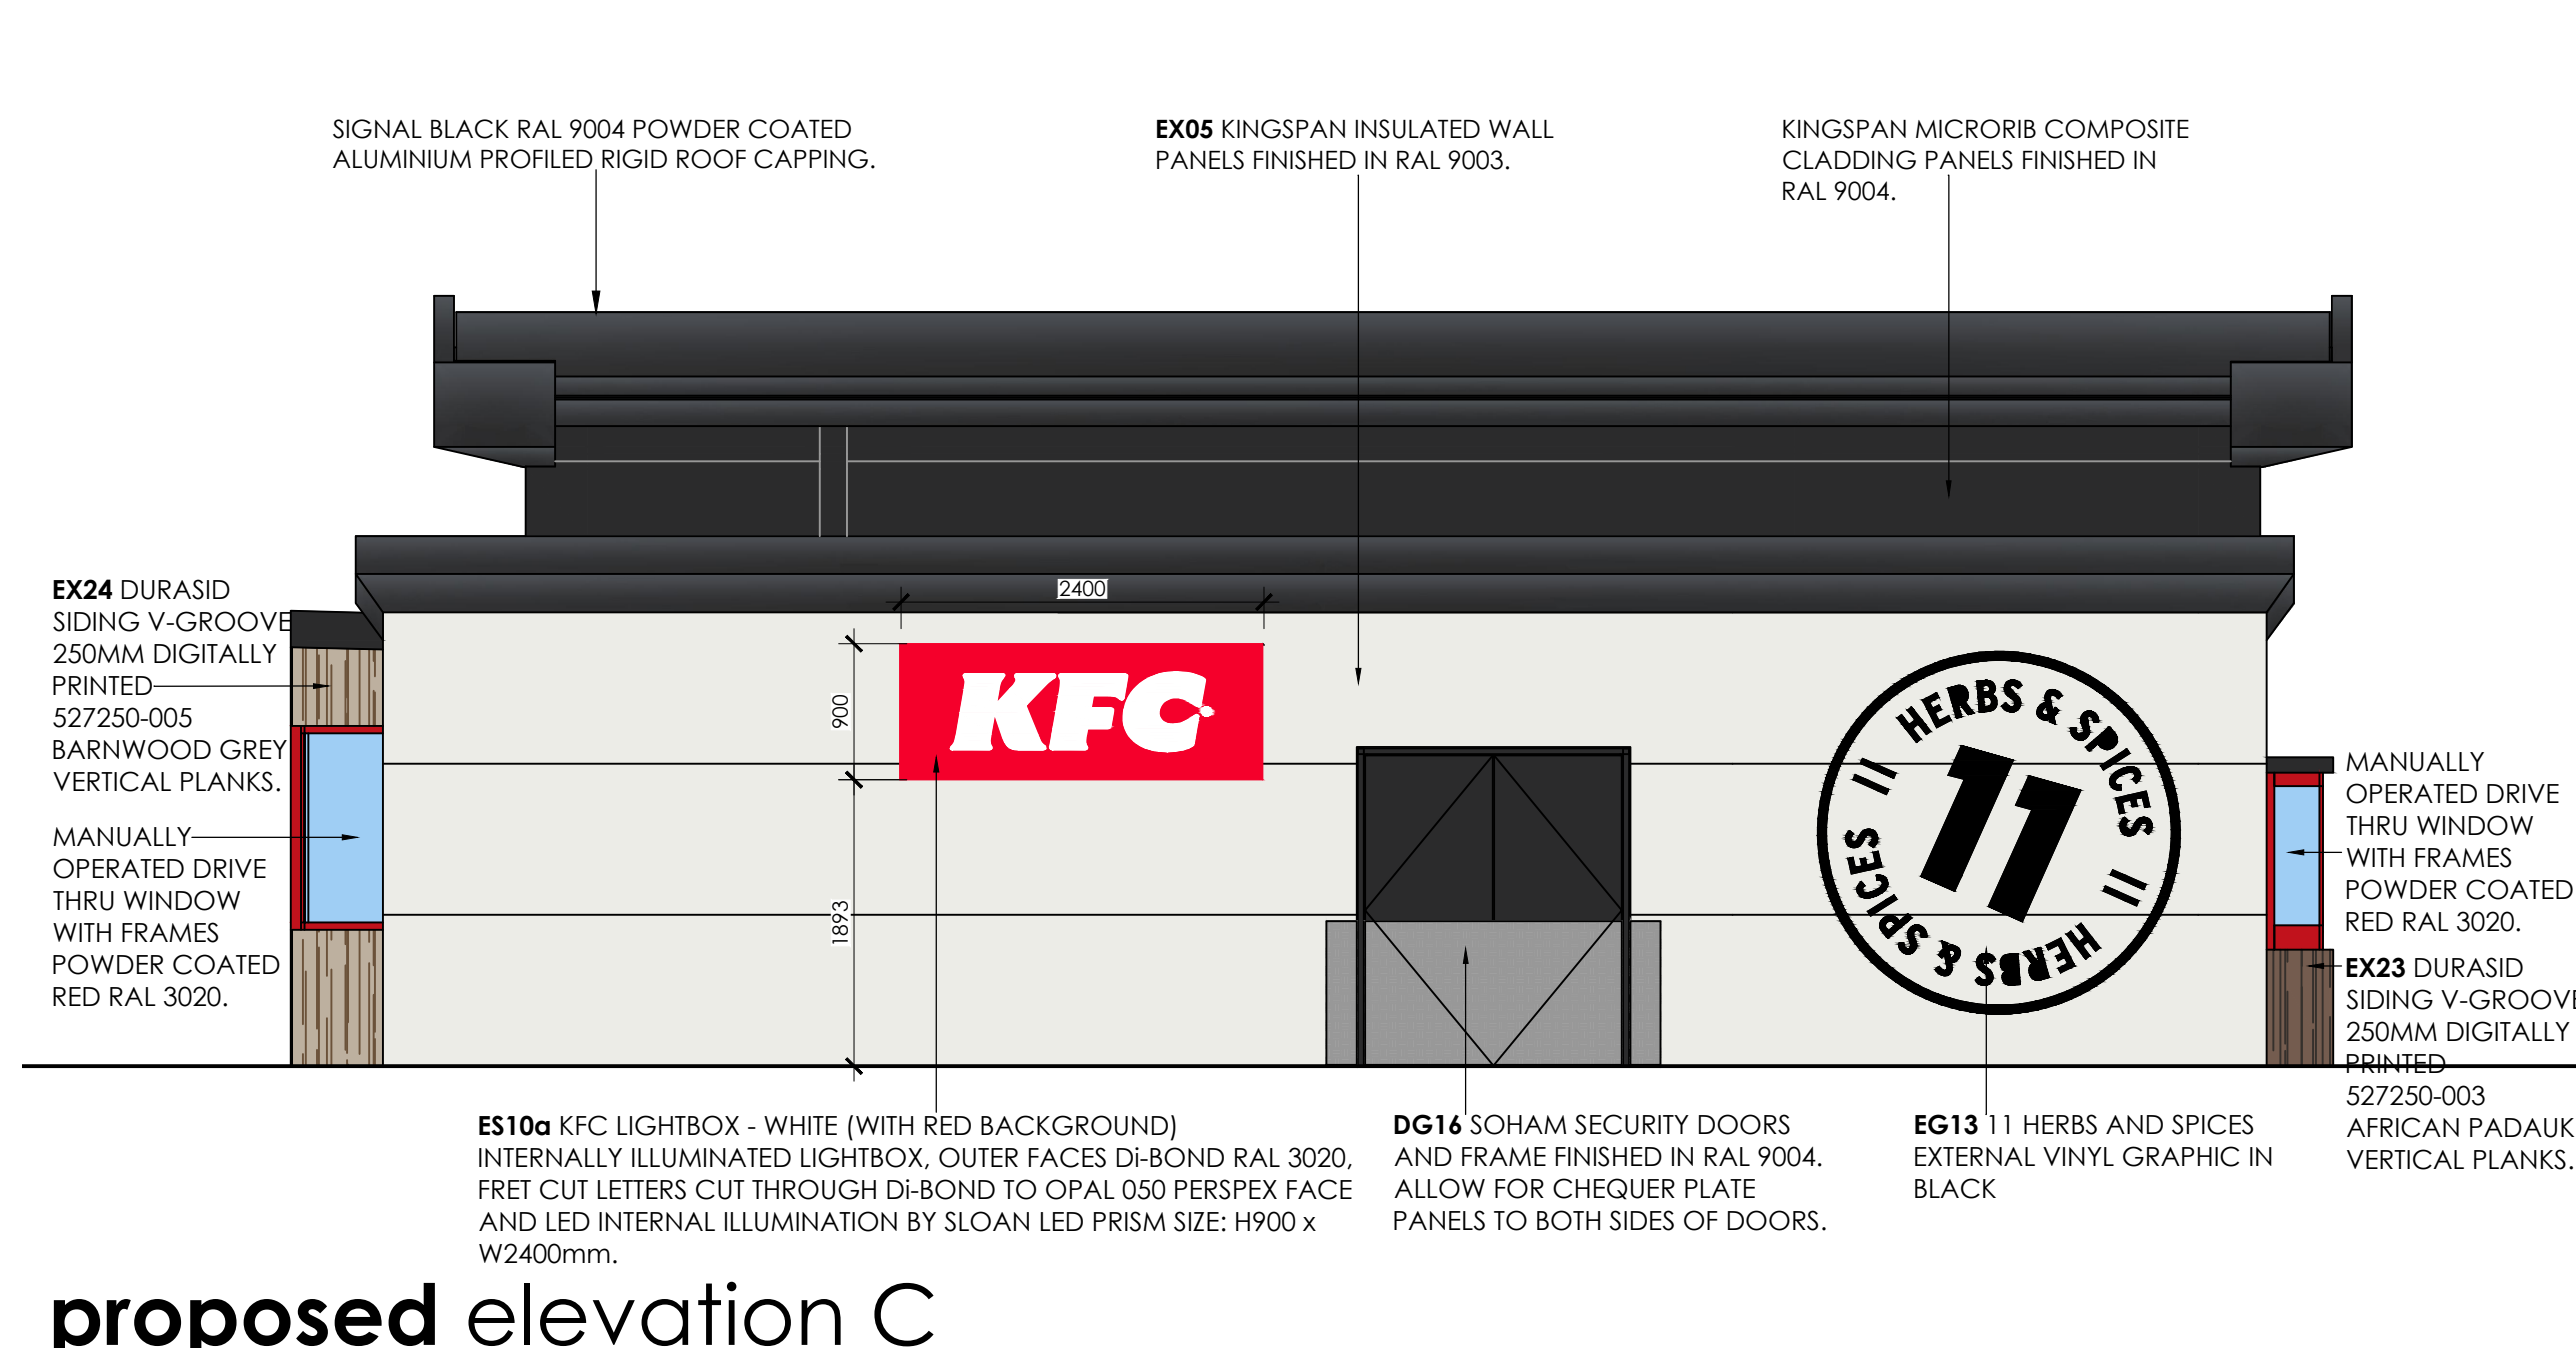


proposed elevation A
scale - 1:50 @ A1


proposed elevation C
scale - 1:50 @ A1

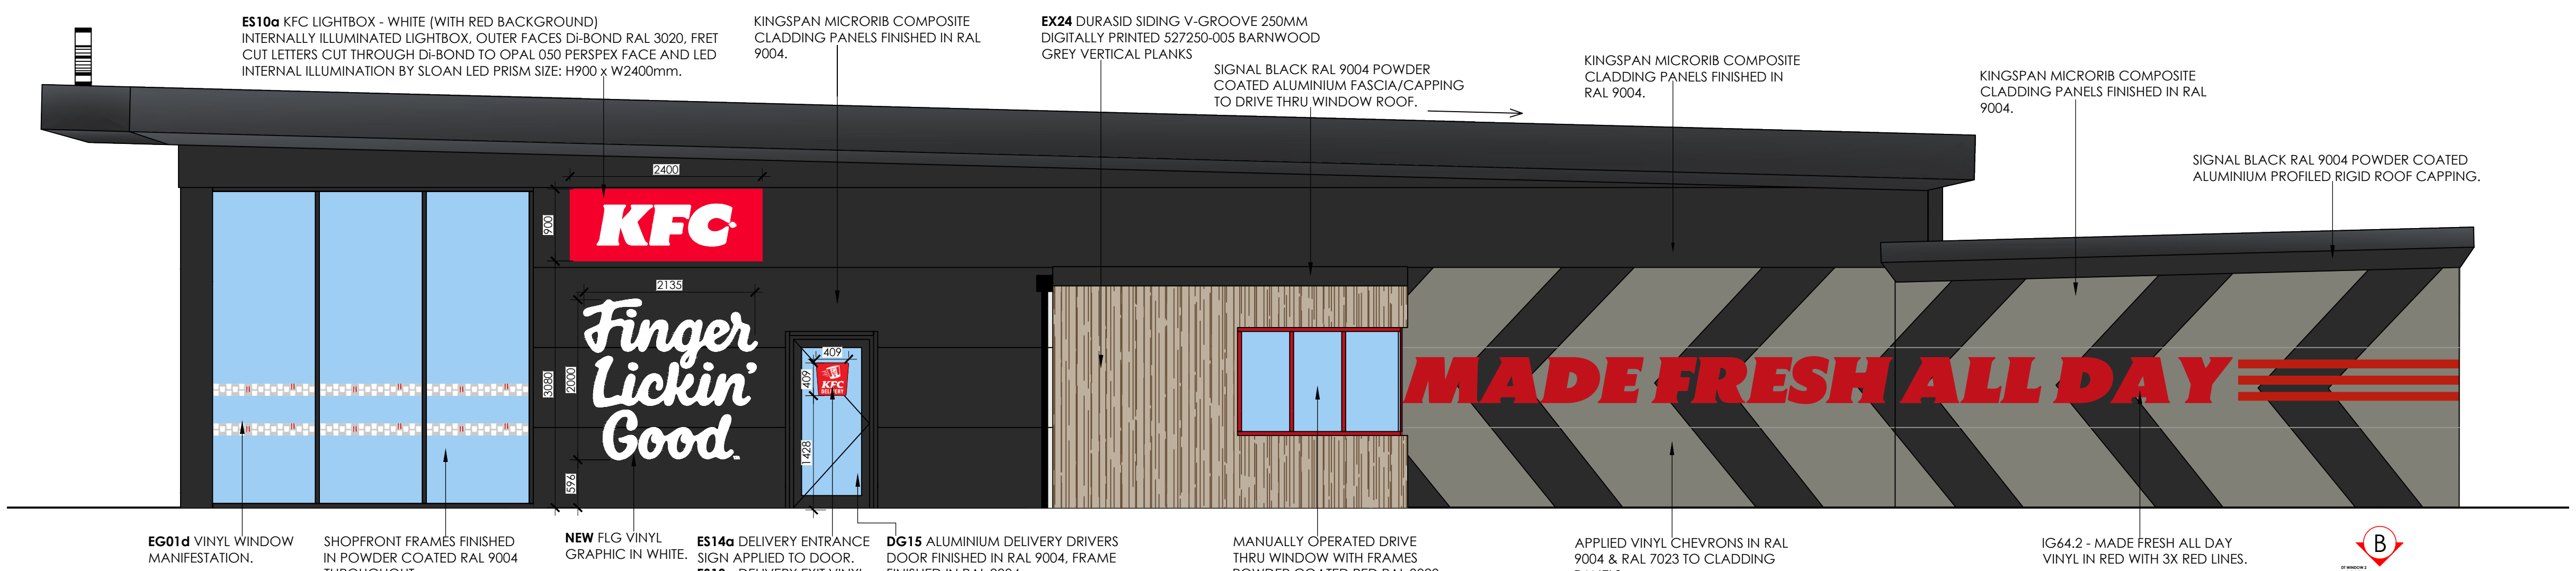

proposed elevation B
scale - 1:50 @ A1

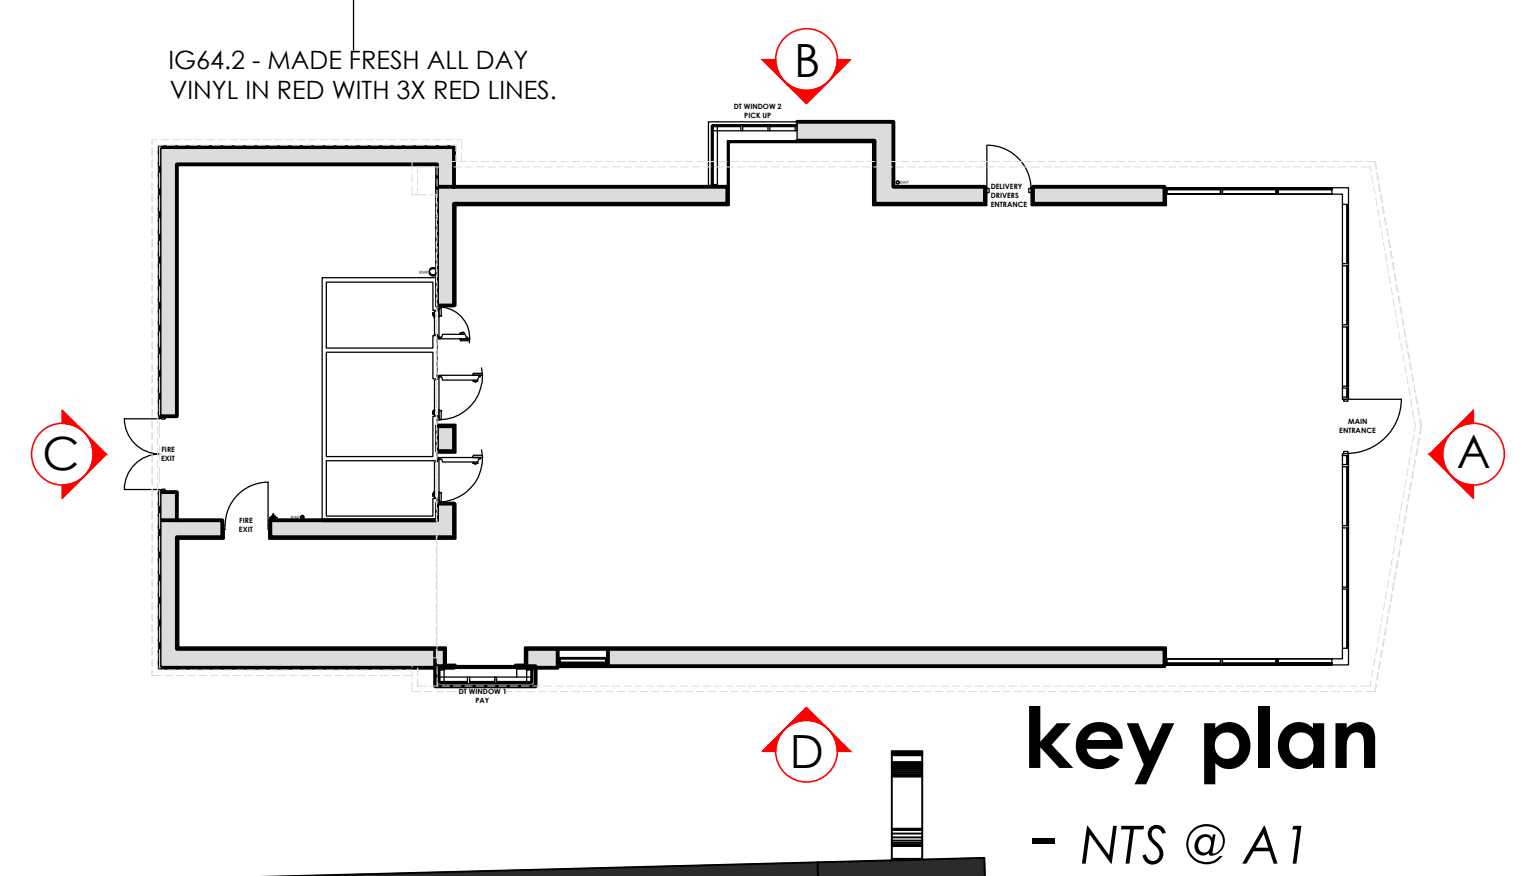


key plan
- NTS @ A1

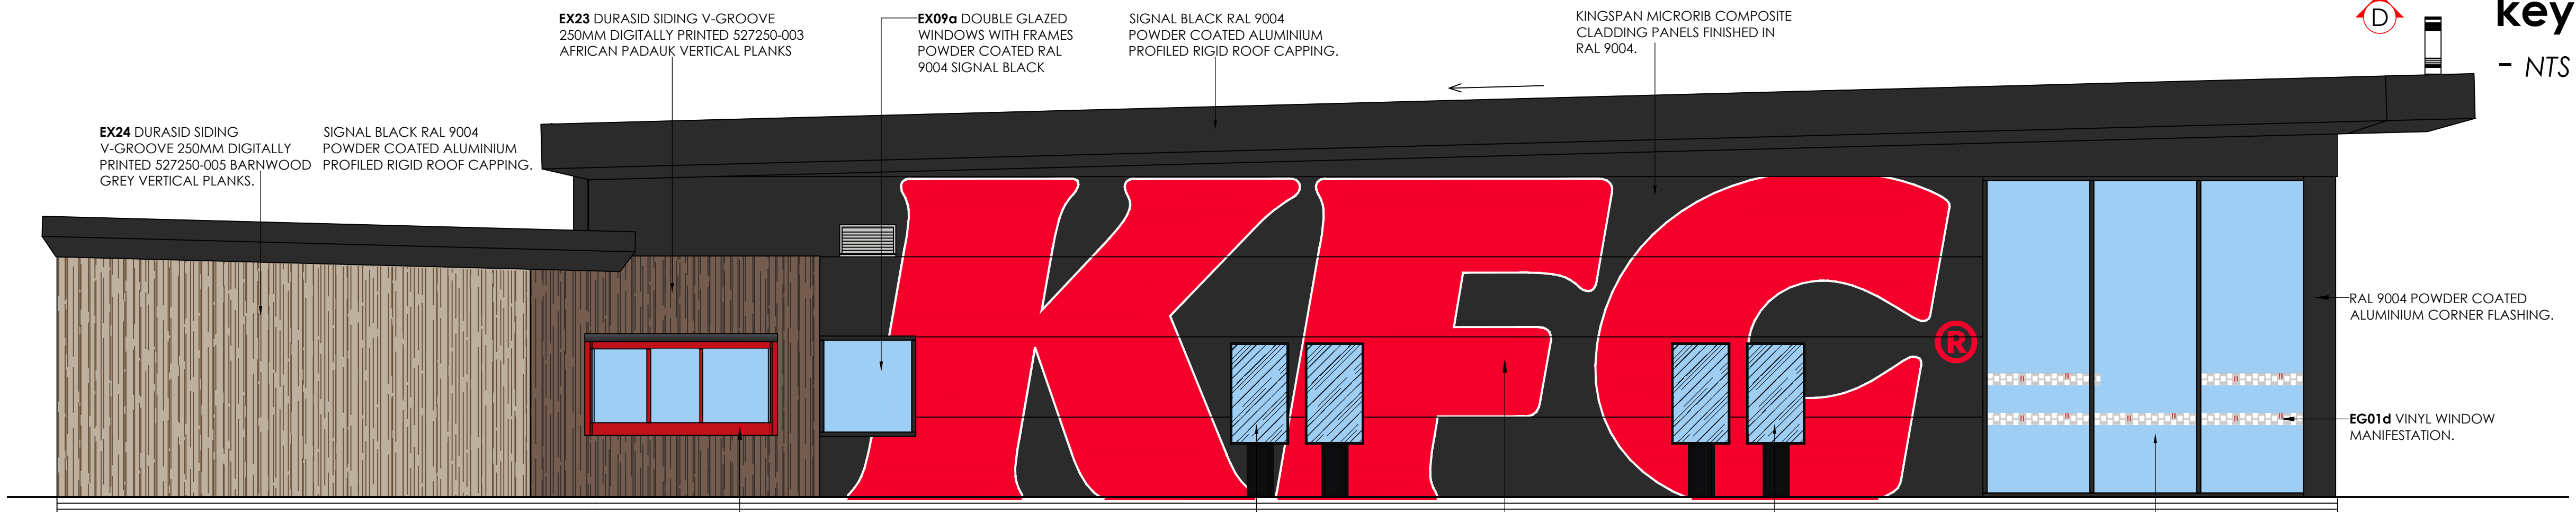

proposed elevation D
scale - 1:50 @ A1

ALL DIMENSIONS TO BE CHECKED ON SITE. DO NOT SCALE FROM THIS DRAWING EXCEPT FOR THE PURPOSES OF LOCAL AUTHORITY PLANNING		
A	13.12.23	Rev. graphics on elevs A and B MMLD
B	05.01.24	Revised graphics and finishes AF
C	09.08.24	Graphics & notes revised RJS
D	02.07.25	Updated to developers drawing. Graphic revs MMLD
E	17.12.25	Revised graphics and notes AF
F	18.12.25	Feather vinyl adjusted AF
G	19.03.26	Scale bar added MMLD
H	13.05.26	Updated KFC letters, bucket sign and bucket portal to the latest KFC design MMLD
J	09.06.26	New FLG vinyl added AF
K	02.09.26	Revised graphics and finishes AF
rev	date	description

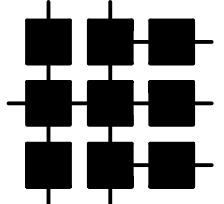

HONE

EDWARDS

ASSOCIATES

Design Studio
Millars Three
Southmill Road
Bishop's Stortford
Herts. CM23 3DH
email: firstname.lastname@honeedwards.co.uk

Tel: 01279 758545
Fax: 01279 757730



NEW STORE 260

store address
WATERLOOVILLE
ELETTRA AVE.
WATERLOOVILLE
PO7 7XS

drawing title
PROPOSED
EXTERNAL ELEVATIONS

drawn by	checked	date
MMLD	JE	OCT 2023
store no.	scale	
0000	1:50 @ A1 / 1:100 @ A3	

drawing no.	revision
0000/2023/G211	
HEA drawing no.	revision
3509/G211	K