
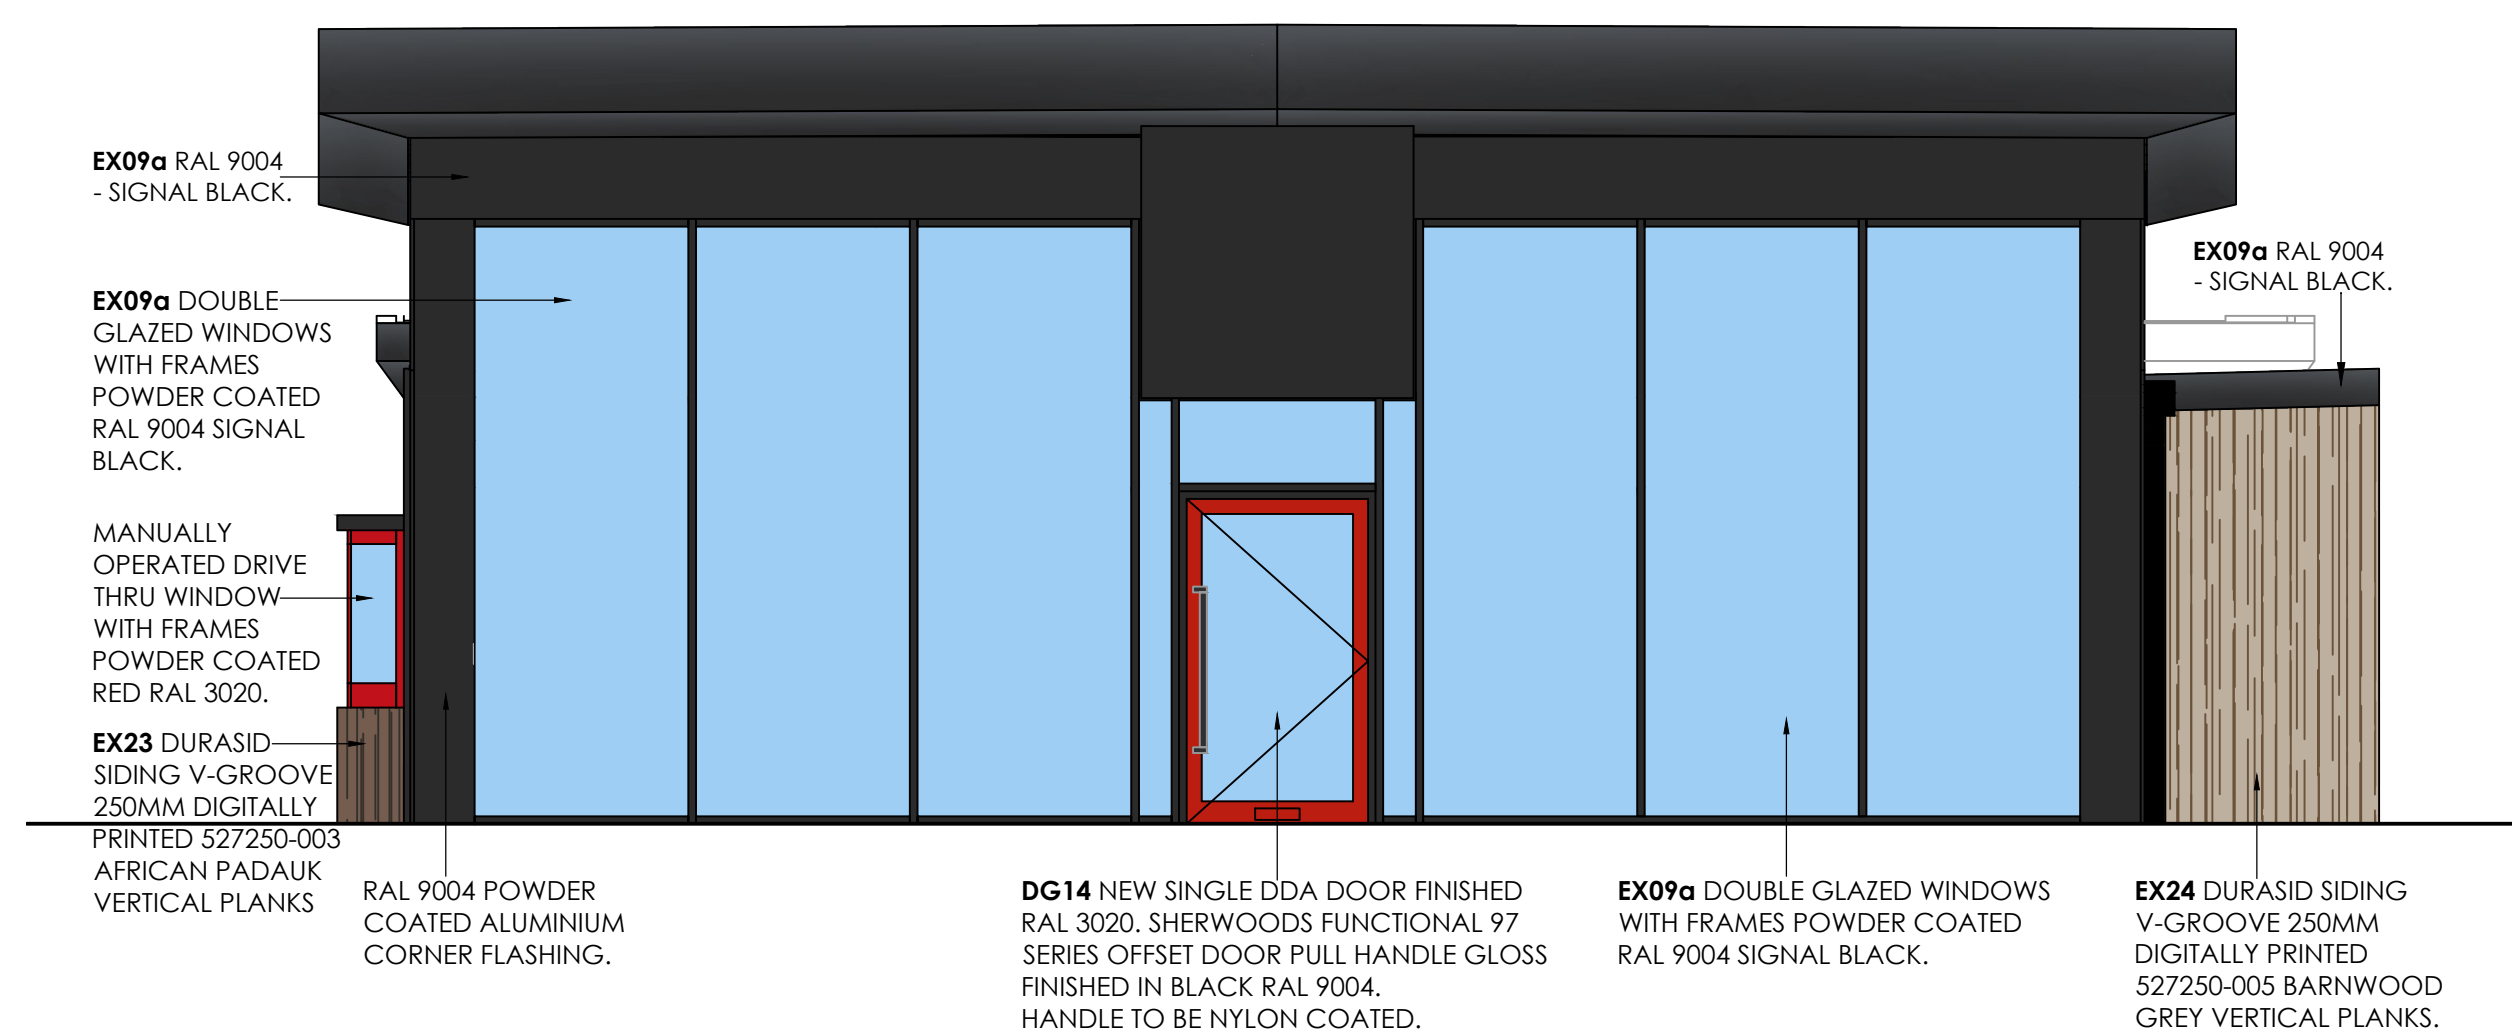
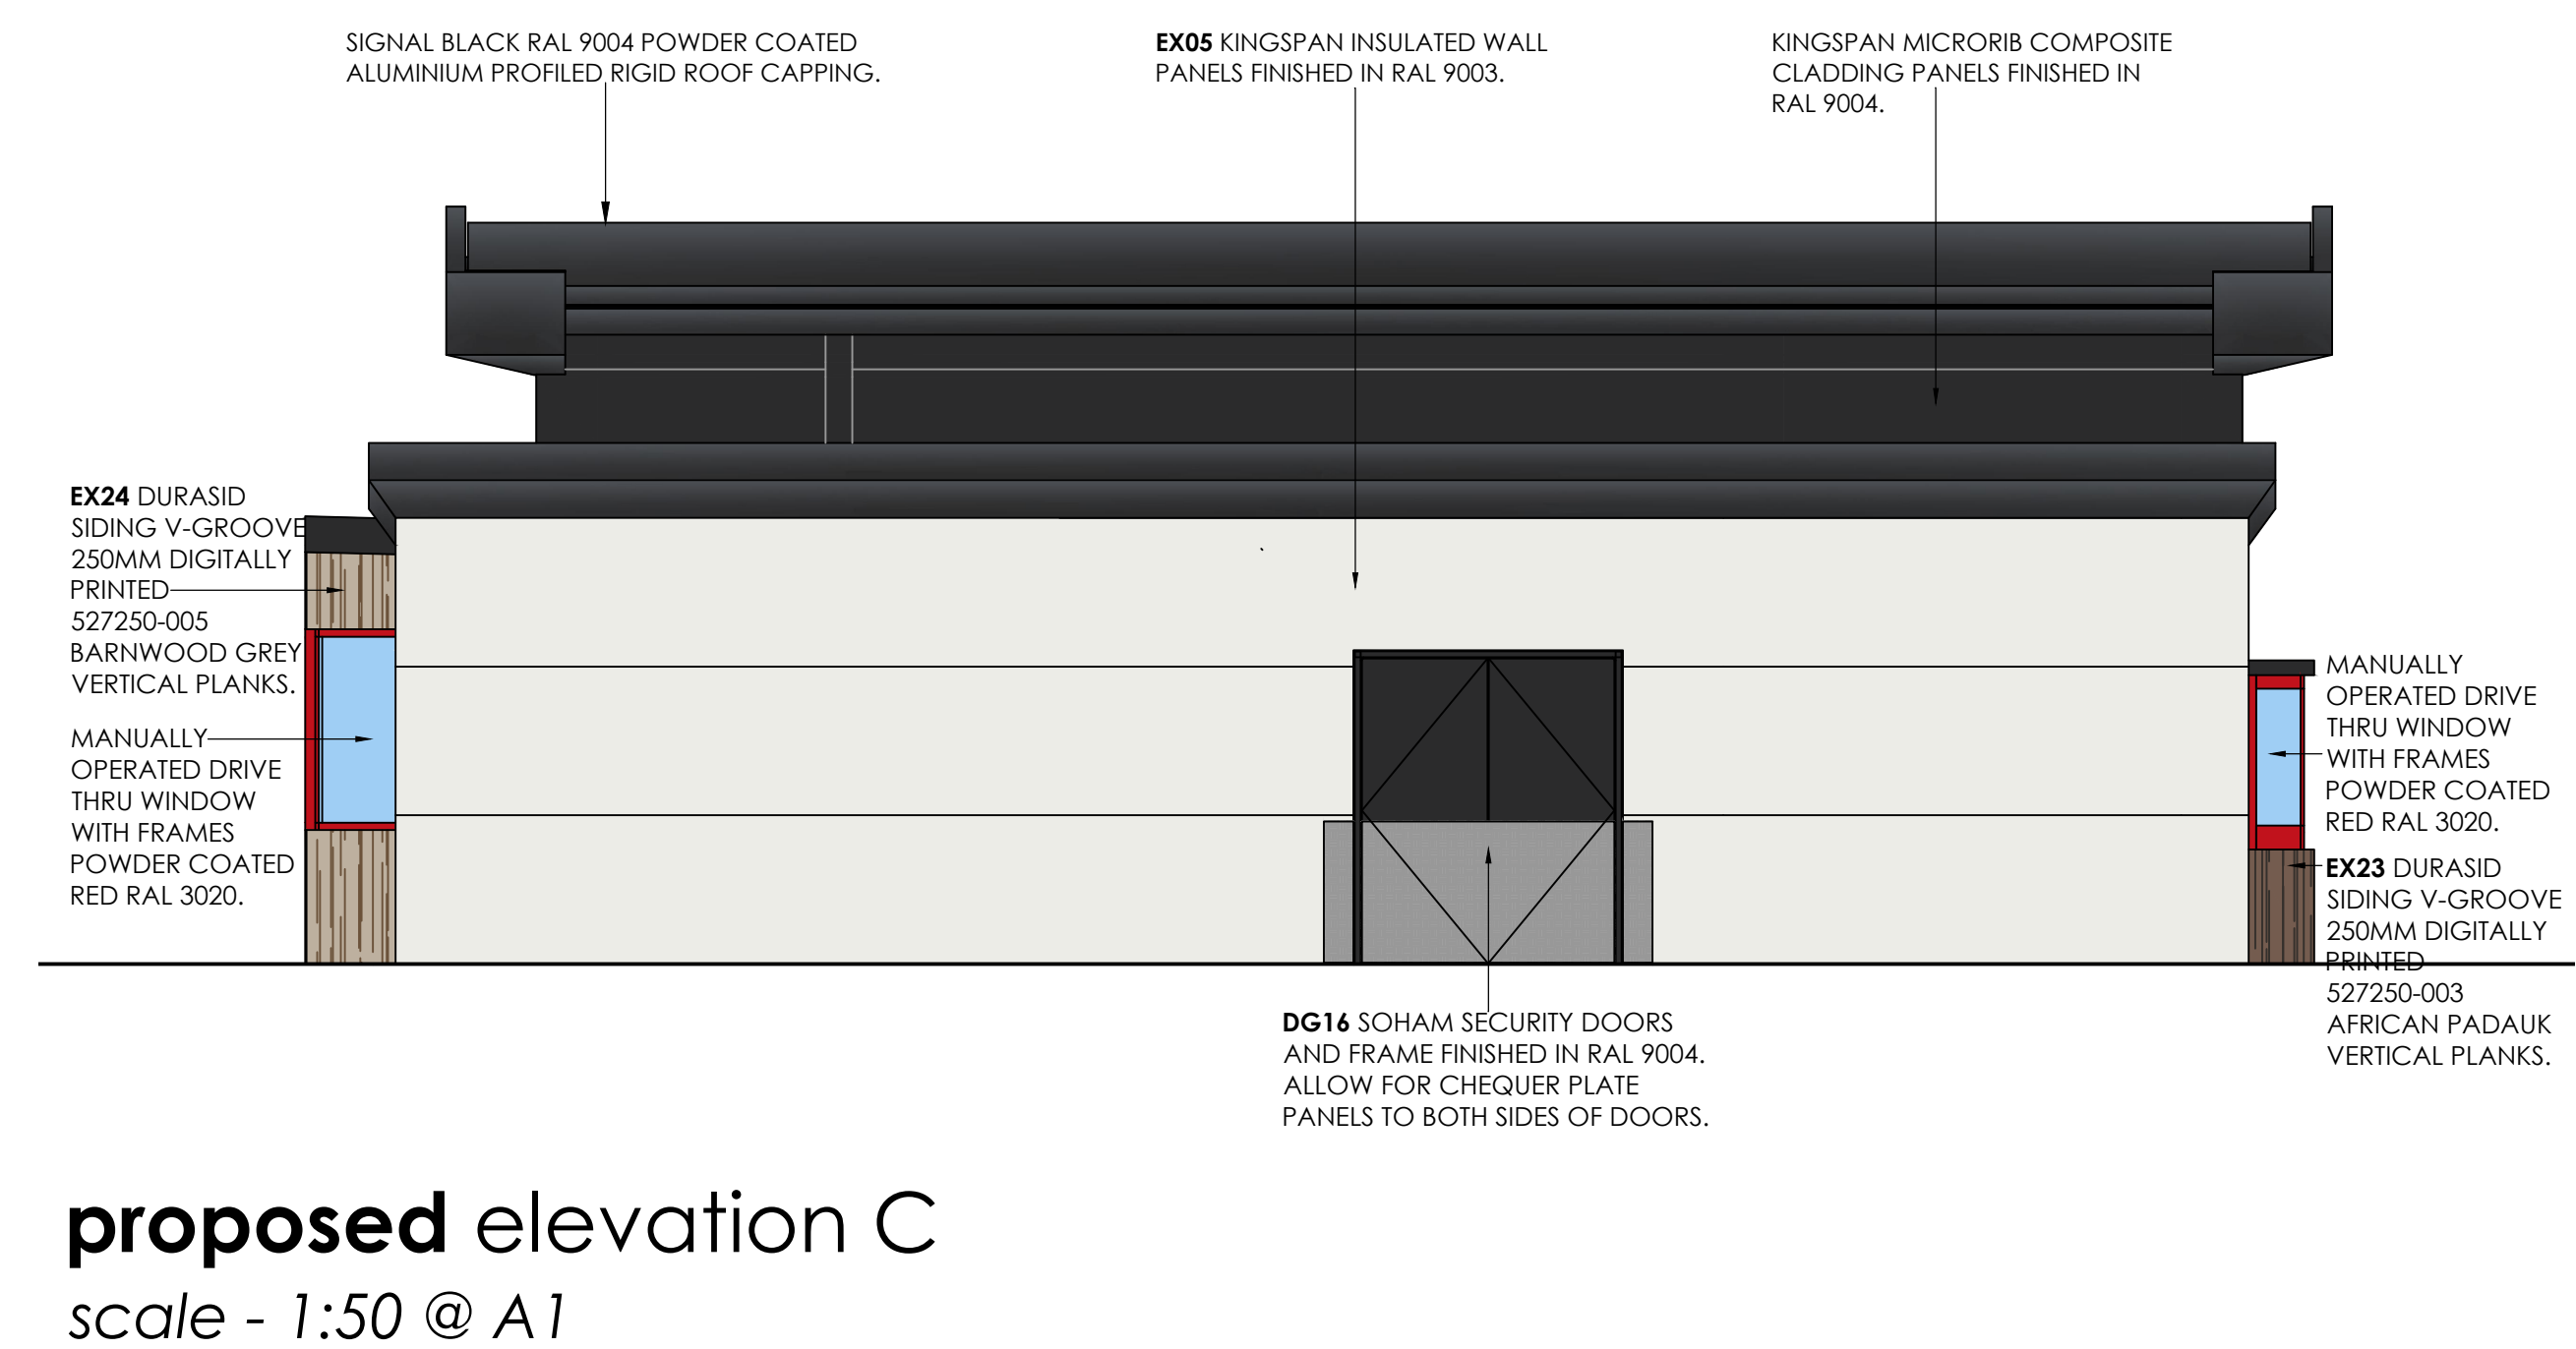
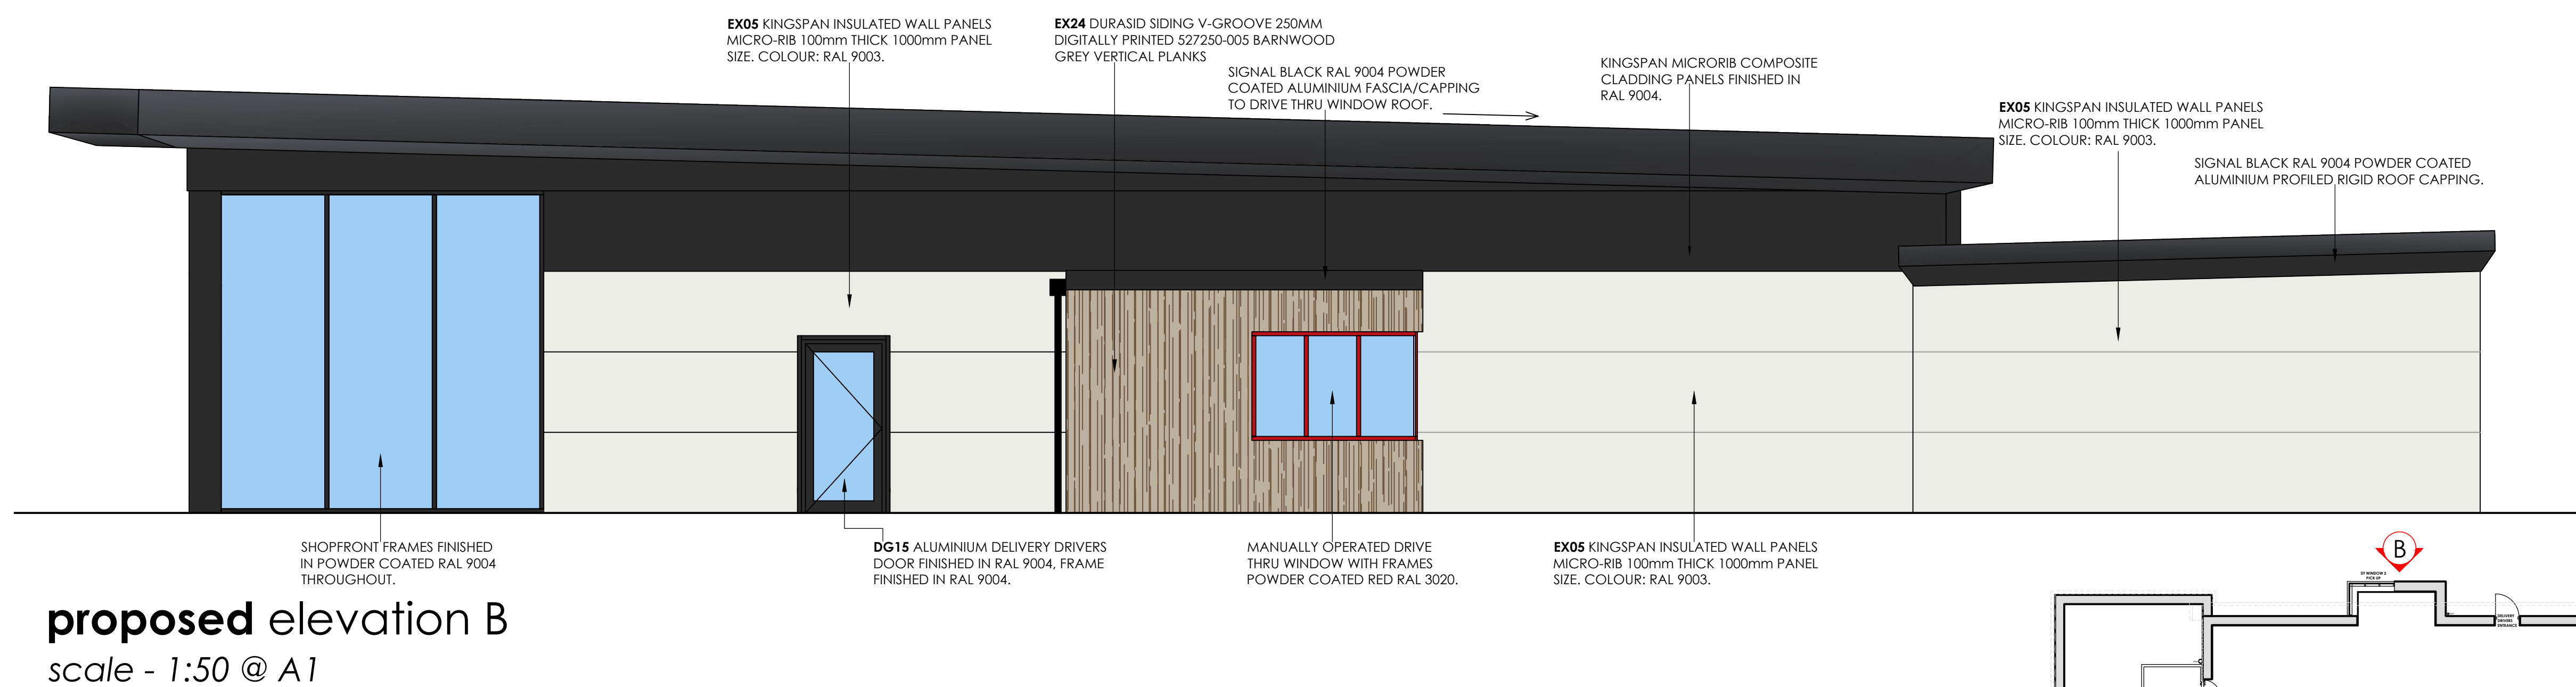
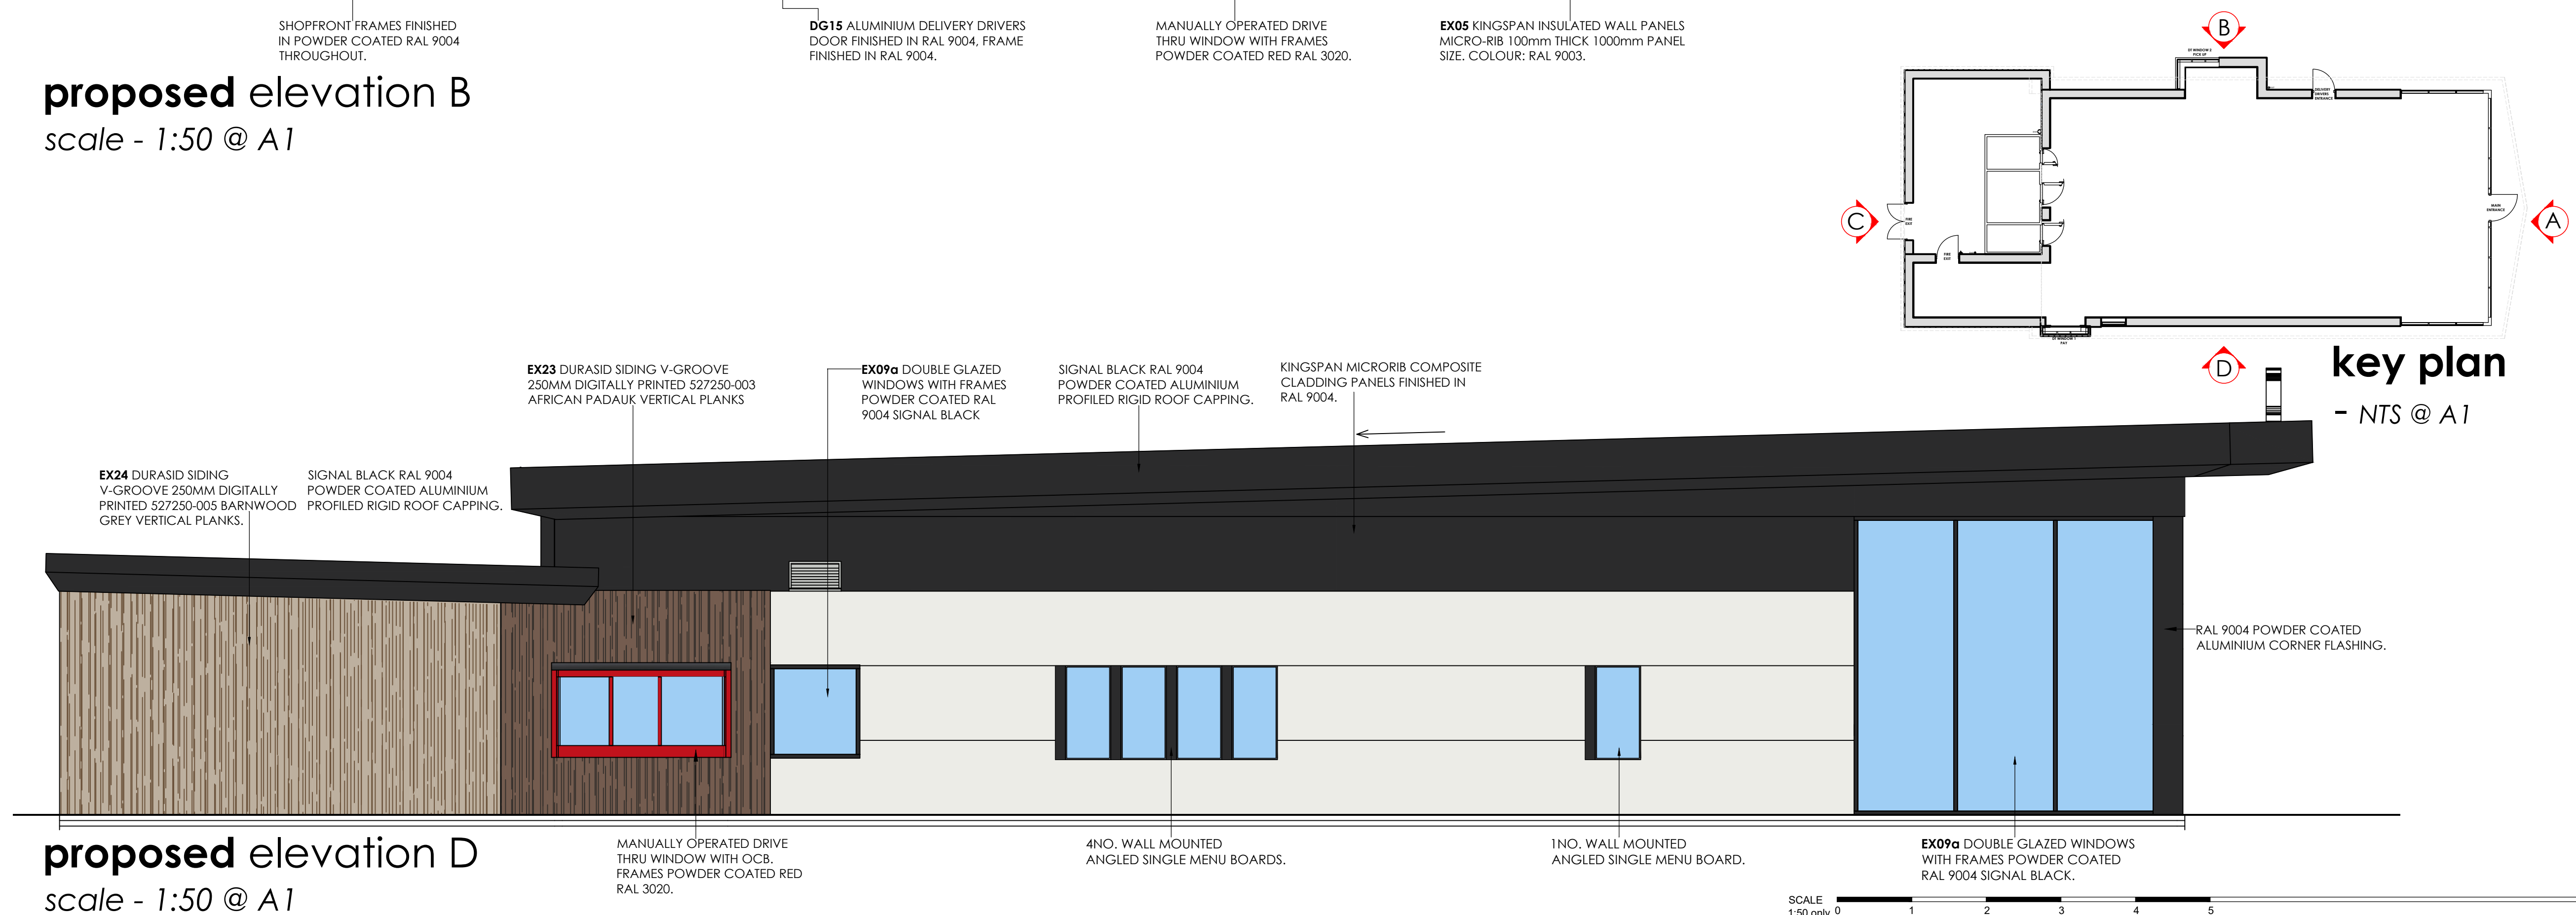


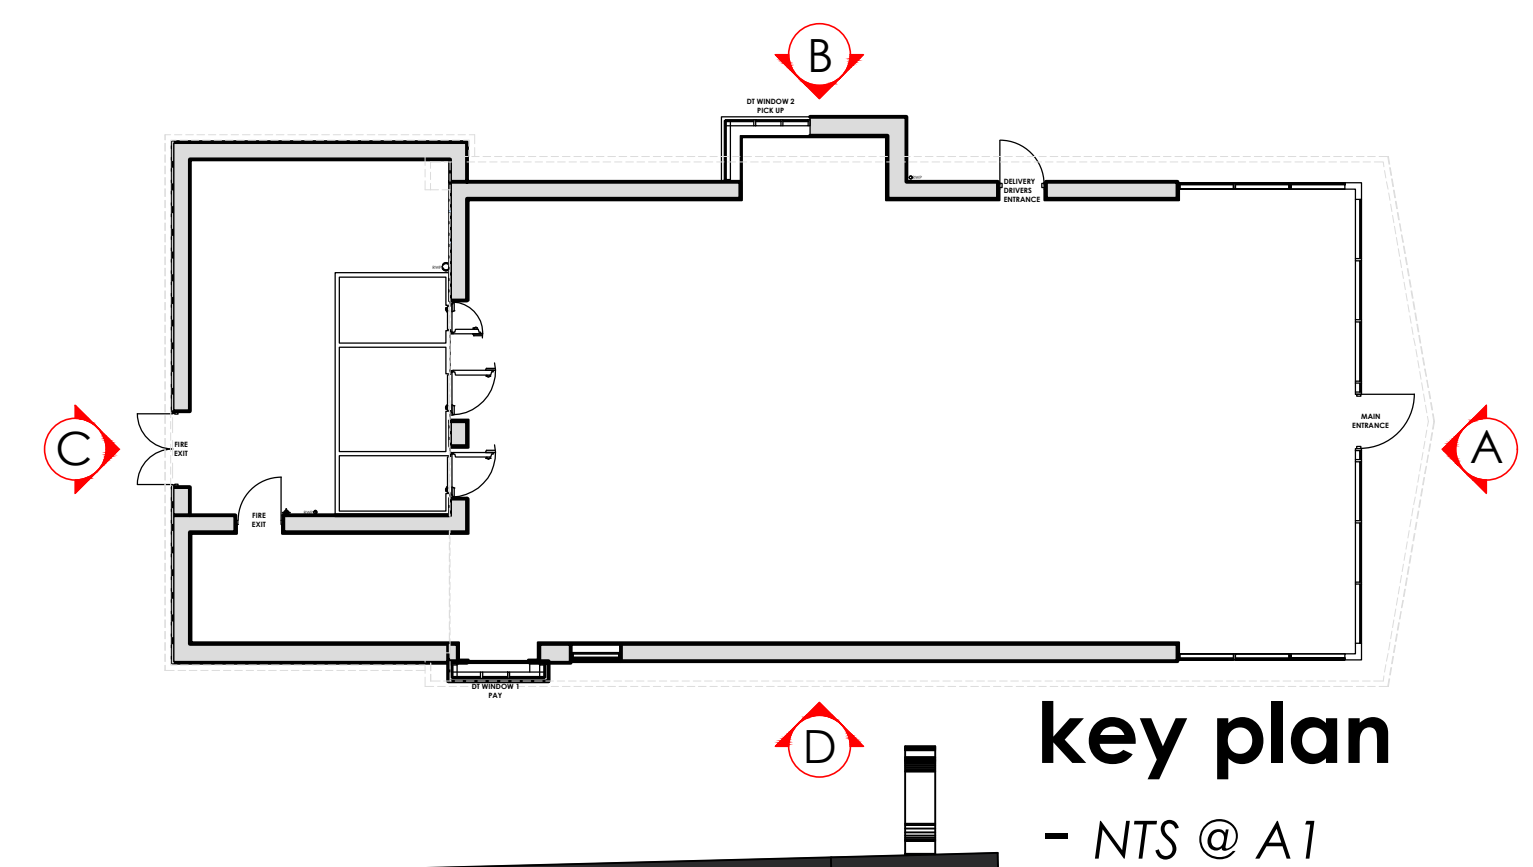

ALL DIMENSIONS TO BE CHECKED ON SITE.

DO NOT SCALE FROM THIS DRAWING EXCEPT FOR THE PURPOSES OF LOCAL AUTHORITY PLANNING

rev	date	description

The logo for Hone Edwards Associates features a stylized graphic on the left consisting of a 3x3 grid of squares. Some squares are solid black, while others are white with a black outline, creating a pattern that resembles a stylized 'H' or a series of connected dots. To the right of this graphic, the company name 'HONE EDWARDS ASSOCIATES' is written in a clean, sans-serif, all-caps font, with each word on a new line. Below the company name, the text 'Design Studio' is written in a smaller font. To the right of 'Design Studio', the contact information is listed: 'Millars Three', 'Southmill Road', 'Bishop's Stortford', 'Herts, CM23 3DH', and 'email: firstname.lastname@honeedwards.co.uk'. To the right of the email address, the telephone and fax numbers are listed: 'Tel: 01279 758545' and 'Fax: 01279 757730'. The entire advertisement is enclosed in a thin black rectangular border.



NEW STORE 260

store address

WATERLOOVILLE
ELETTRA AVE.
WATERLOOVILLE
PO7 7XS

drawing title

PROPOSED EXTERNAL
ELEVATIONS AS APPROVED

drawn by	checked	date
MMLD	JE	MARCH 2026
store no.	scale	
0000	1:50 @ A1 / 1:100 @ A3	

drawing no. 0000/2023/G212	revision
HEA drawing no. 3509/G212	revision