


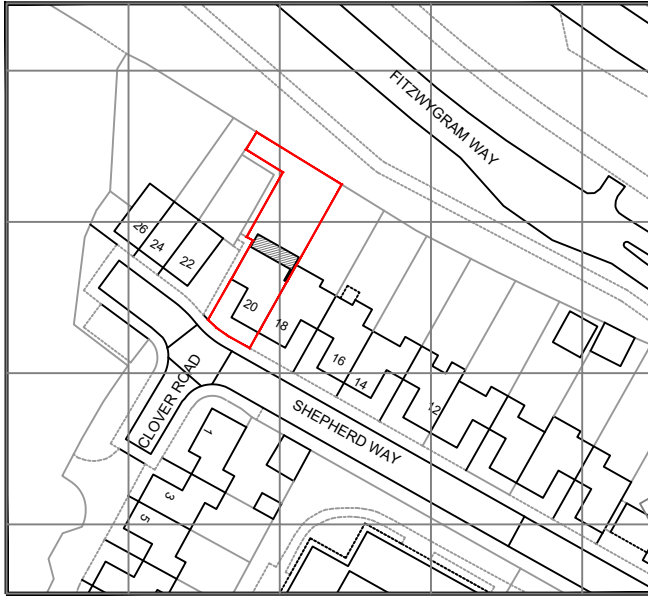

LOCATION PLAN
SCALE 1:1250



BLOCK PLAN
SCALE 1:500

ISSUE	DESCRIPTION	DESCRIPTION
STUDIO 11 DEVELOPMENT		
Architectural Consultants		
6 VICARAGE COURT VICARAGE ROAD WOODFORD GREEN IG8 8NJ Tel: 07940593742 email: studio11development@gmail.com		
Project:	20 Shepherd way Havant P09 4EF	
Drawing Title:	PROPOSED BLOCK PLAN	
Drawn: Z.D	Date: SEP 26	Scales: AS SHOWN
Plan No. 120 (00)- 02	Issue:	Status: ☐ Preliminary drawing ☐ Tender drawing ☐ Working drawing