


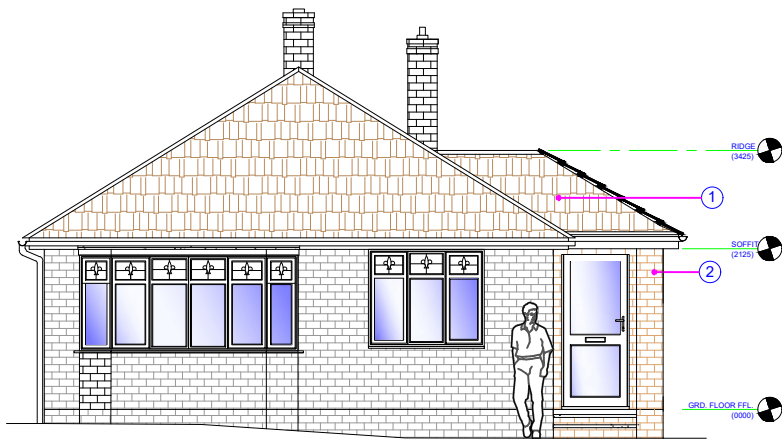

1

EXISTING SIDE ELEVATION

1:100



- 1 TILES TO MATCH EX.
2 BRICKS TO MATCH EX.

2

PROPOSED SIDE ELEVATION

1:100

1:100 2m 0 2m 4m 6m 8m 10m

MODIFICATIONS

ISSUE:

TITLE


AMENDED PORCH ROOF AND BRICK COLUMN

SOUTH SIDE ELEVATION

CUSTOMER

10 BROOKLANDS ROAD, HAVANT, PO9 3NT

DRAWN BY:

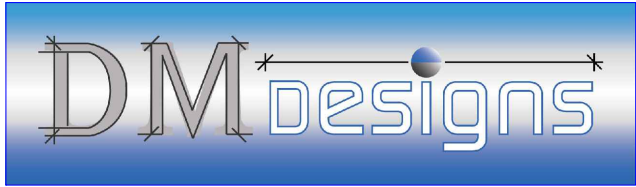

DRAWING NO: 1 OF 4
DOBOVOLSCAIA_02A

SCALE: 1:100

DATE: 07.10.2026

REVISION: A A3