



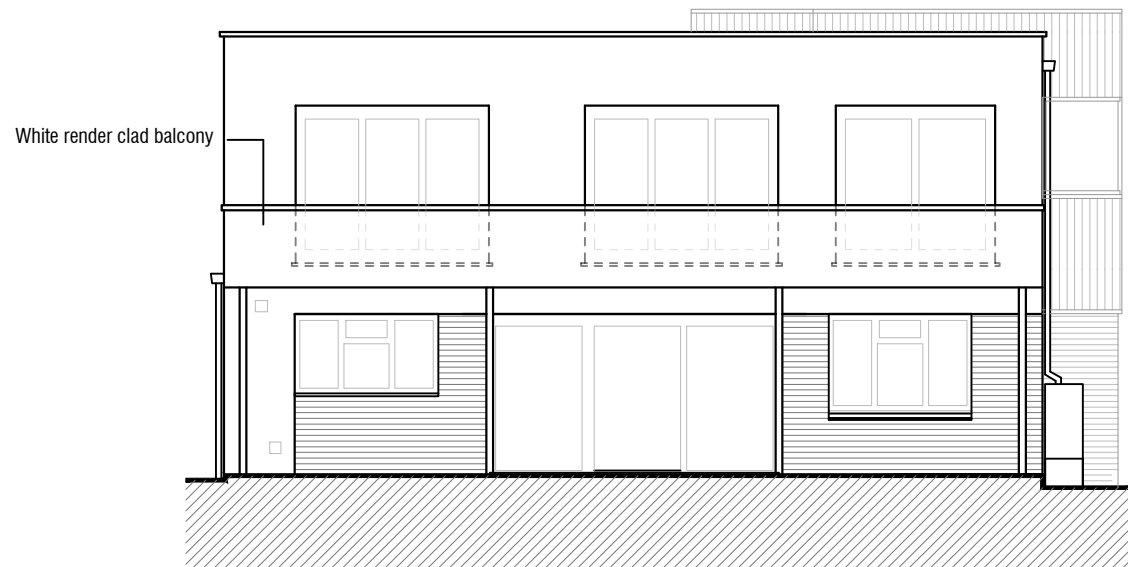

EXISTING EAST ELEVATION

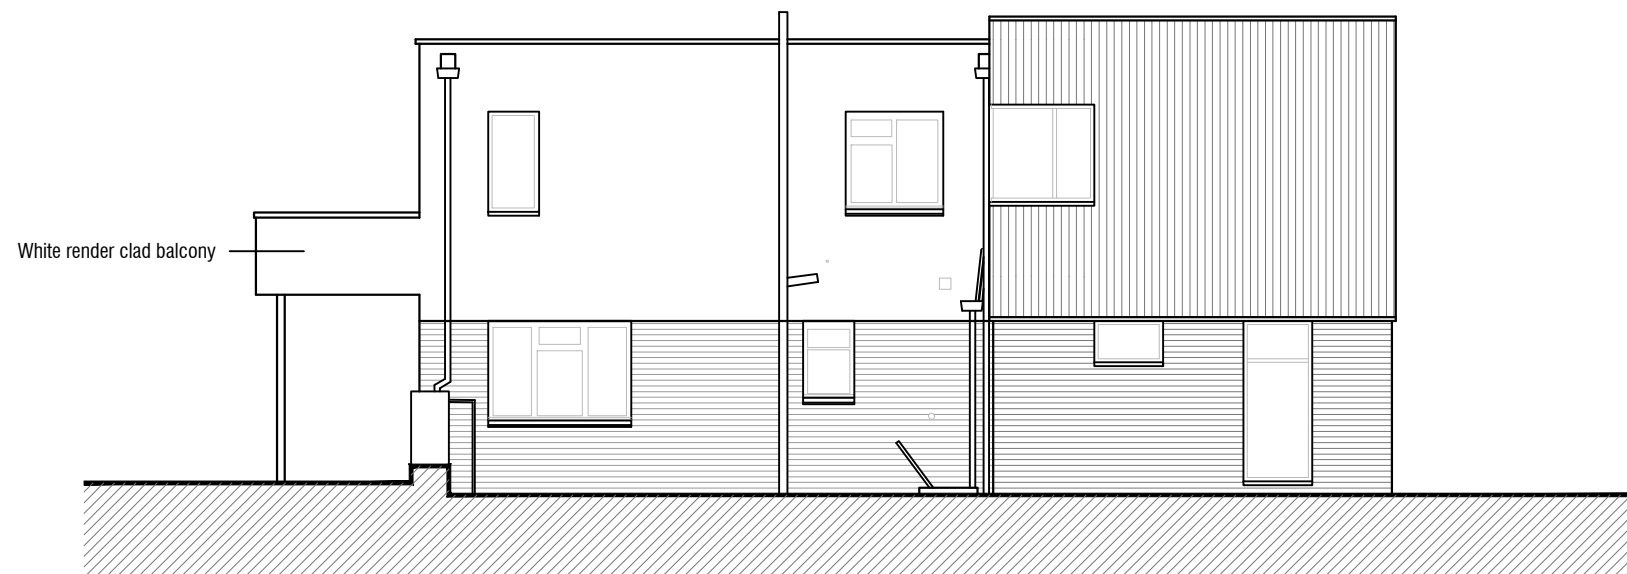

EXISTING NORTH ELEVATION

