

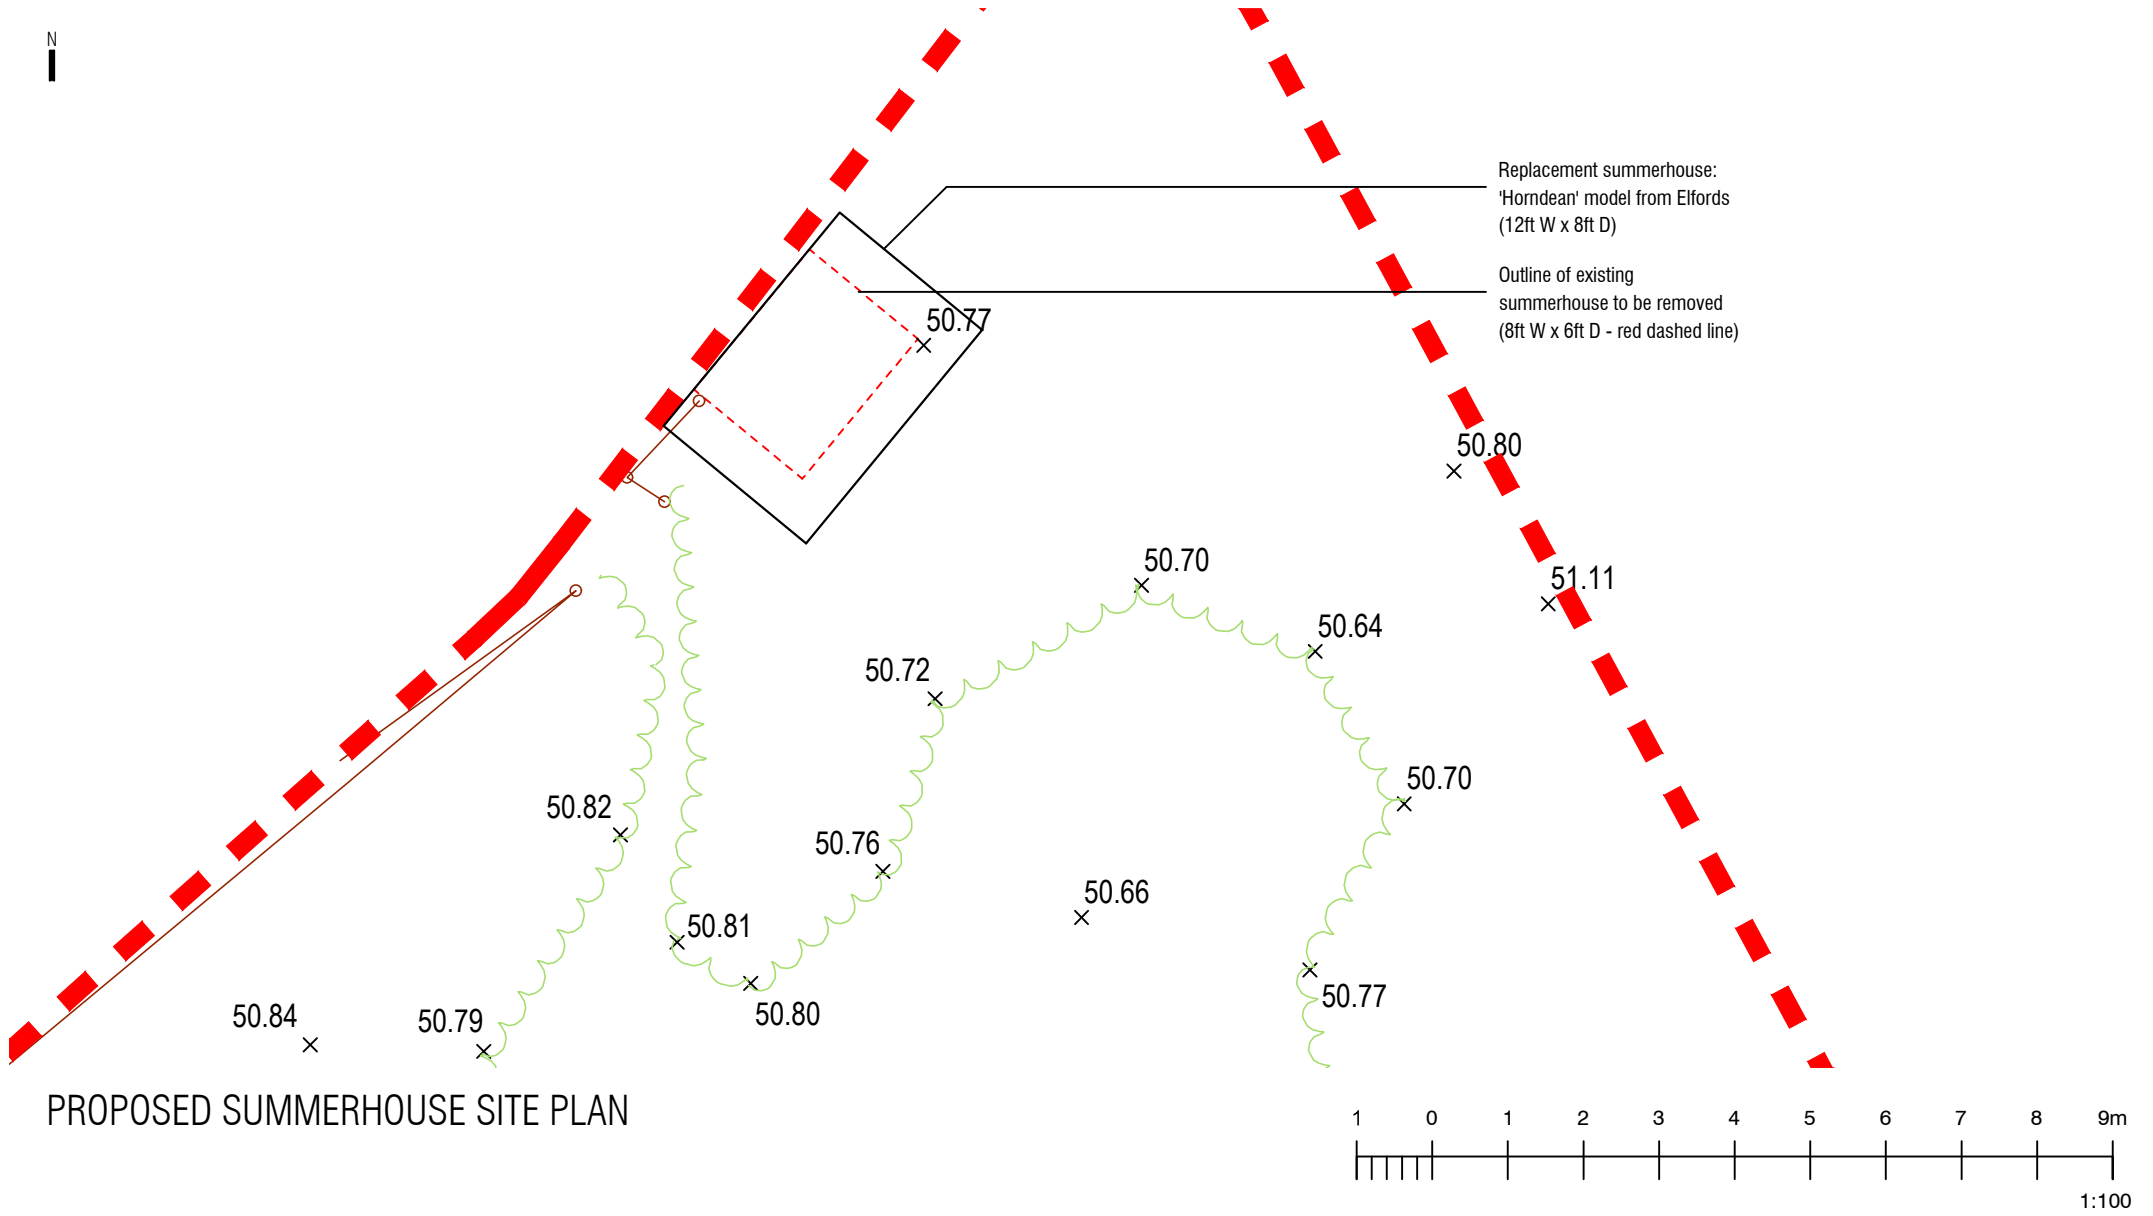
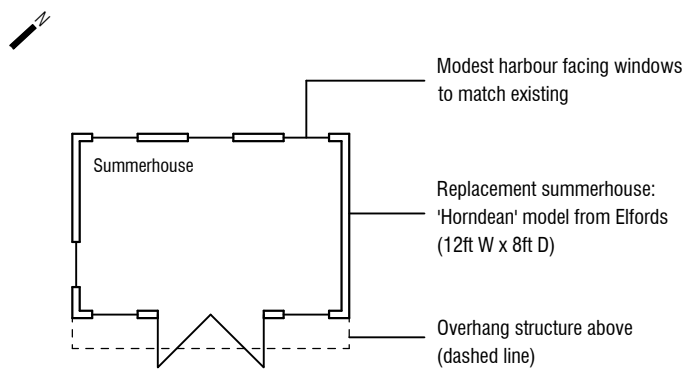
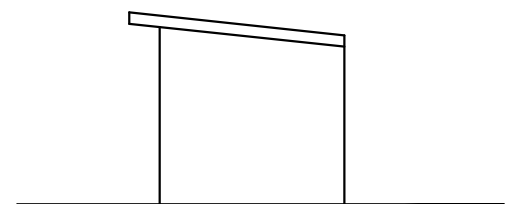



PROPOSED SUMMERHOUSE
SOUTH-EAST ELEVATION

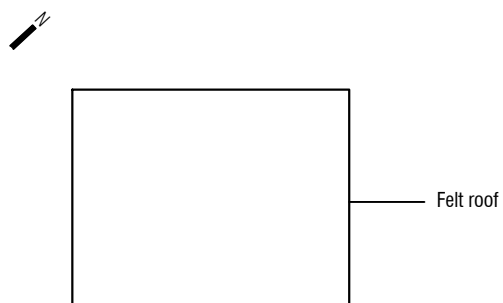

PROPOSED SUMMERHOUSE
NORTH-EAST ELEVATION

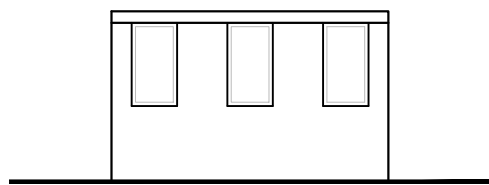

PROPOSED SUMMERHOUSE
NORTH-WEST ELEVATION

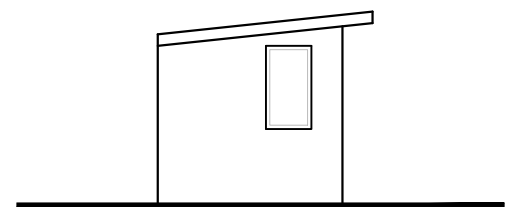

PROPOSED SUMMERHOUSE
SOUTH-WEST ELEVATION

