



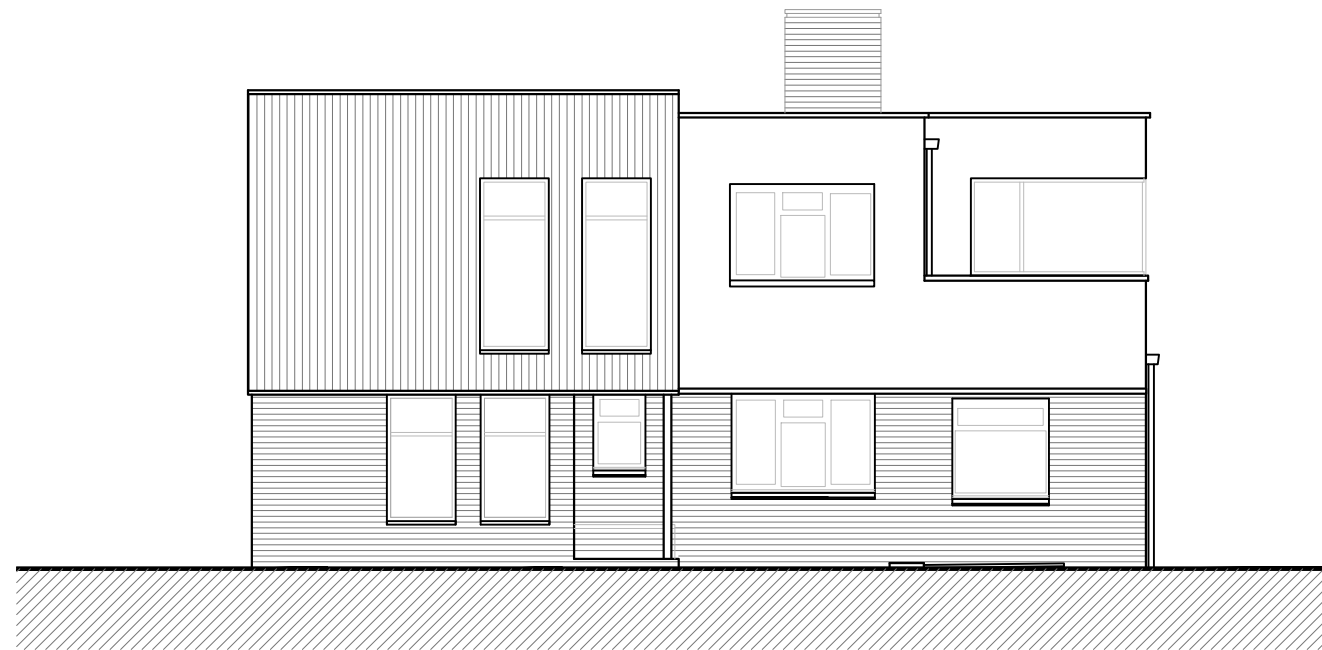

EXISTING WEST ELEVATION

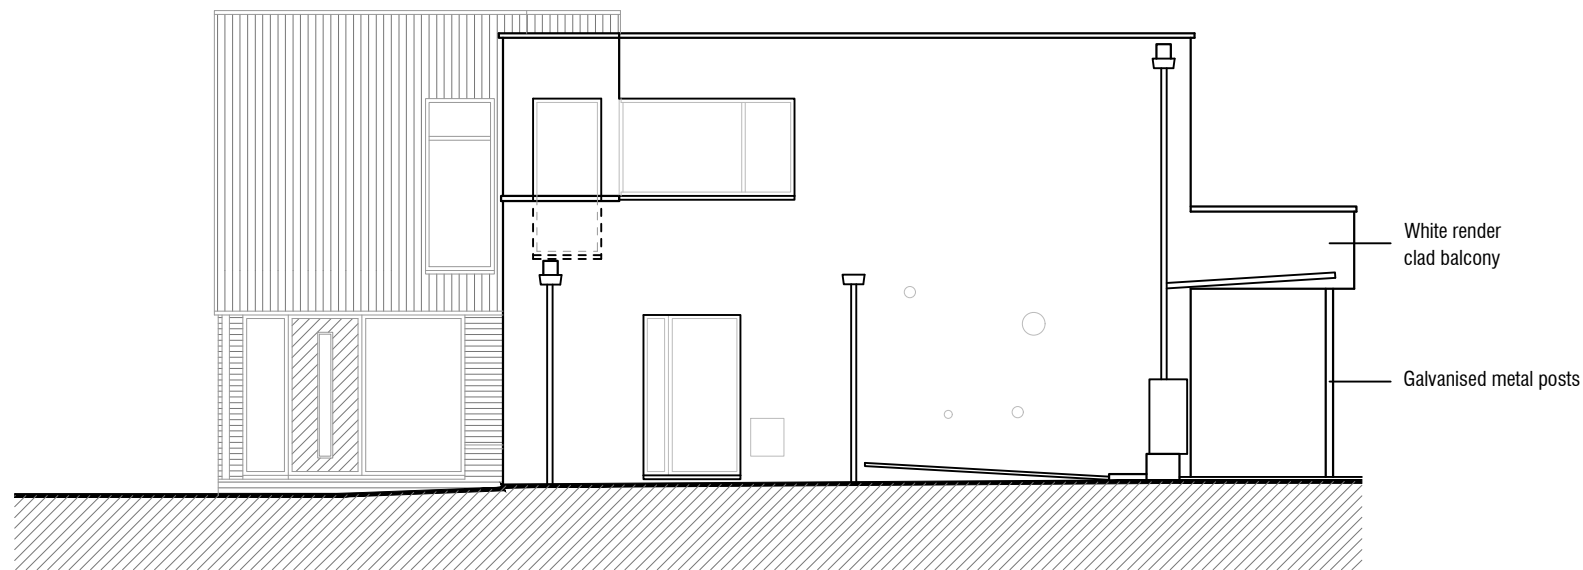

EXISTING SOUTH ELEVATION

