



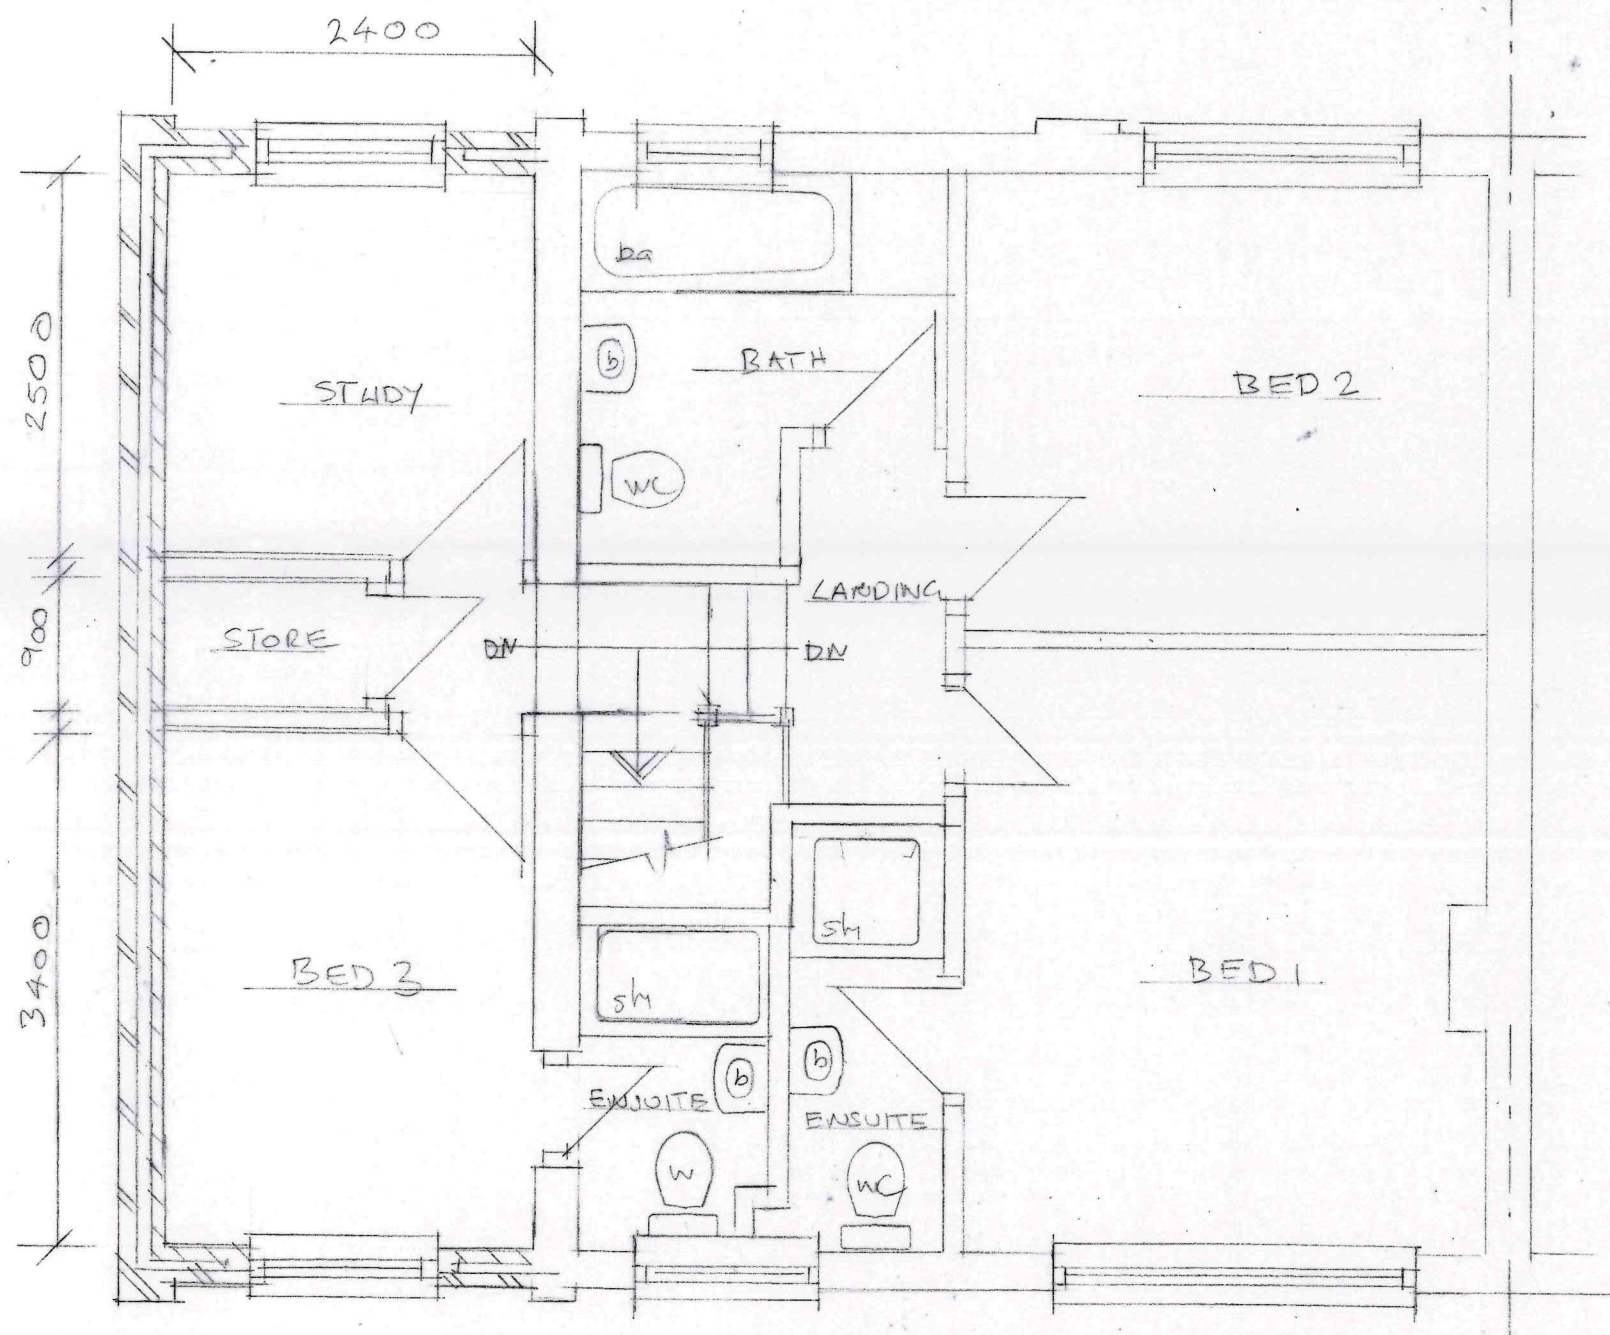

PROPOSED FIRST FLOOR PLAN 1:50 @ A3



PROPOSED REAR ELEVATION 1:100

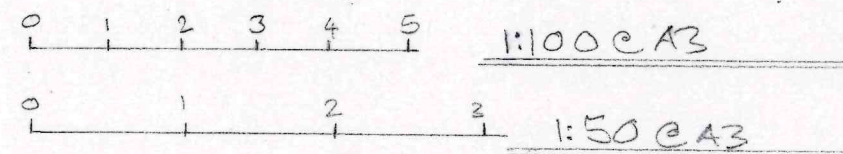

PROPOSED 2-STORY SIDE EXTENSION

87 INHURST AVE. WATERLOOVILLE