

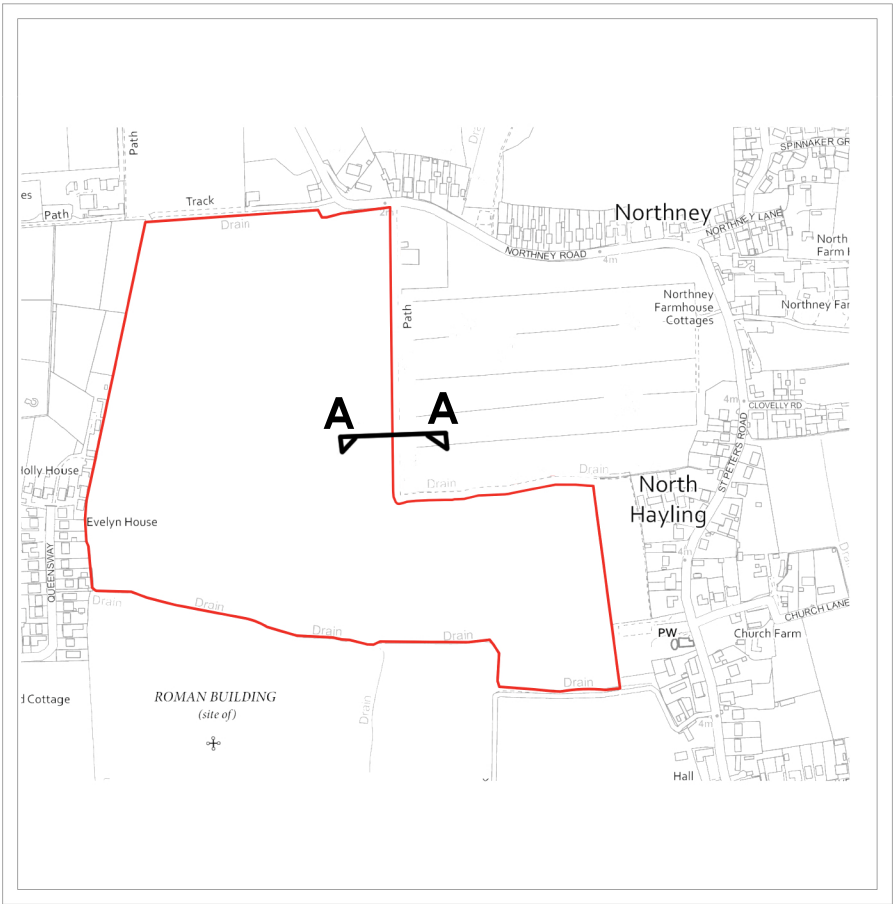


Rev.	Date	Note	Author	Checked
P01	XX/XX/XXXX	Preliminary Sketch Pack	GF	JP

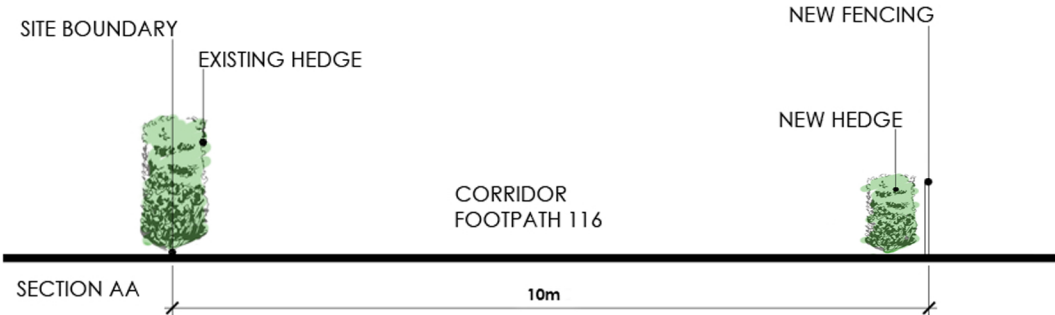


LOCATION PLAN
SCALE NTS

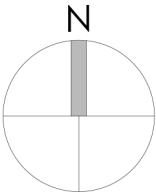


KEY

Site Boundary

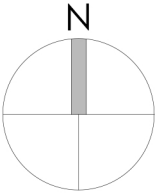

1:100

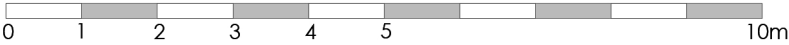

Project	FOOTPATH 116 SECTION NORTHLEY FARM HAYLING ISLAND			Drawing	SITE SECTION & LOCATION PLAN		
				Job-Dwg Number	26001-PL-002		Rev.
Client	IAN WALLACE & NICK GAUNTLETT			 JAMES POTTER ASSOCIATES www.jpa.design JPA - PORTSMOUTH 117 Highland Road, Southsea, Portsmouth, PO4 9DD t. +44(0)2394 002 897			
Status	INFORMATION						
Scale	1:100 & NTS	Sheet Size	A3				
JPA Project No.	26001	Date	OCT 2026				