


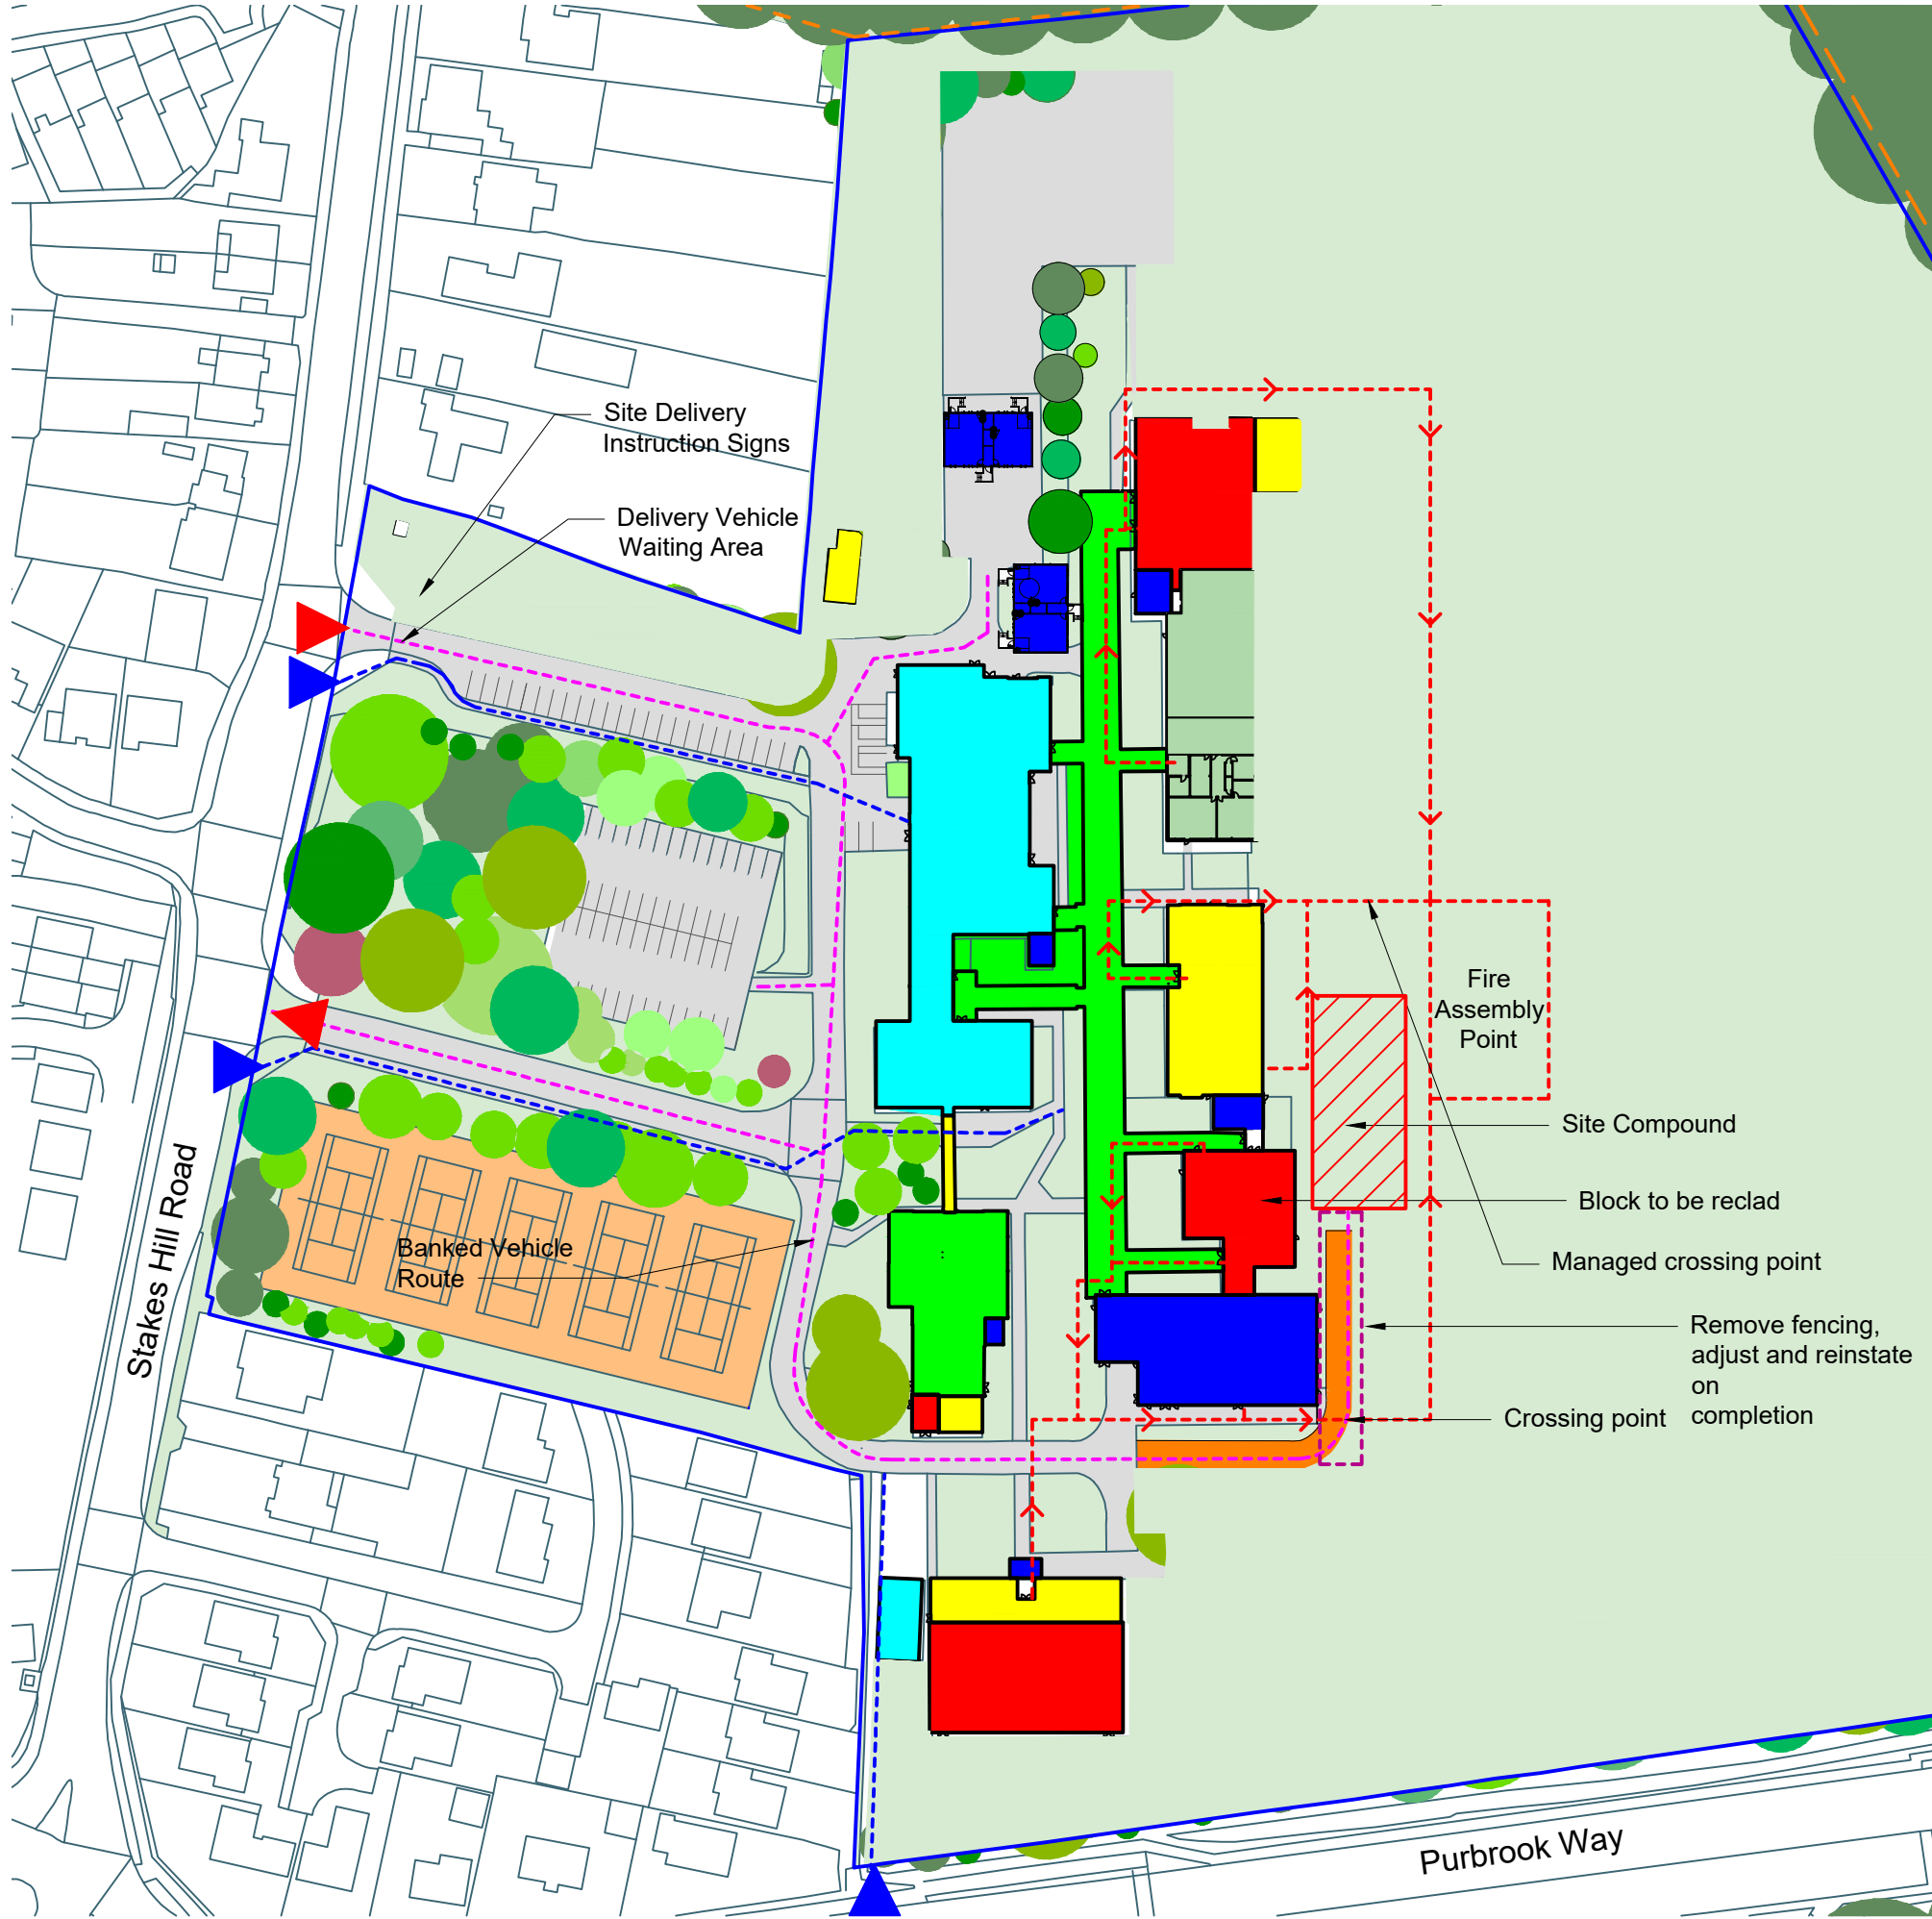

General Notes

1. This drawing is © copyright Hampshire County Council 2025. No unauthorised reproduction of any kind is permitted.

2. No dimensions to be scaled from this drawing. Verify all dimensions prior to construction. Immediately report any discrepancies on the document to the Architect/Contract Administrator. This document shall be read in conjunction with associated models, specifications and related consultant's documents.

3. Drawing to be read with all relevant Architectural, Interiors, Structural, M&E, Drainage/Public Health, Landscape, Civils and Interiors drawings and specifications.

4. This map is reproduced from Ordnance Survey material with the permission of Ordnance Survey on behalf of the controller of Her Majesty's Stationery Office © Crown copyright. Unauthorised reproduction infringes Crown Copyright & may lead to prosecution or civil proceedings (100019180) 2025.

Notes:

- Phase 1 - Temporary Building
Feb/March 2027
- Phase 2 - Haul Road Feb/March 2027
- Phase 3 - Contractors Compound
March 2027
- Phase 4 - Reclad Works
Apr/Nov 2027
- Vehicle Entrance/Exit
- Pedestrian Entrance
- Site Boundary
- Soft Landscaping
- Hard Surfaces
- Key Vehicle Routes
- Key Pedestrian Routes
- Public Right of Way
- Fire Escape Route
- Heras fencing to Haul Road

SITE TRAFFIC MANAGEMENT PLAN

No deliveries to site between 08:00-09:00 & 14:50-15:30. No delivery vehicles are to wait outside the school during these time.

Deliveries are to wait outside the main school gates and call Greendale site team for escort. Banked escort of large delivery vehicles into contractor's compound and unloading area.

All contractors are to arrive to site before 08:00 and park in the designated site parking area within the contractor compound. No on street parking around the school will be permitted. No contractors to leave the site between 14:50-15:30.

Access to the site will be through the main school entrance gates off Stakes Hill Road. All contractor delivery vehicle to wait at gates for banked escort. Signs will be erected either side of the entrance bell mouth giving instruction on restricted delivery times and site telephone number.

Delivery restrictions will be confirmed on all purchase and subcontract orders. Site manager contact details will also be confirmed for delivery arrangements to be confirmed.

The contractor's compound will set up in the rear of the school building on the playing fields. This will be accessed via proposed temporary access road and ramp which will be formed in accordance with HCC design.

Material movements will be distributed by all terrain forklift and vertical lifting hoists. Given the site location and scope of proposed works a wheel wash station is not necessary.

This site is a live school and there will be shared access routes with members of staff, pupils and school visitors and due care and attention shall be given.

P1	SO INITIAL STATUS	26/08/2026	26/08/2026	XXXX

Rev	Description	Date	By	Chkd
-----	-------------	------	----	------

HCC Property Services
The Castle
Winchester SO23 8UD
tel: (01962) 847801

PROJECT NAME
Crookhorn College

SHEET NAME
P15431-HCC-0-ZZ-DR-B-1002
Proposed

SCALE	DRAWN	CHKD	APRV
1:1 @ A3	CMc	XXX	XXX

DRAWING No.
project code - originator - volume - level - type - role - number version

P15431-HCC-0-ZZ-DR-B-1002 P1 .00

SUITABILITY

code description

SO INITIAL STATUS