
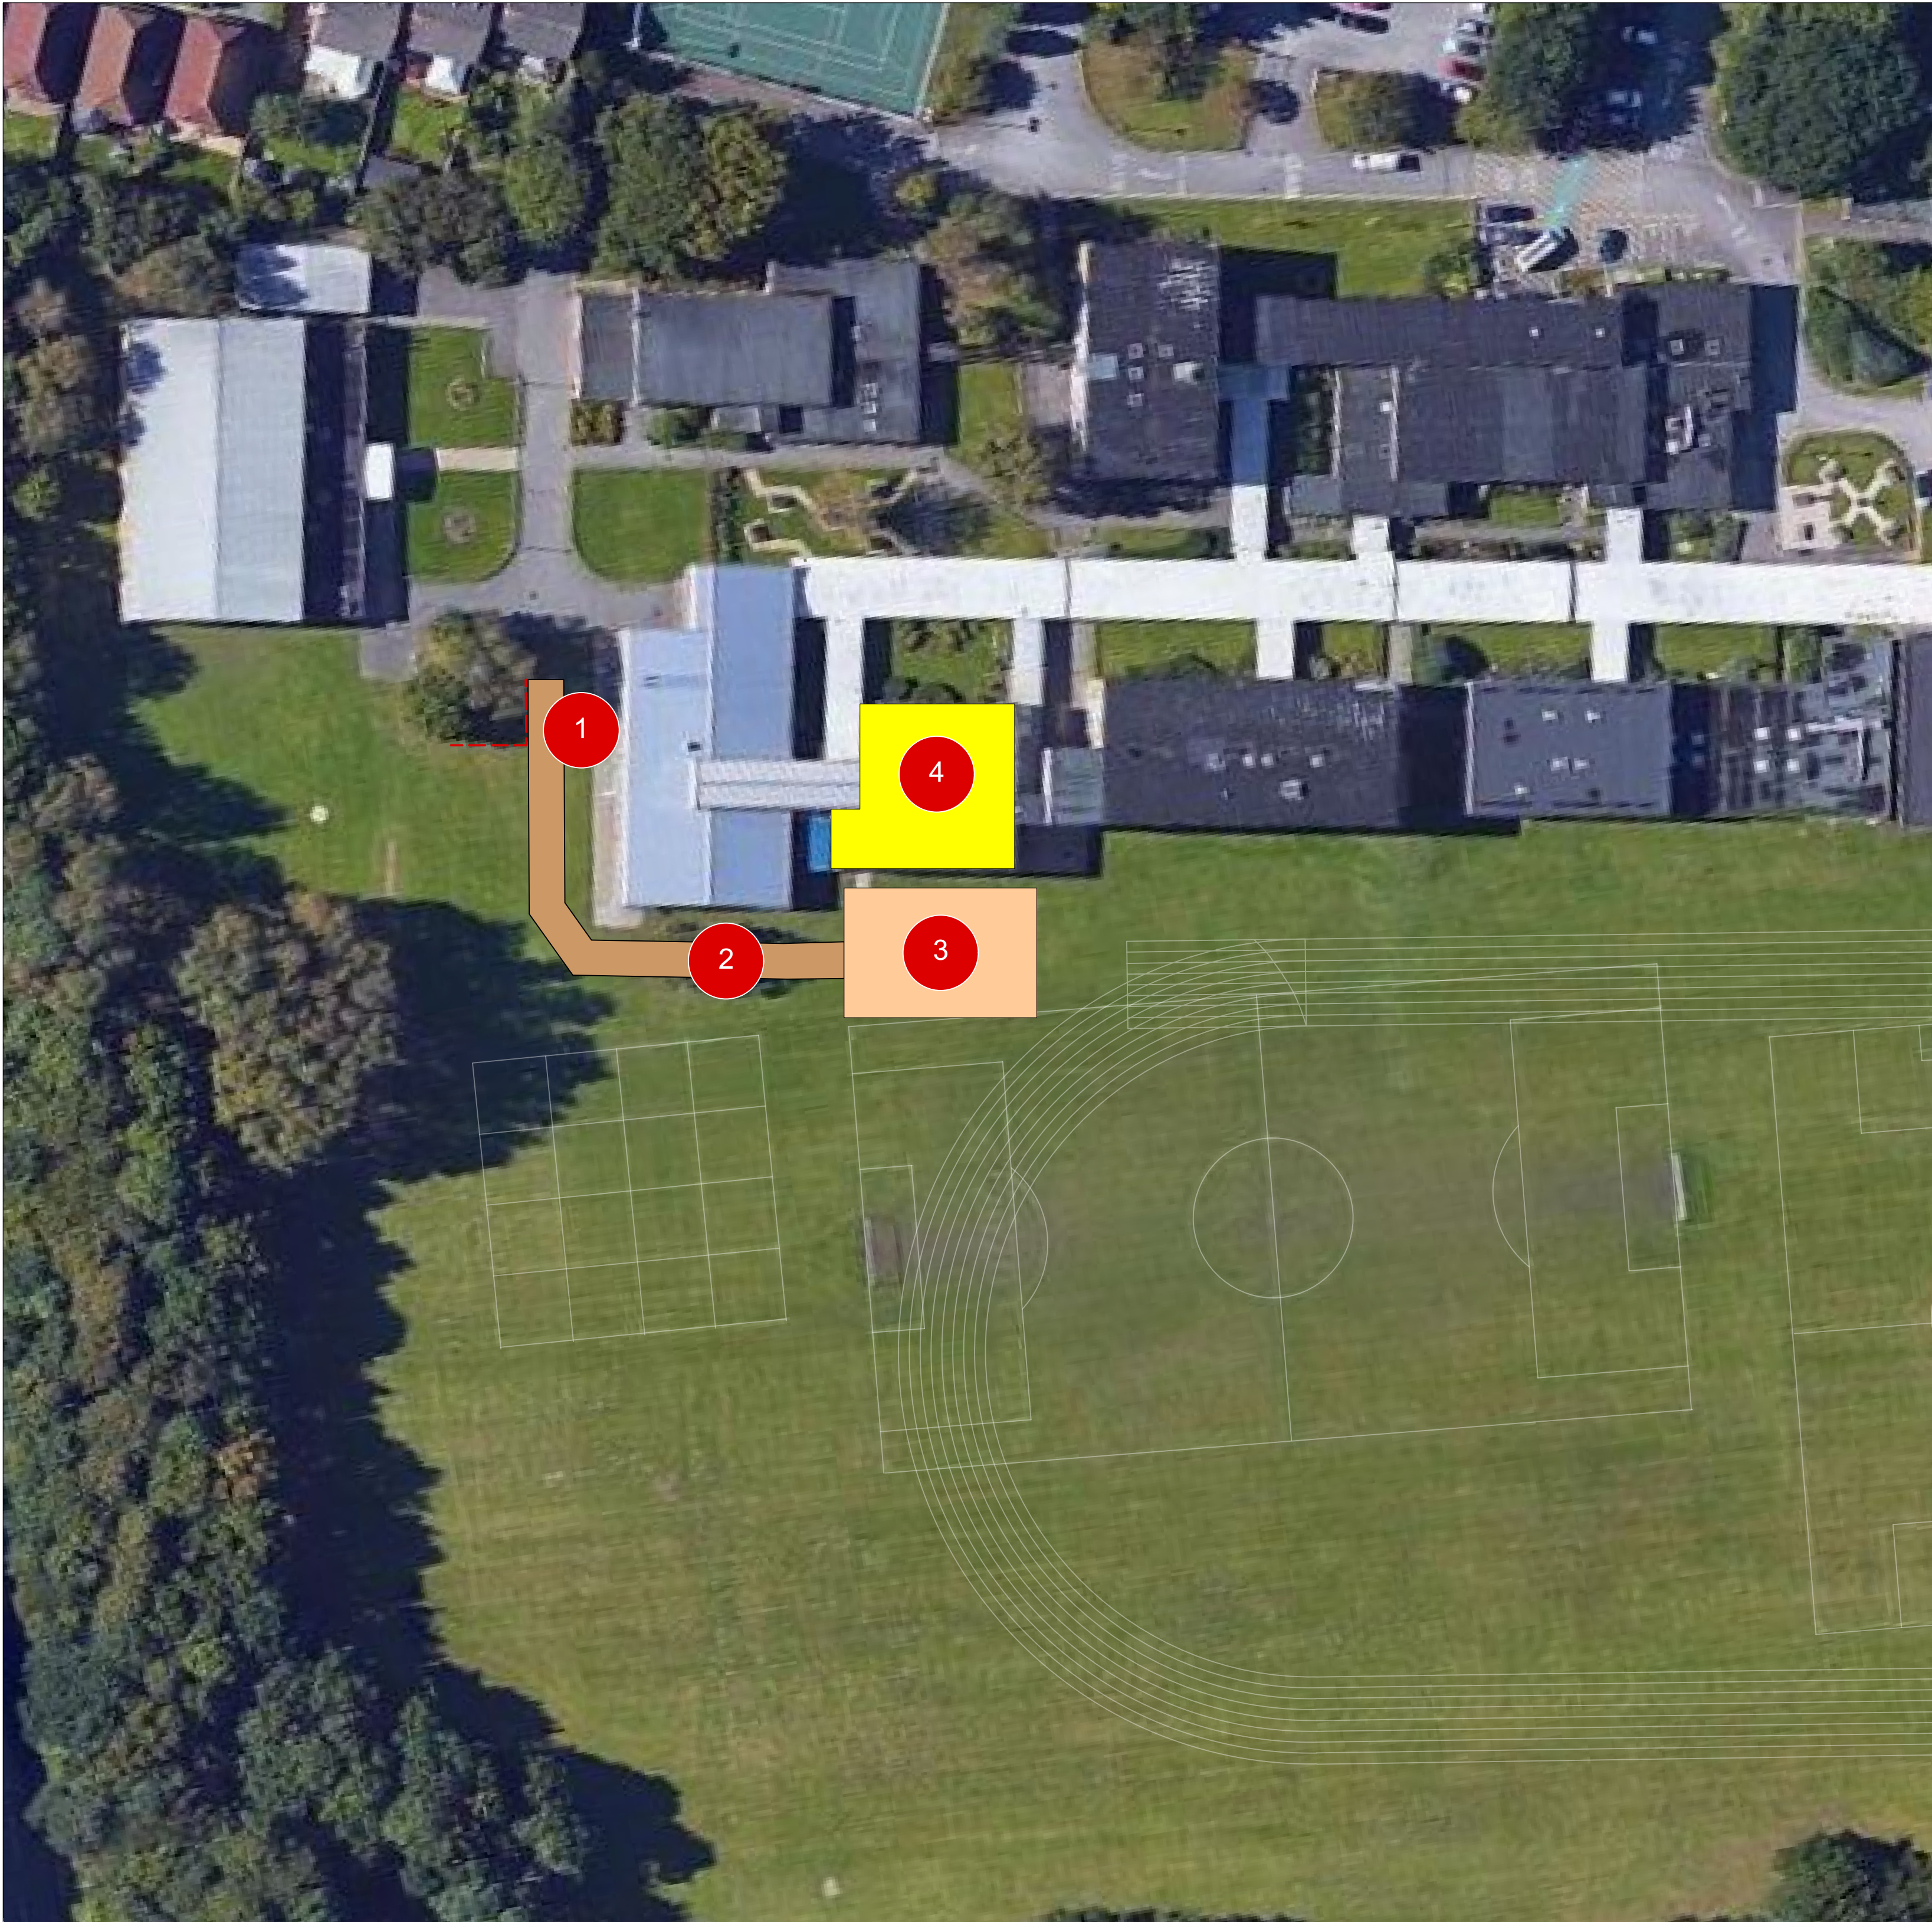


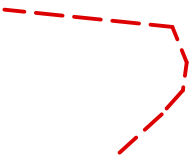

Heavy duty ground protection system such as GT TRAX or similar load bearing aluminum panels. The route shall be enclosed and defined with Heras panels laid up to and abutting the outer edge of the track way to ensure vehicles do not stray onto grassed areas

General Notes	
1.	This drawing is © copyright Hampshire County Council 2023. No unauthorised reproduction of any kind is permitted.
2.	No dimensions to be scaled from this drawing. Verify all dimensions prior to construction. Immediately report any discrepancies on the document to the Architect/Contract Administrator. This document shall be read in conjunction with associated models, specifications and related consultant's documents.
3.	Drawing to be read with all relevant Architectural, Interiors, Structural, M&E, Drainage/Public Health, Landscape, Civils and Interiors drawings and specifications.
4.	This map is reproduced from Ordnance Survey material with the permission of Ordnance Survey on behalf of the controller of Her Majesty's Stationery Office © Crown copyright. Unauthorized reproduction infringes Crown Copyright & may lead to prosecution or civil proceedings (100019180) 2023.
 Hampshire County Council	


Notes:

 Tree protective fencing (Heras panels)

 Ground protection matting laid onto 50mm min sharp sand bed

 Haul road

- Access for vehicles to working area to be supervised by CA to avoid damaging trees
- Haul Road:
Route to be excavated to a depth of 250mm. Make up to be:
Layer terram; geo-textile grid; 150mm Type 2 stone into geogrid; 150mm Type 1 stone base.
All material to be removed and ground reinstated upon completion by decompacting, rotovating, levelling, cultivating, and seeding with general outfield mix at 35g/m2
- Ground protection matting to avoid pitch margins
- Building to be re-clad

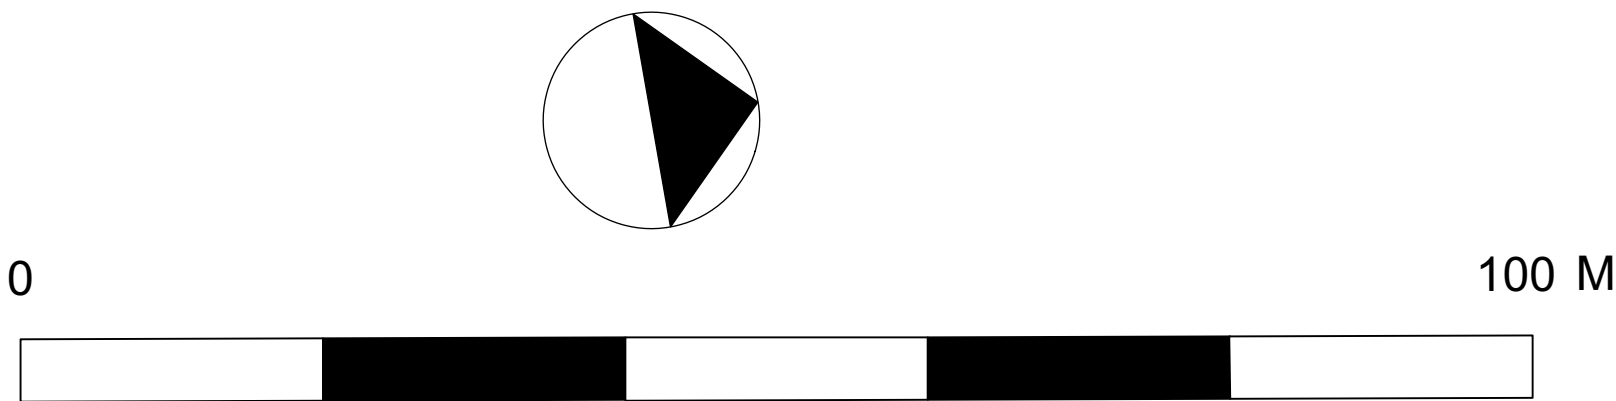

Rev	Description	Date	By	Chkd

HCC Property Services,
Three Ministers House,
76 High Street, Winchester SO23 8UL
tel: (01962) 847801



PROJECT NAME
Crookhorn College
SCOLA Re-clad

SHEET NAME
Ground Protection Plan

SCALE
1:500 @ A1

DRAWN MN **CHKD** XXX **APRV** XXX

DRAWING No.
project code - originator - volume - level - type - role - number version

P15431-HCC-ZZ-DR-L-7001 T0 .00

SUITABILITY
code description

Planning