


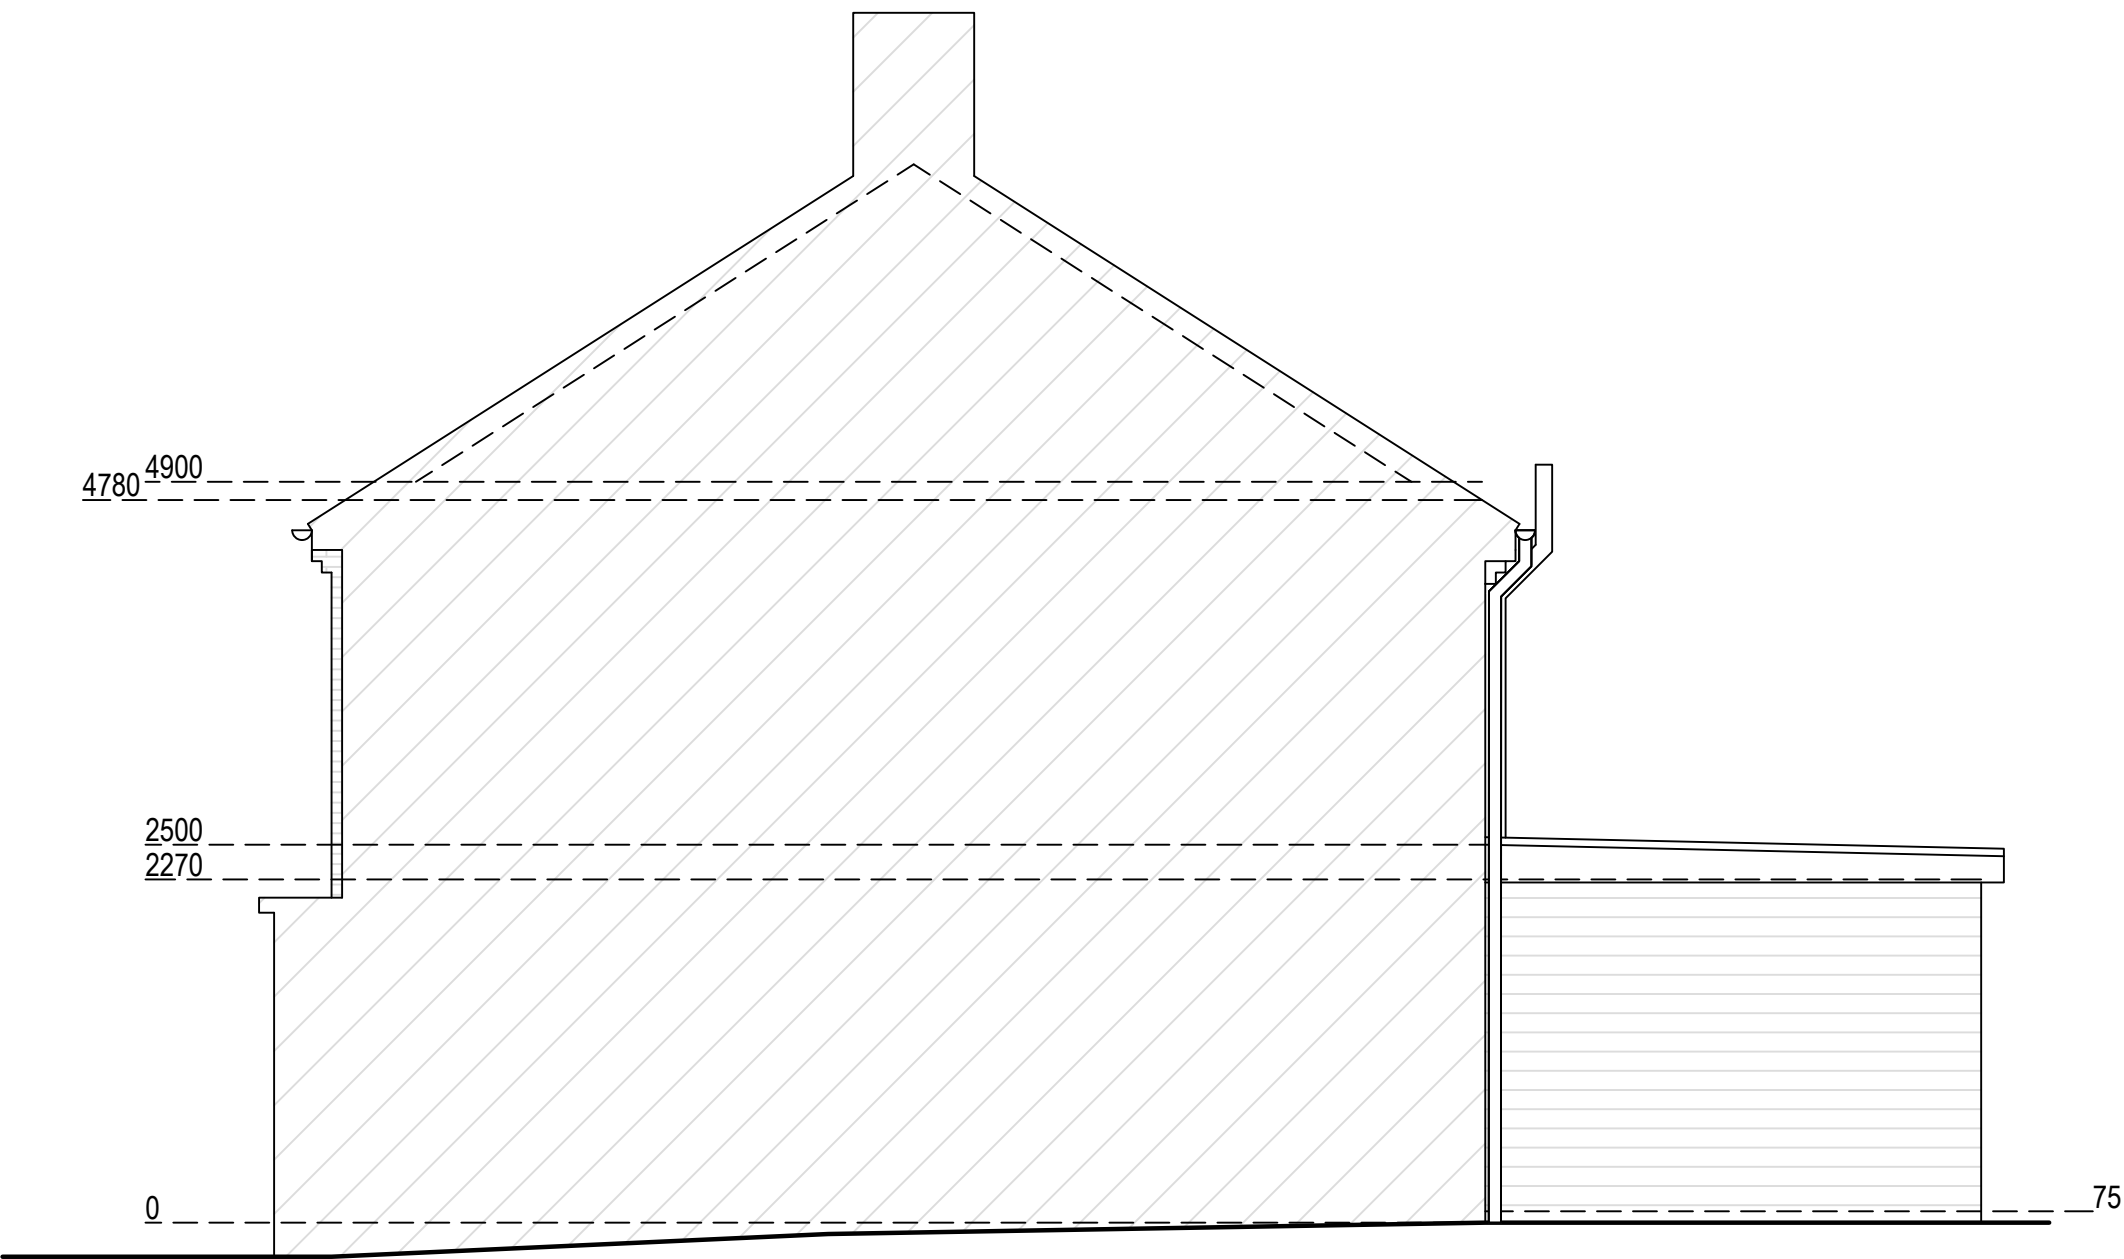


Existing East Elevation




Existing North Elevation



Existing West Elevation

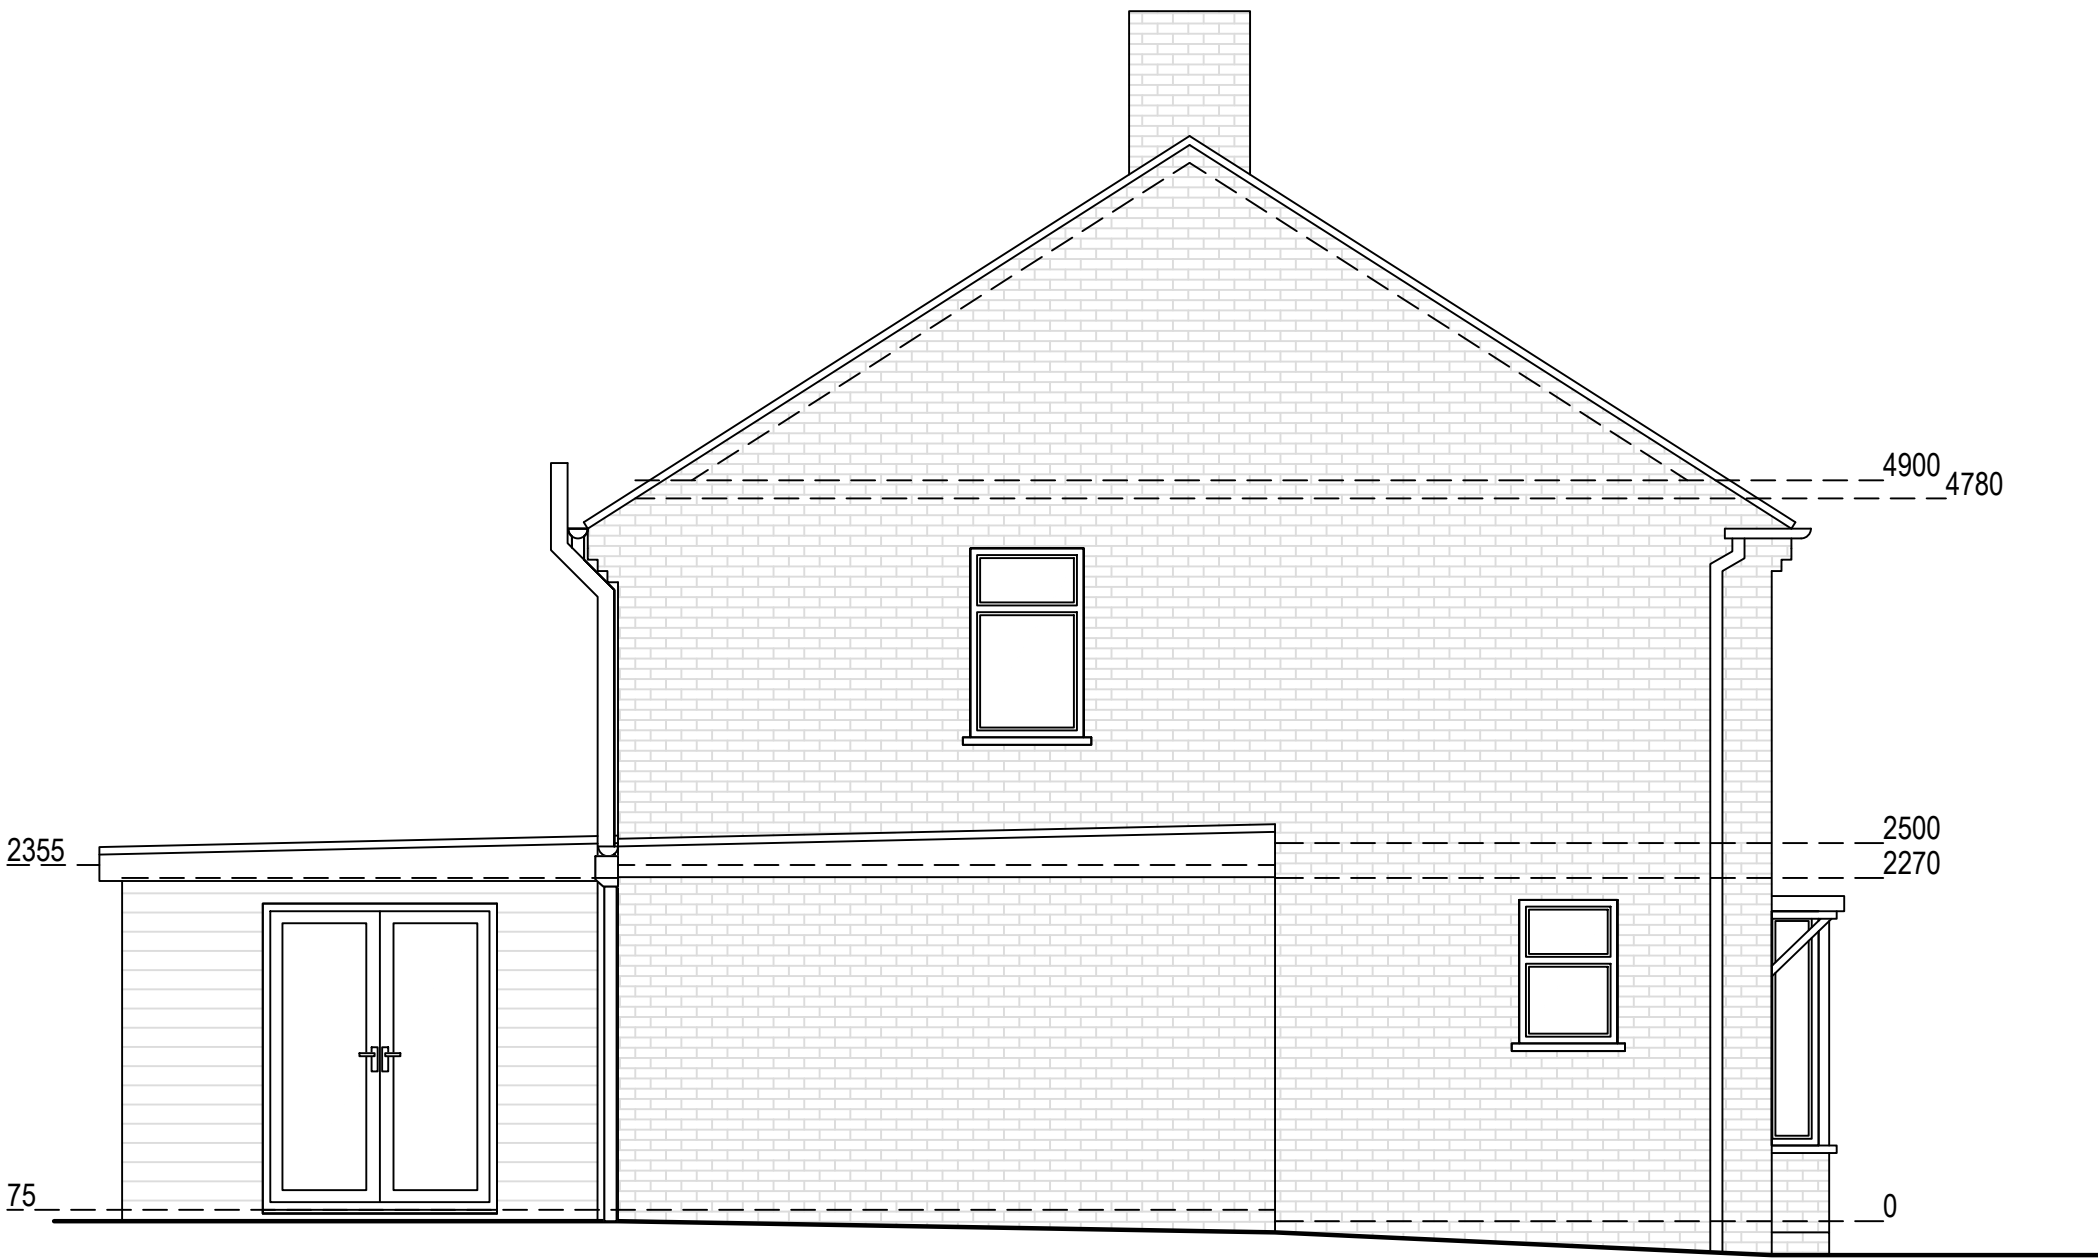

Existing South Elevation

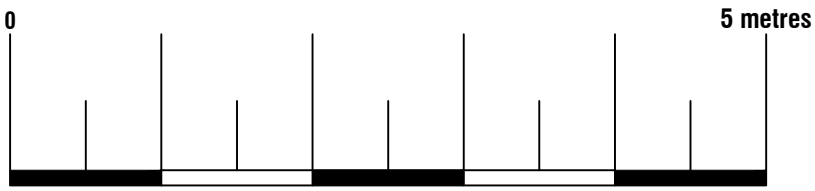

Existing Materials:
Walls: Brick and painted brick
Pitched roof: Tile
Windows: White UPVC



ArkiPlan Architectural Ltd • Enquiries@ArkiPlan.co.uk
Lytchett House, 13 Freeland Park, Wareham Road, Poole, Dorset, BH16 6FA

Site	81 Mitchell Road, Havant PO9 3QA	Date	08.10.2026		
		Sheet	26-0809	D04	REV 6
		Job	New Extension		
		Scale	1:50 @A1, 1:100 @A3		
Title Number	HP236967	Title	As Shown		