



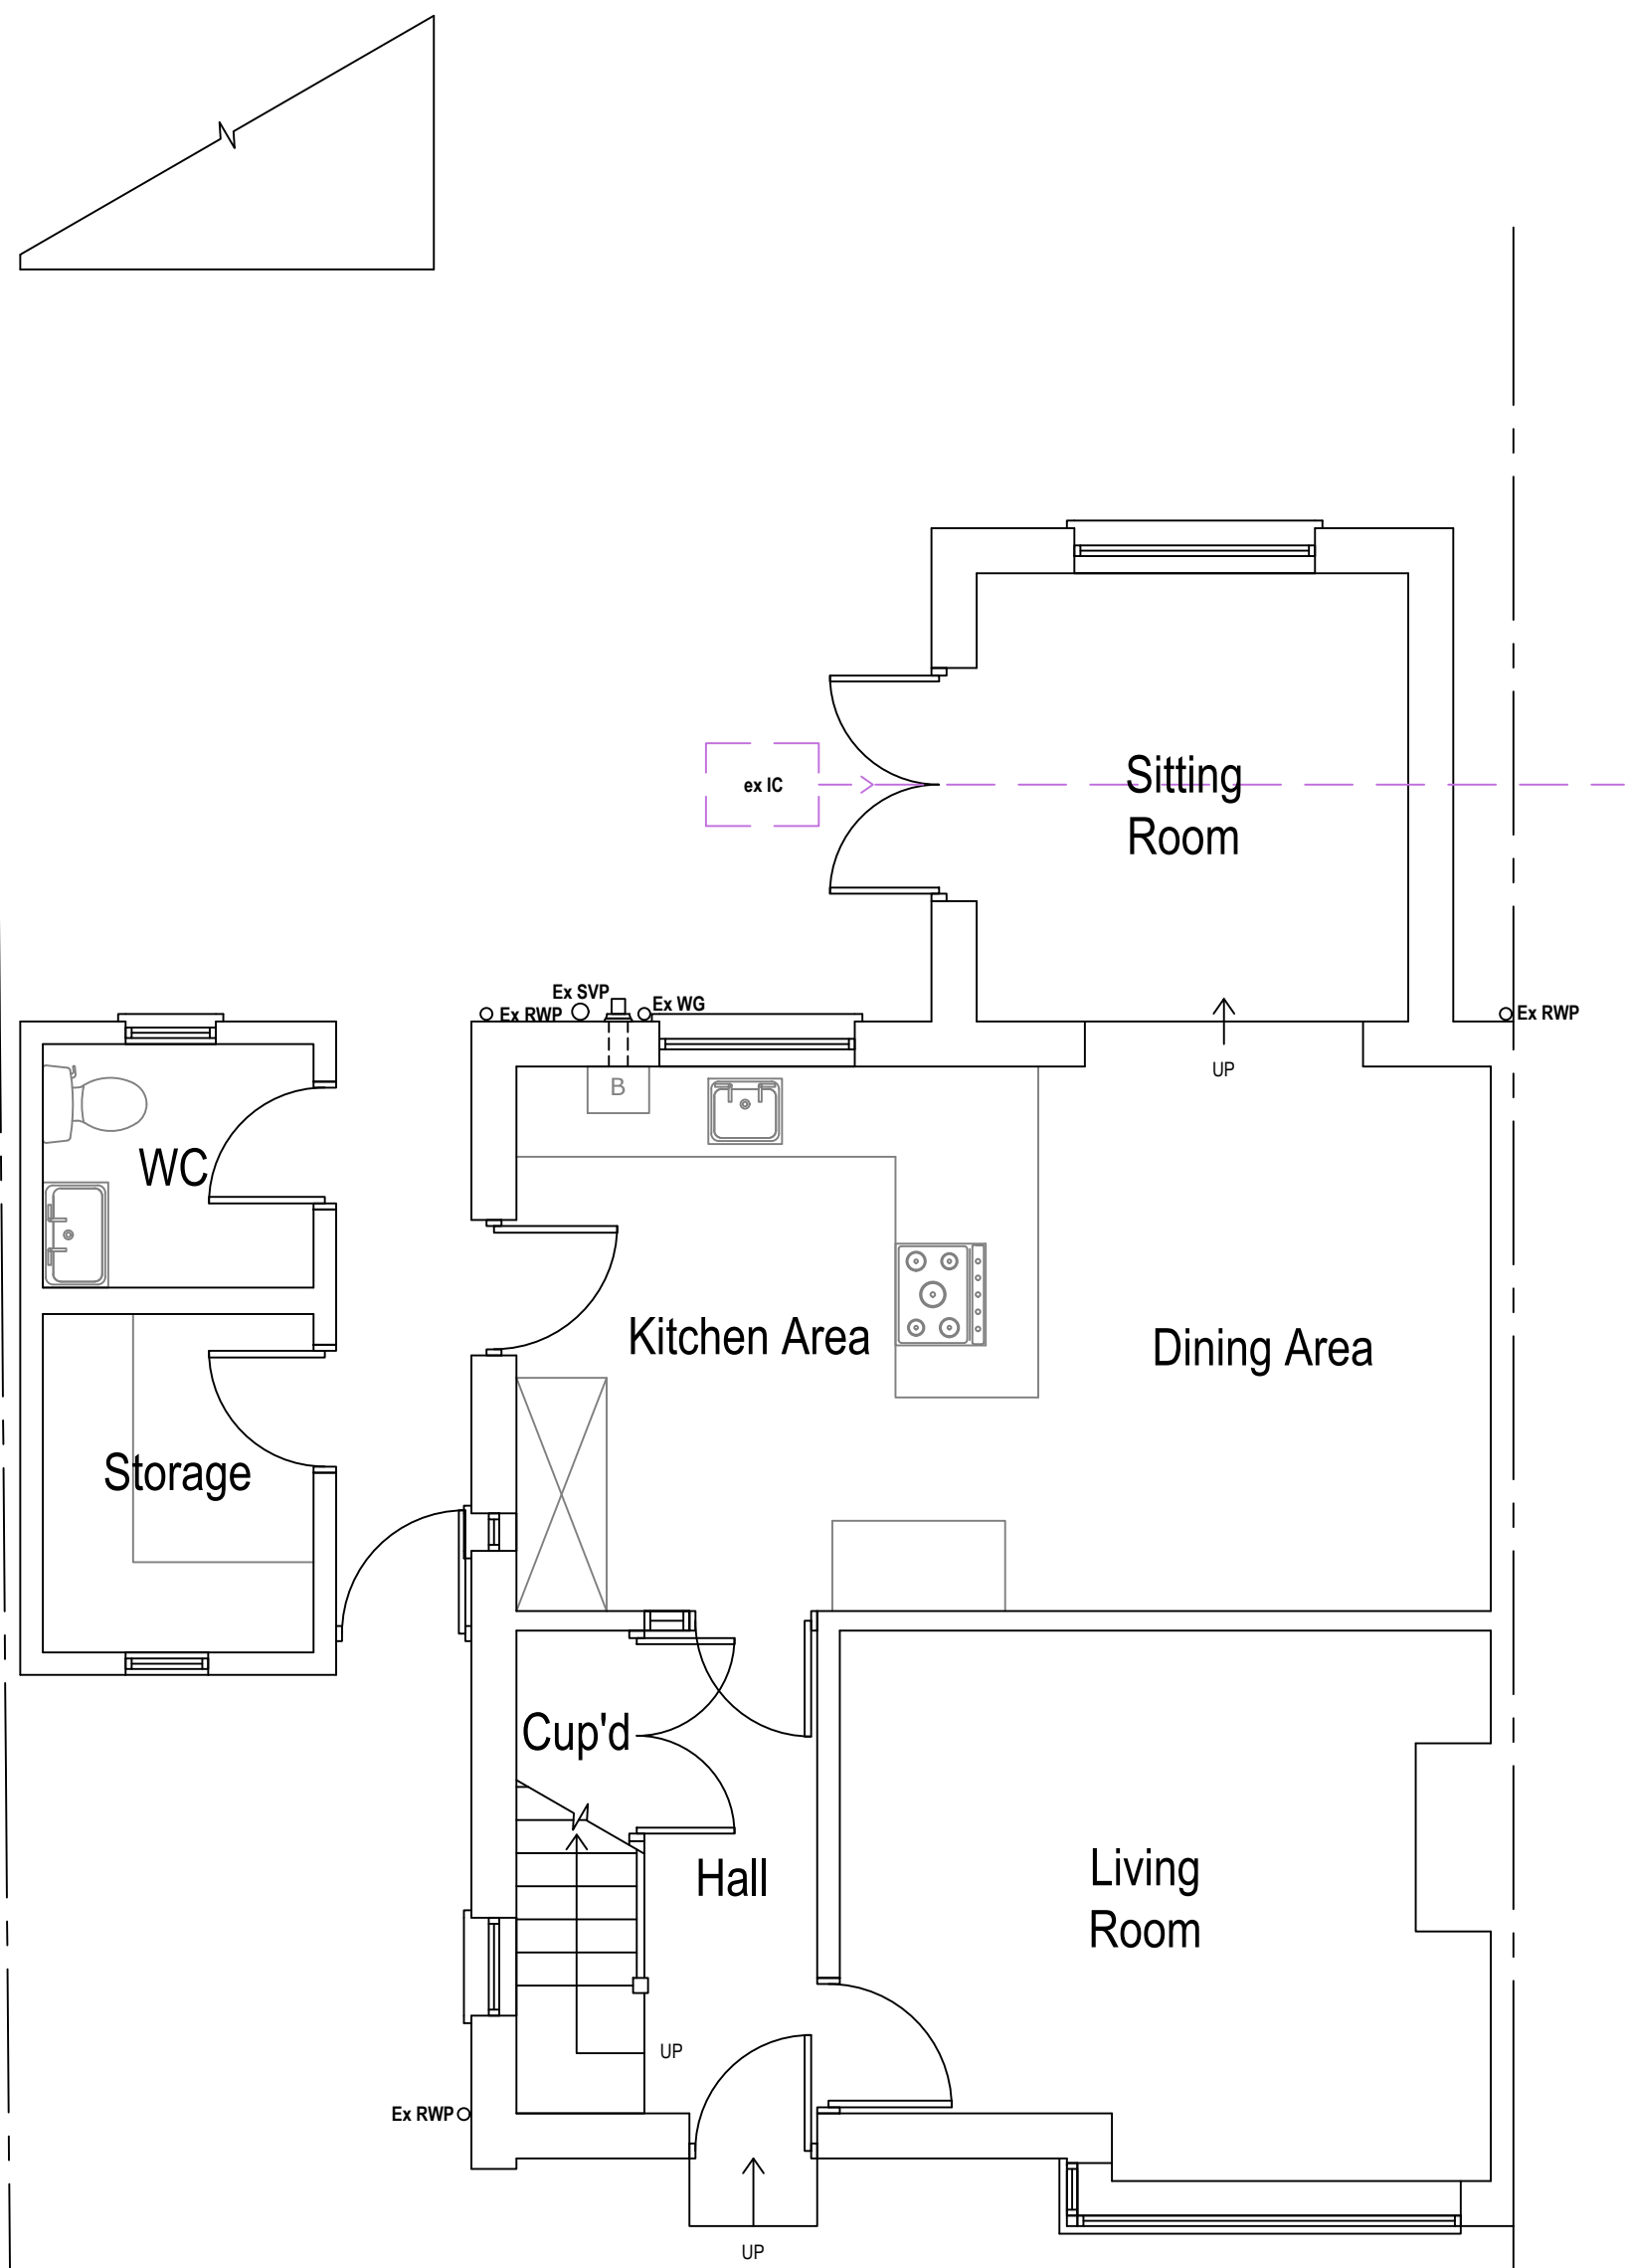

Existing Ground Floor Plan


Area ca. 55.65 m²

Outbuilding Area ca. 7.28 m²


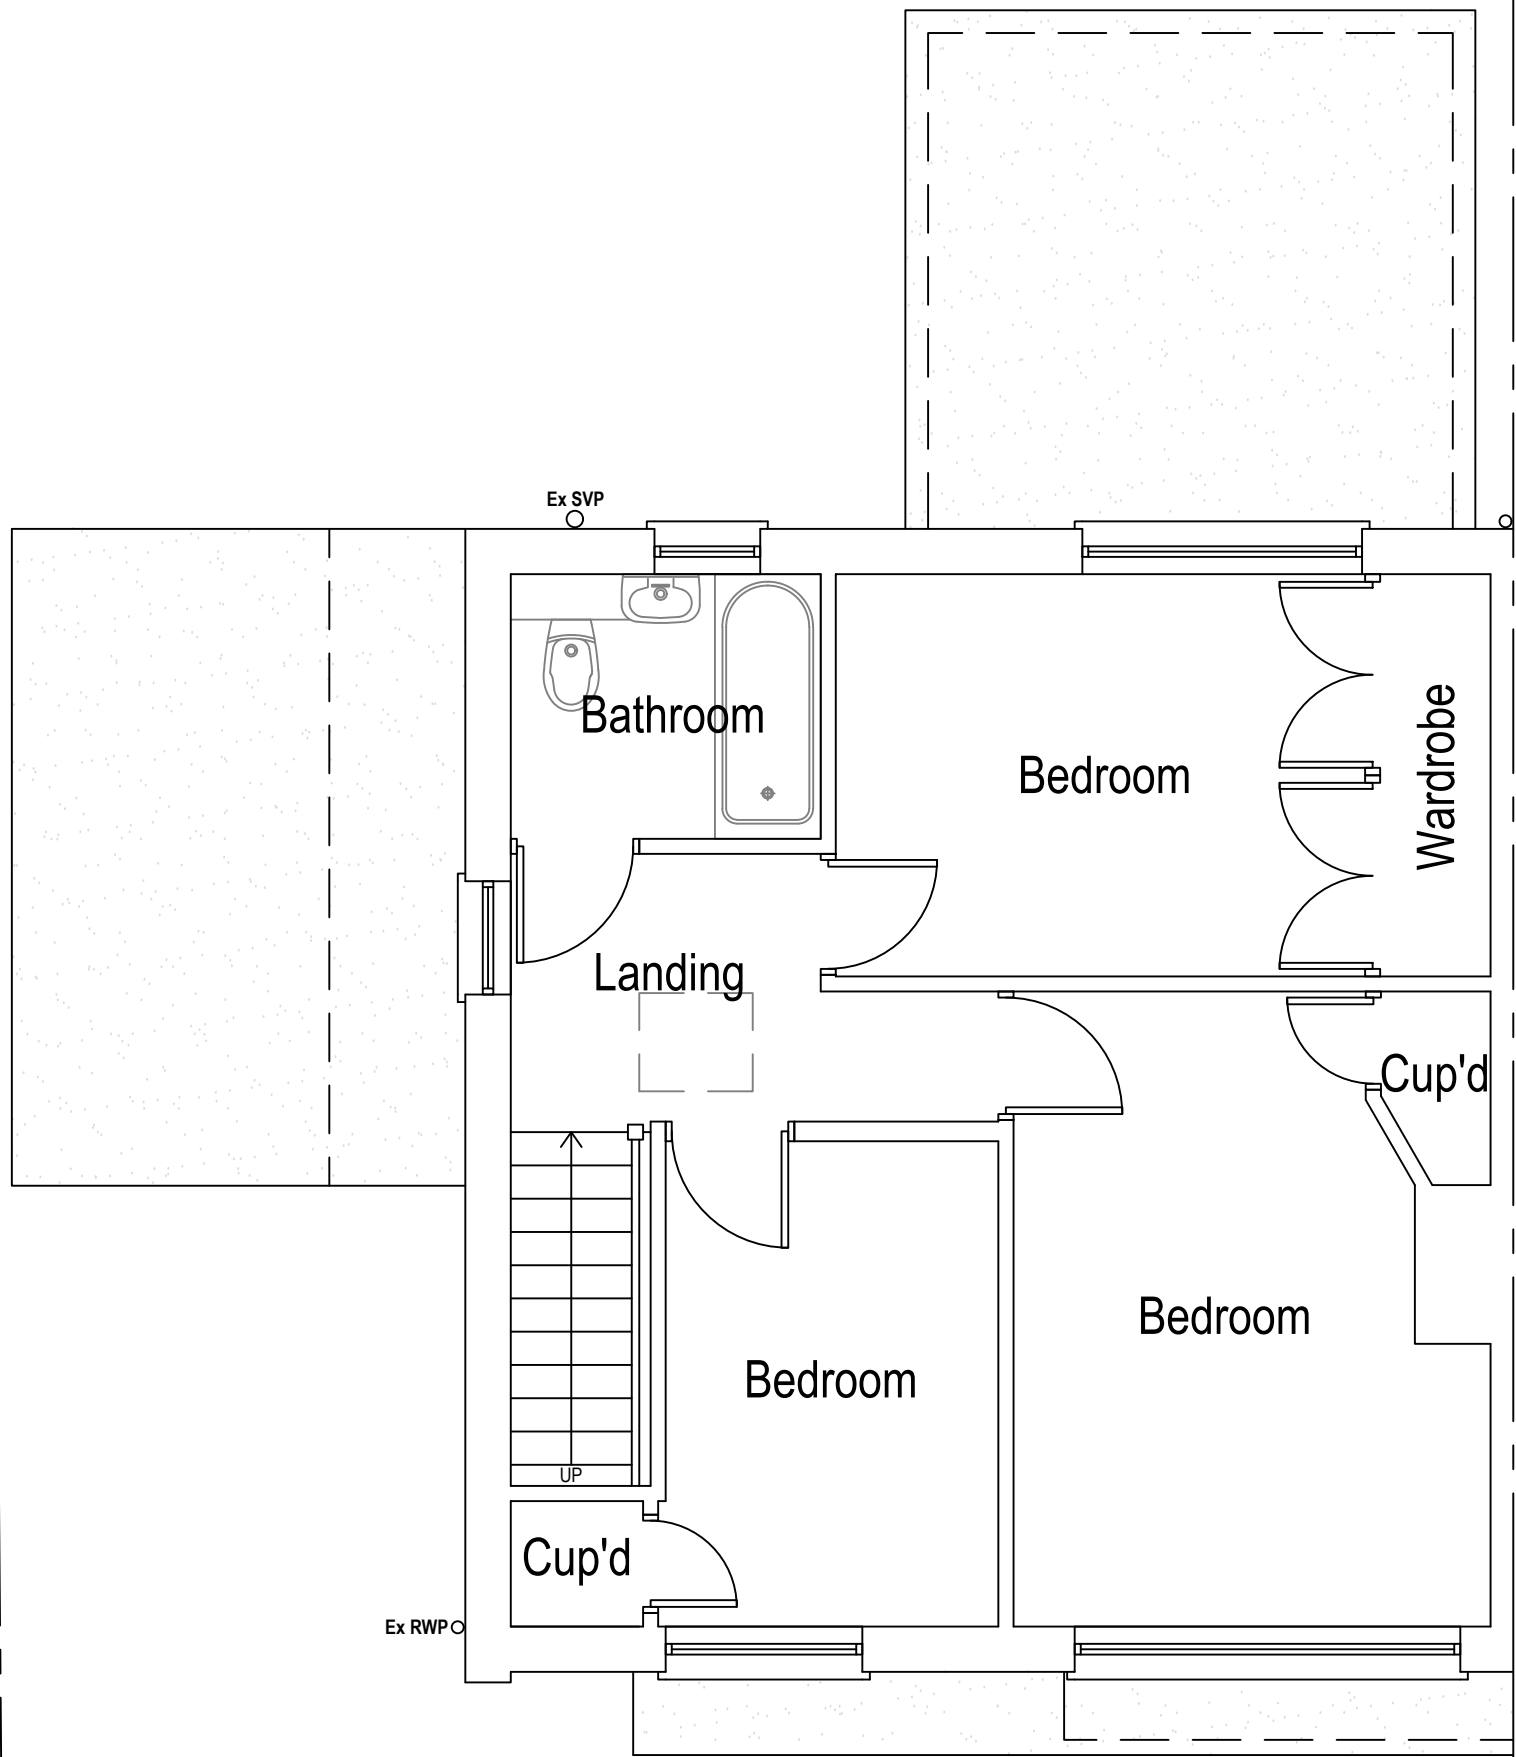


Existing First Floor Plan

Area ca. 45.10 m²

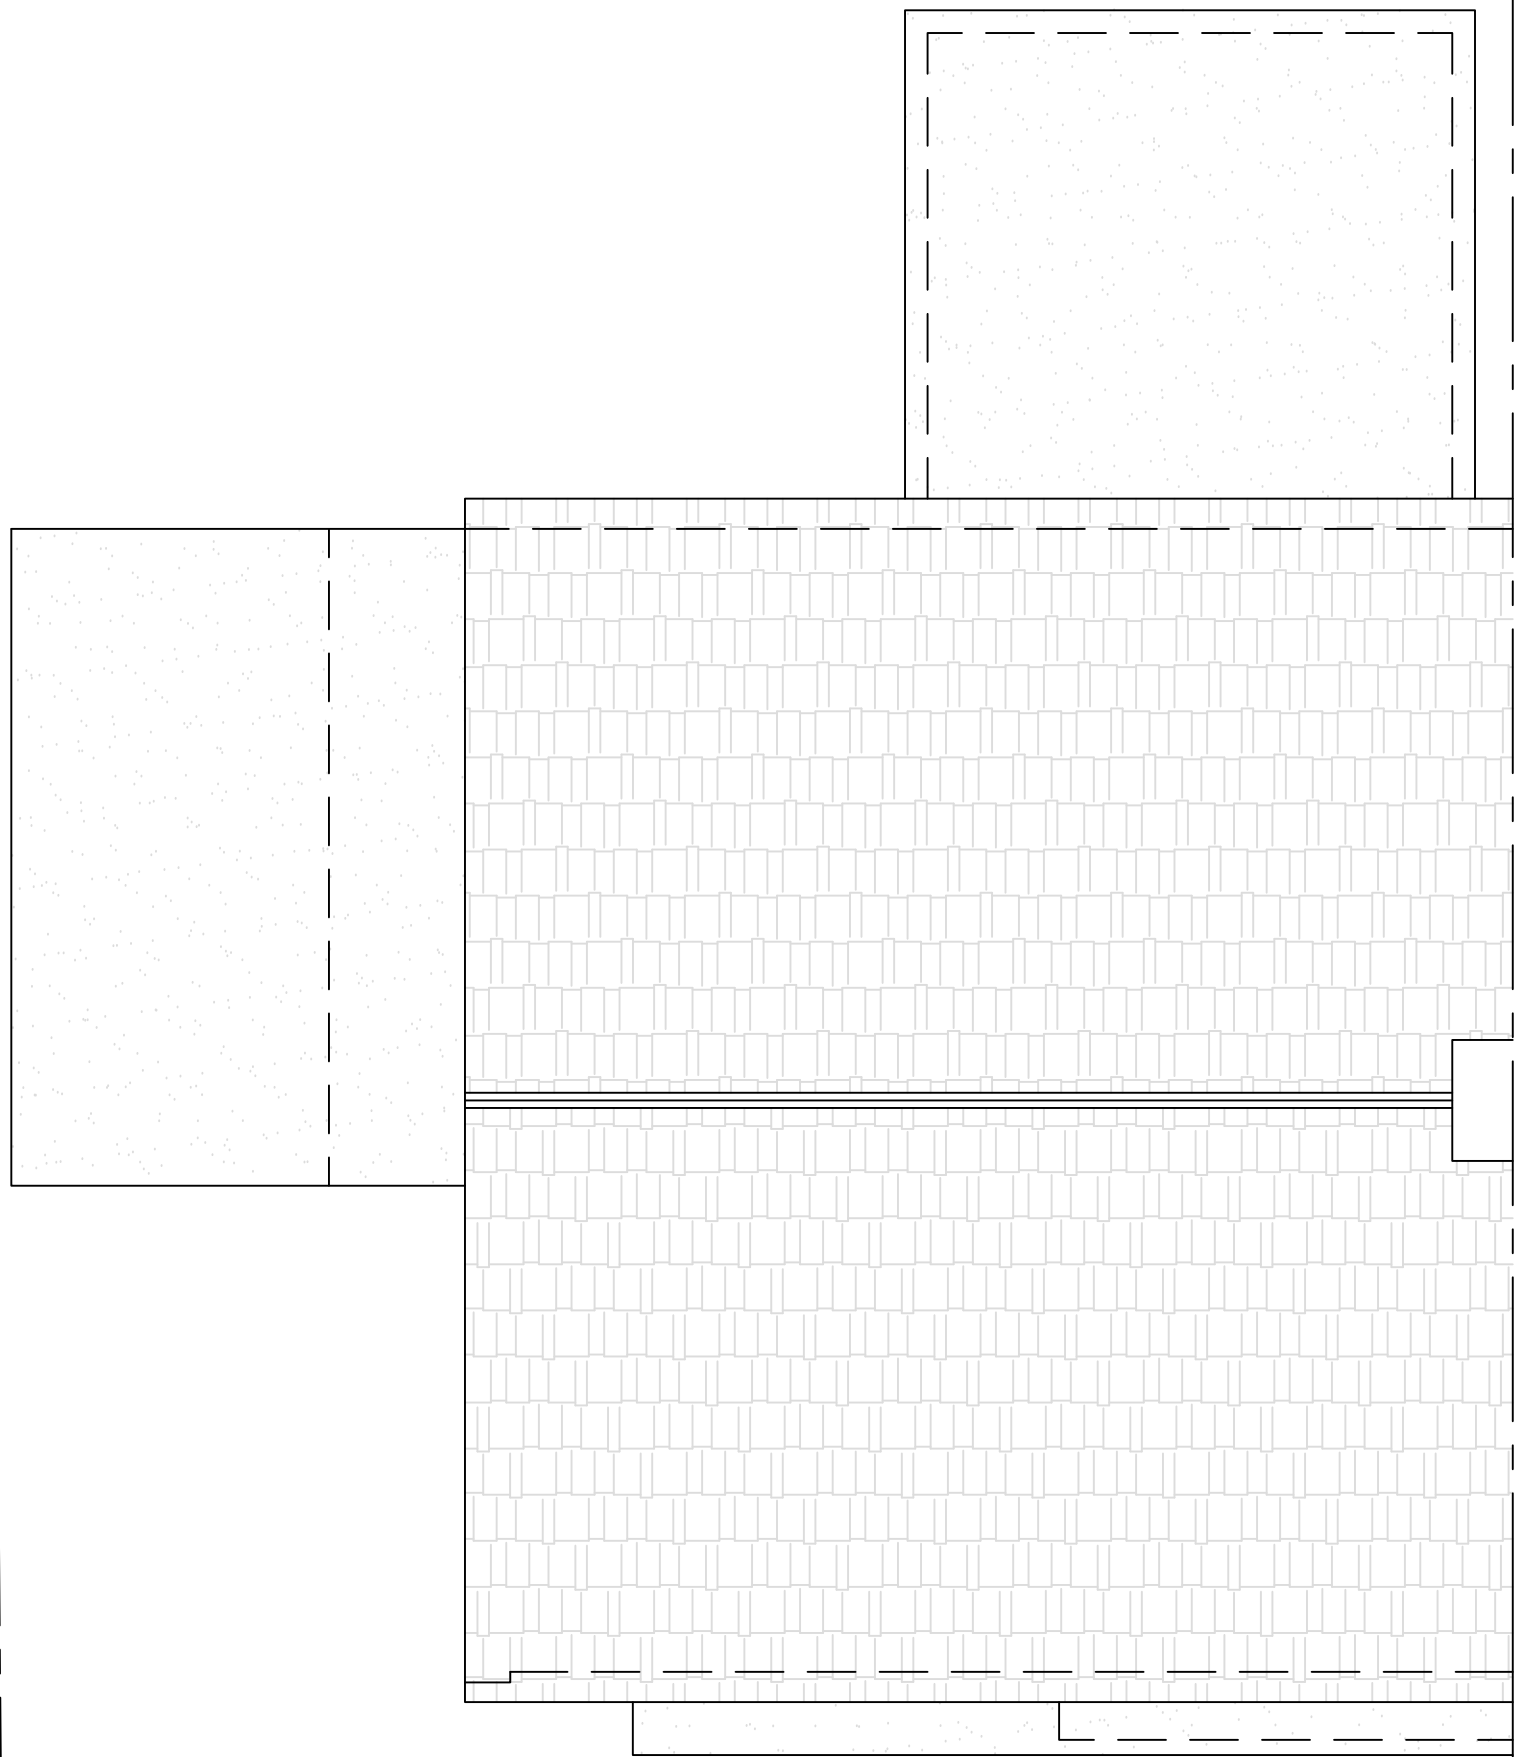

Existing Roof Plan

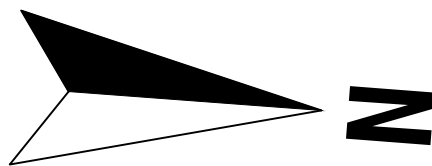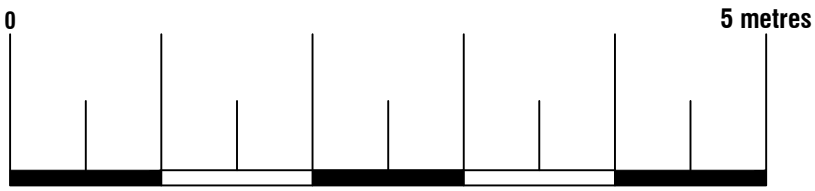

<div>Arkiplan</div> <div>ArkiPlan Architectural Ltd • Enquiries@ArkiPlan.co.uk Lytchett House, 13 Freeland Park, Wareham Road, Poole, Dorset, BH16 6FA</div>			
Site	81 Mitchell Road, Havant PO9 3QA	Date	08.10.2026
		Sheet	26-0809 D02 REV 6
		Job	New Extension
Title Number	HP236967	Scale	1:50 @A1, 1:100 @A3
		Title	As Shown