



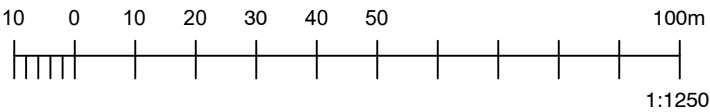

LOCATION PLAN @ 1:1250

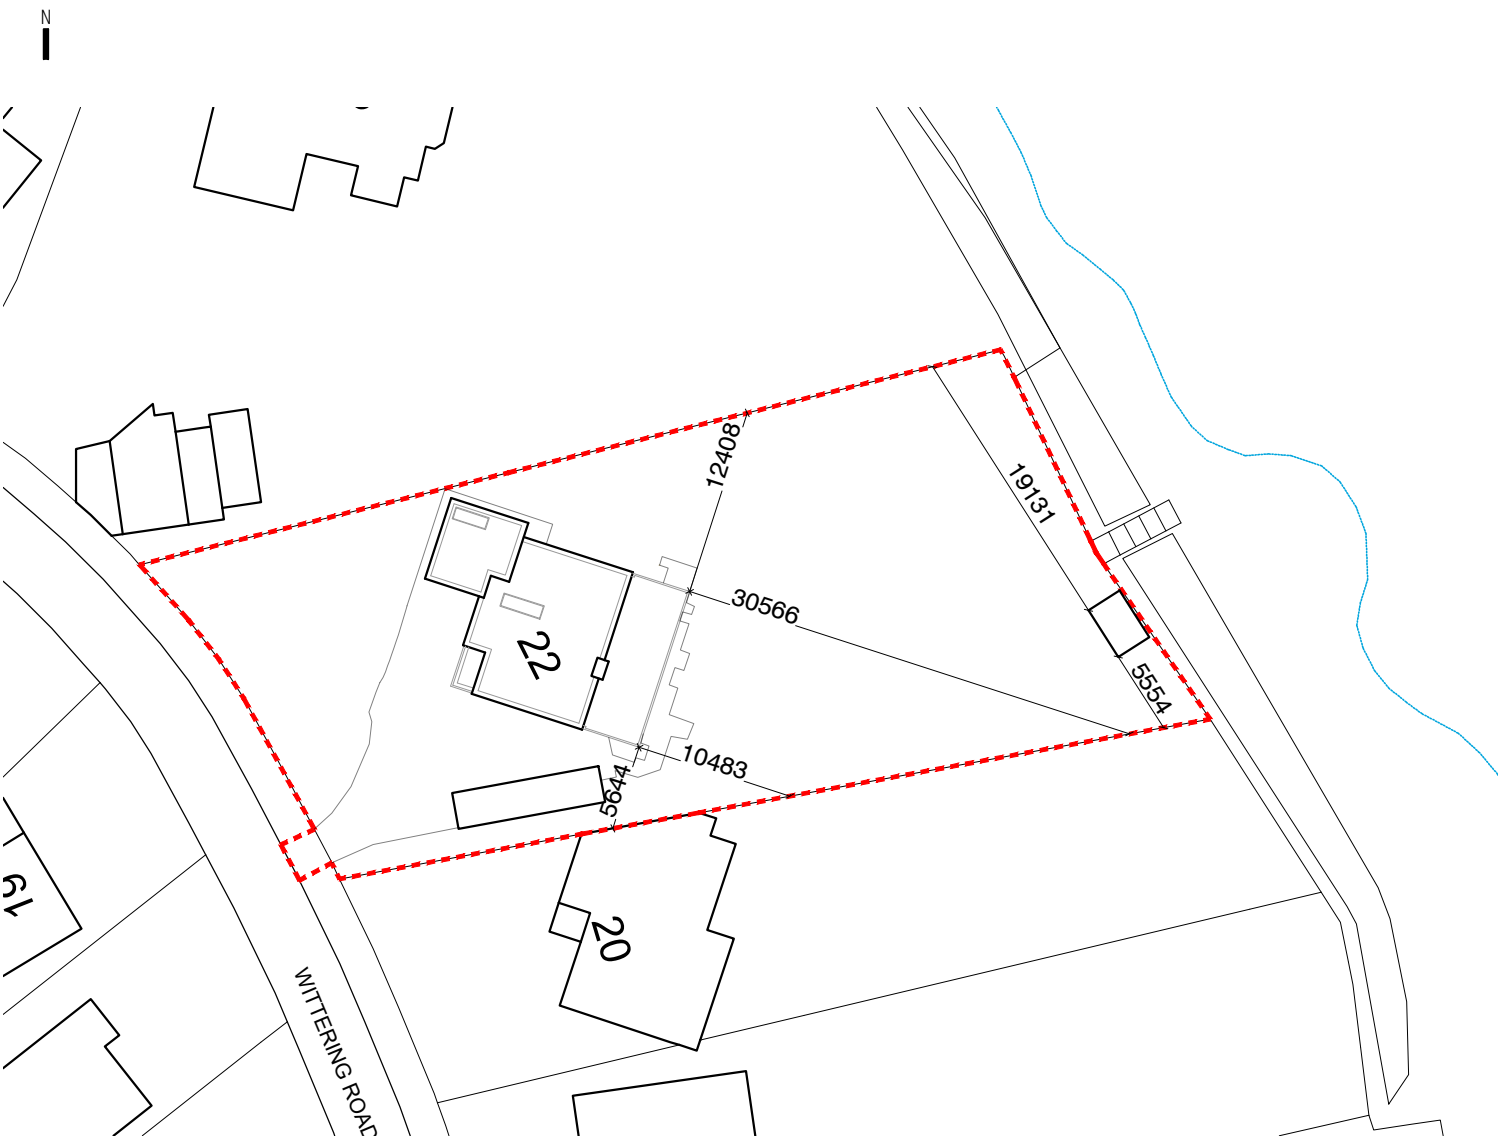

BLOCK PLAN @ 1:500

