



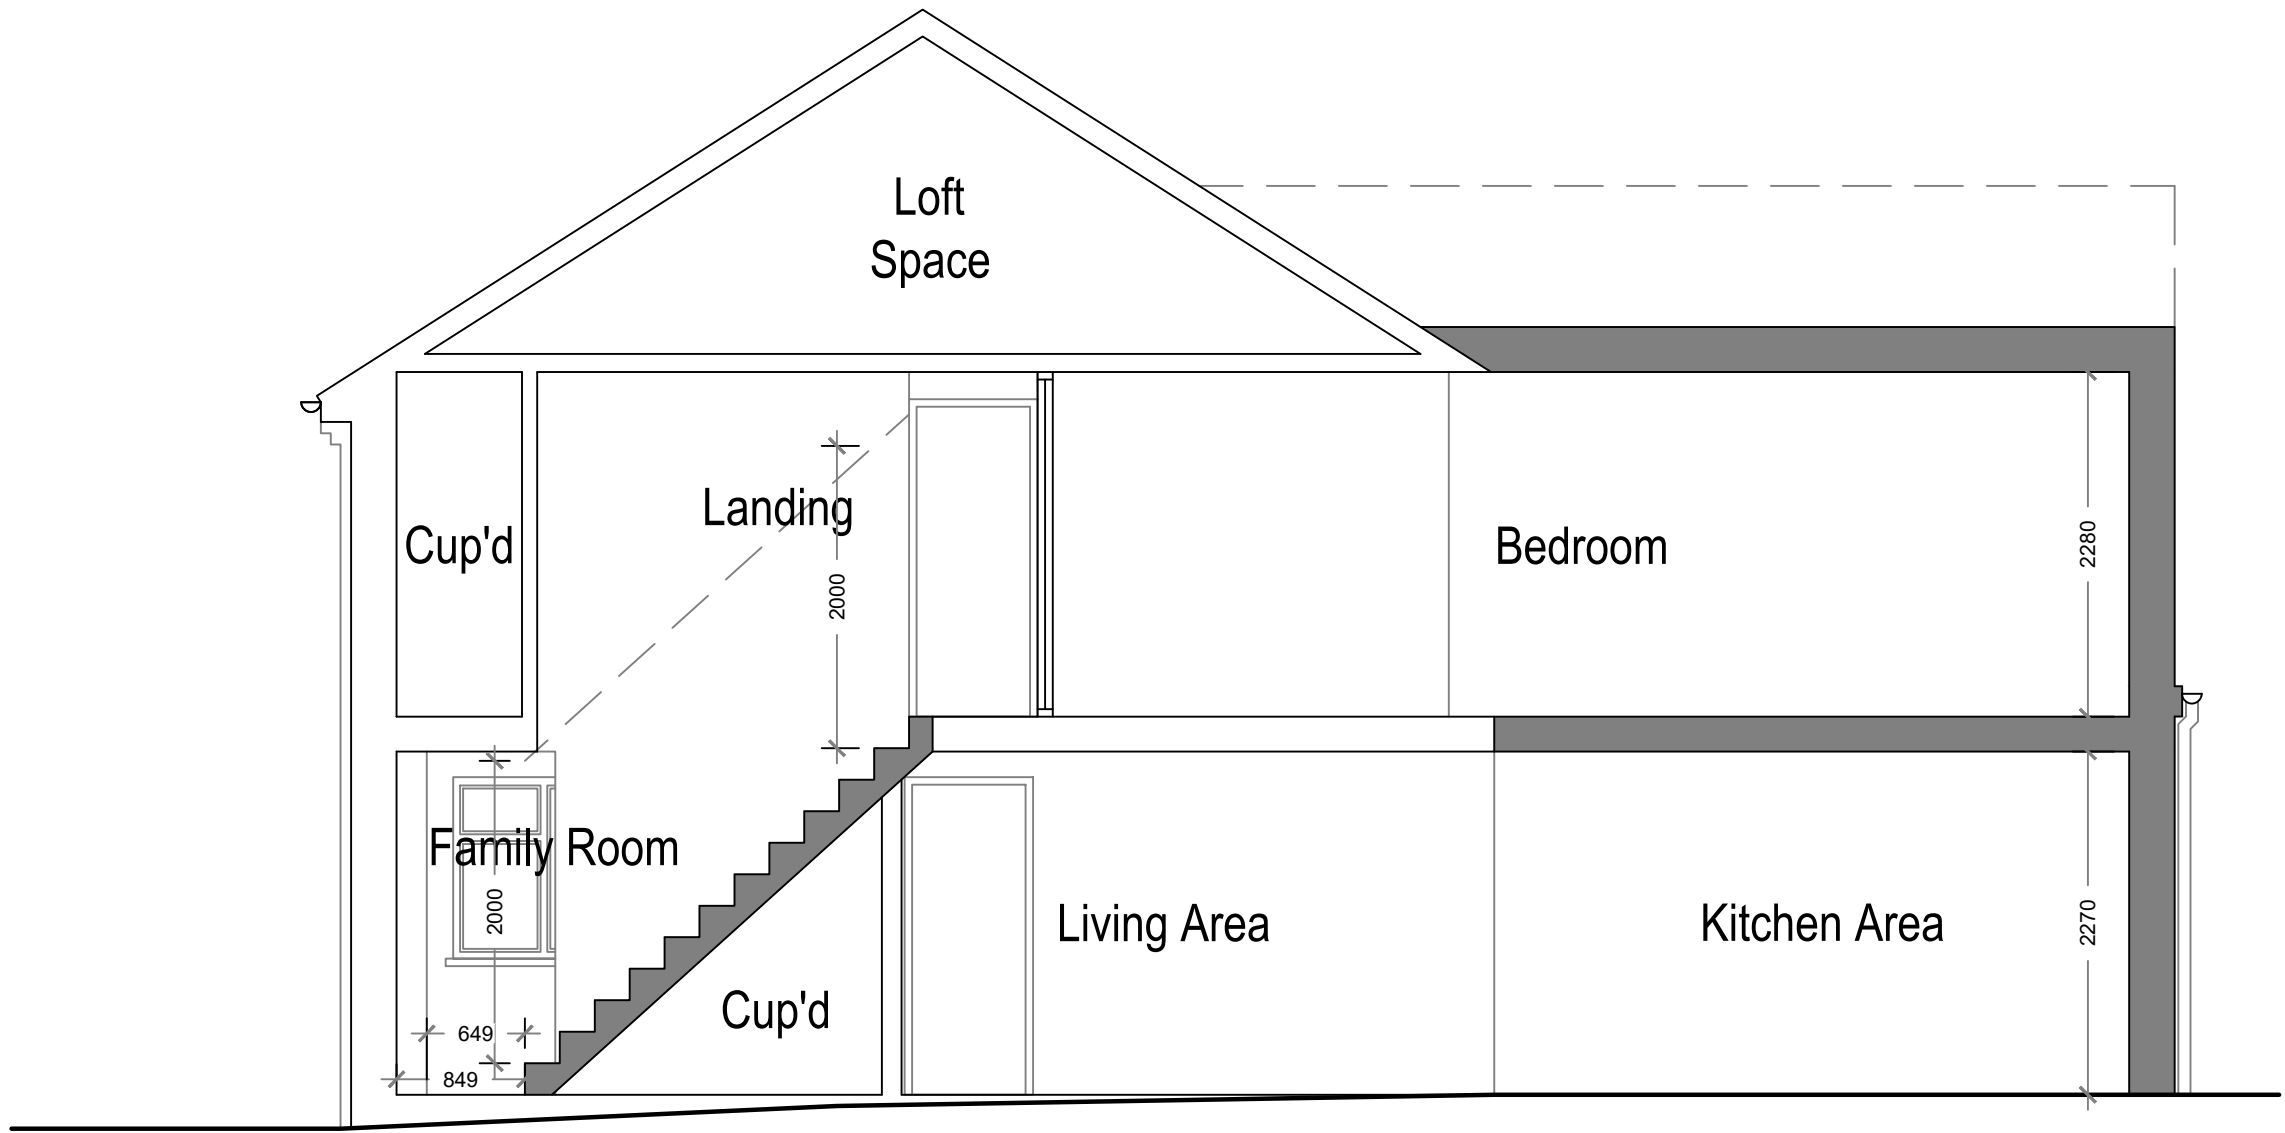

Proposed Section A-A

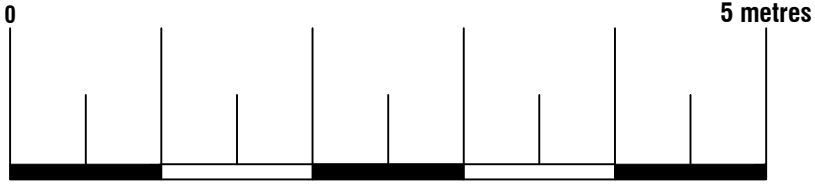

<div>Arkiplan</div> <div>ArkiPlan Architectural Ltd • Enquiries@ArkiPlan.co.uk Lytchett House, 13 Freeland Park, Wareham Road, Poole, Dorset, BH16 6FA</div>			
Site	81 Mitchell Road, Havant PO9 3QA	Date	08.10.2026
		Sheet	26-0809 D06 REV 6
		Job	New Extension
		Scale	1:50 @A1, 1:100 @A3
Title Number	HP236967	Title	As Shown