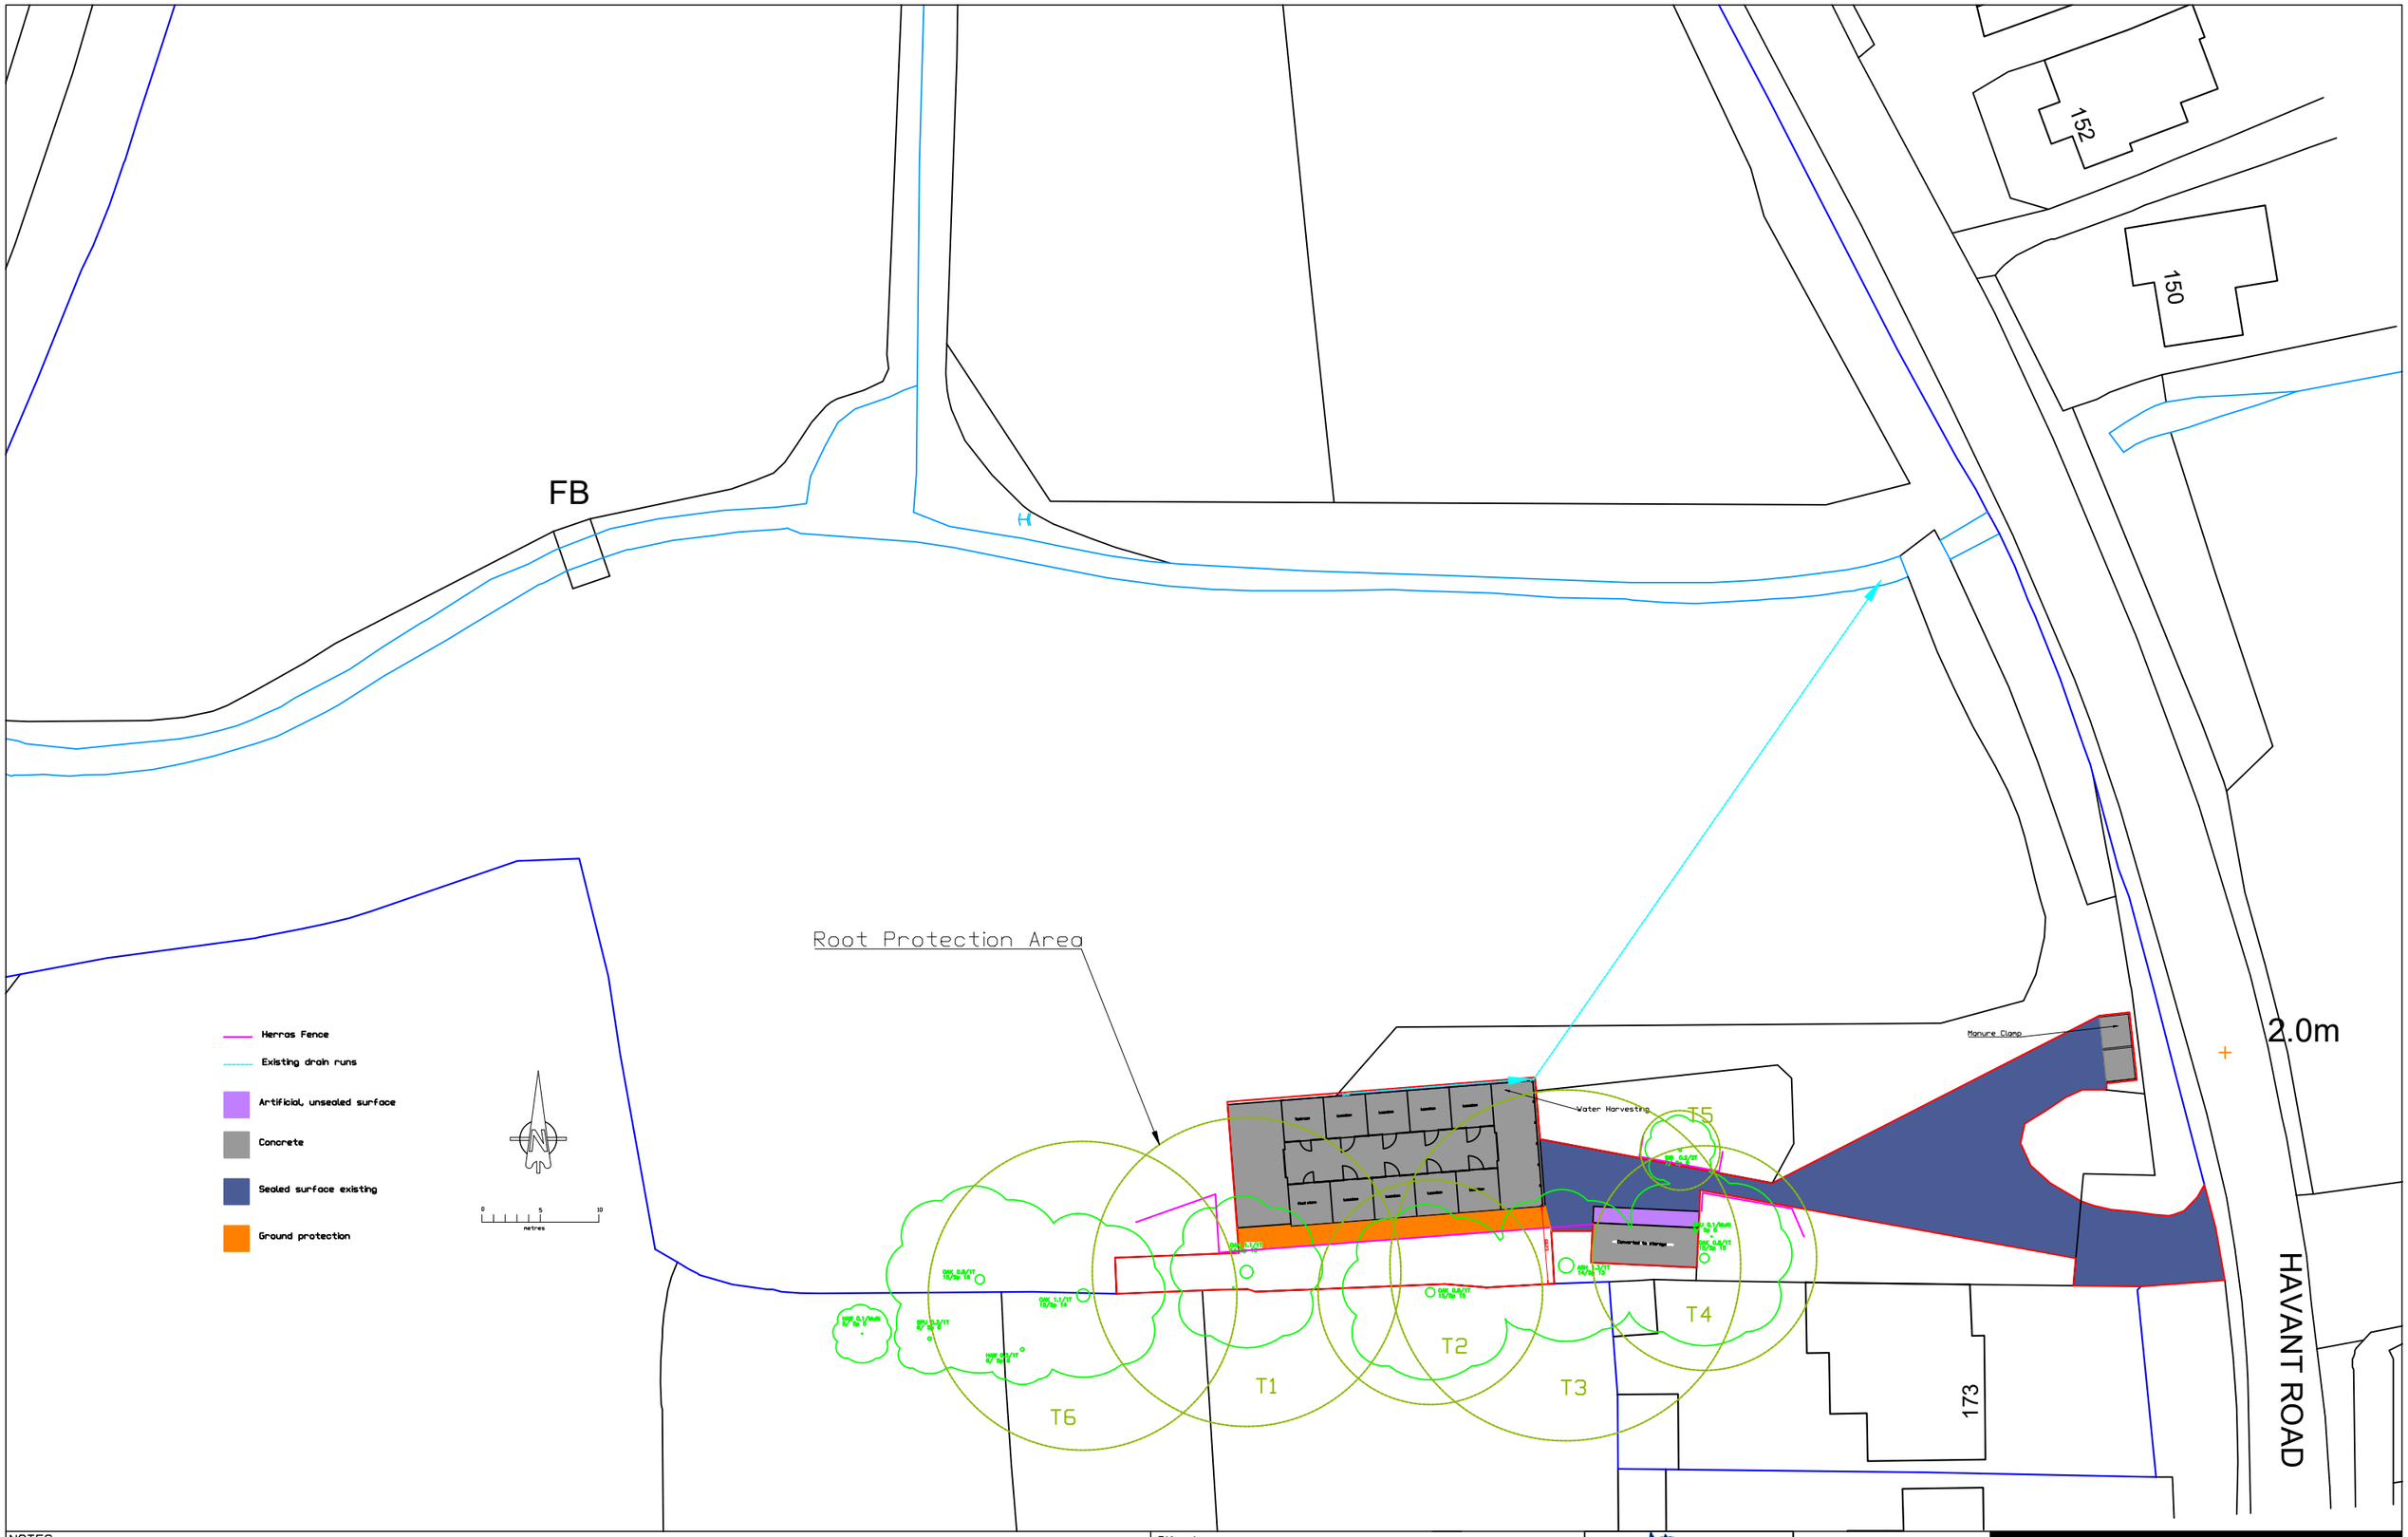

NOTES:

Drawings not to be scaled from except for planning purposes, all dimensions to be checked on site.

Client	Laura Loxton
Job Title	Replacement Barn
Scale	1 in 500 A3
Drawn by	Nicholas Pike
Date	12/10/2026
Drawing Title	Tree Protection Plan
Drg No.	TP1
Rev	.

Equestrian Blueprint