



110 Blendworth


UPGRADE OF EXISTING PITCHED ROOF

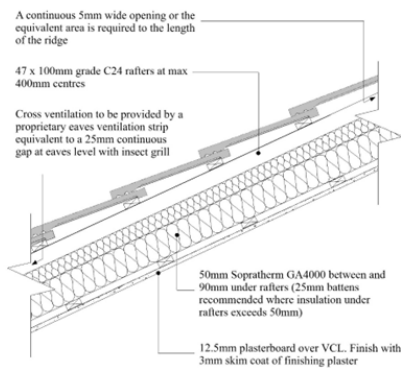


Boundry

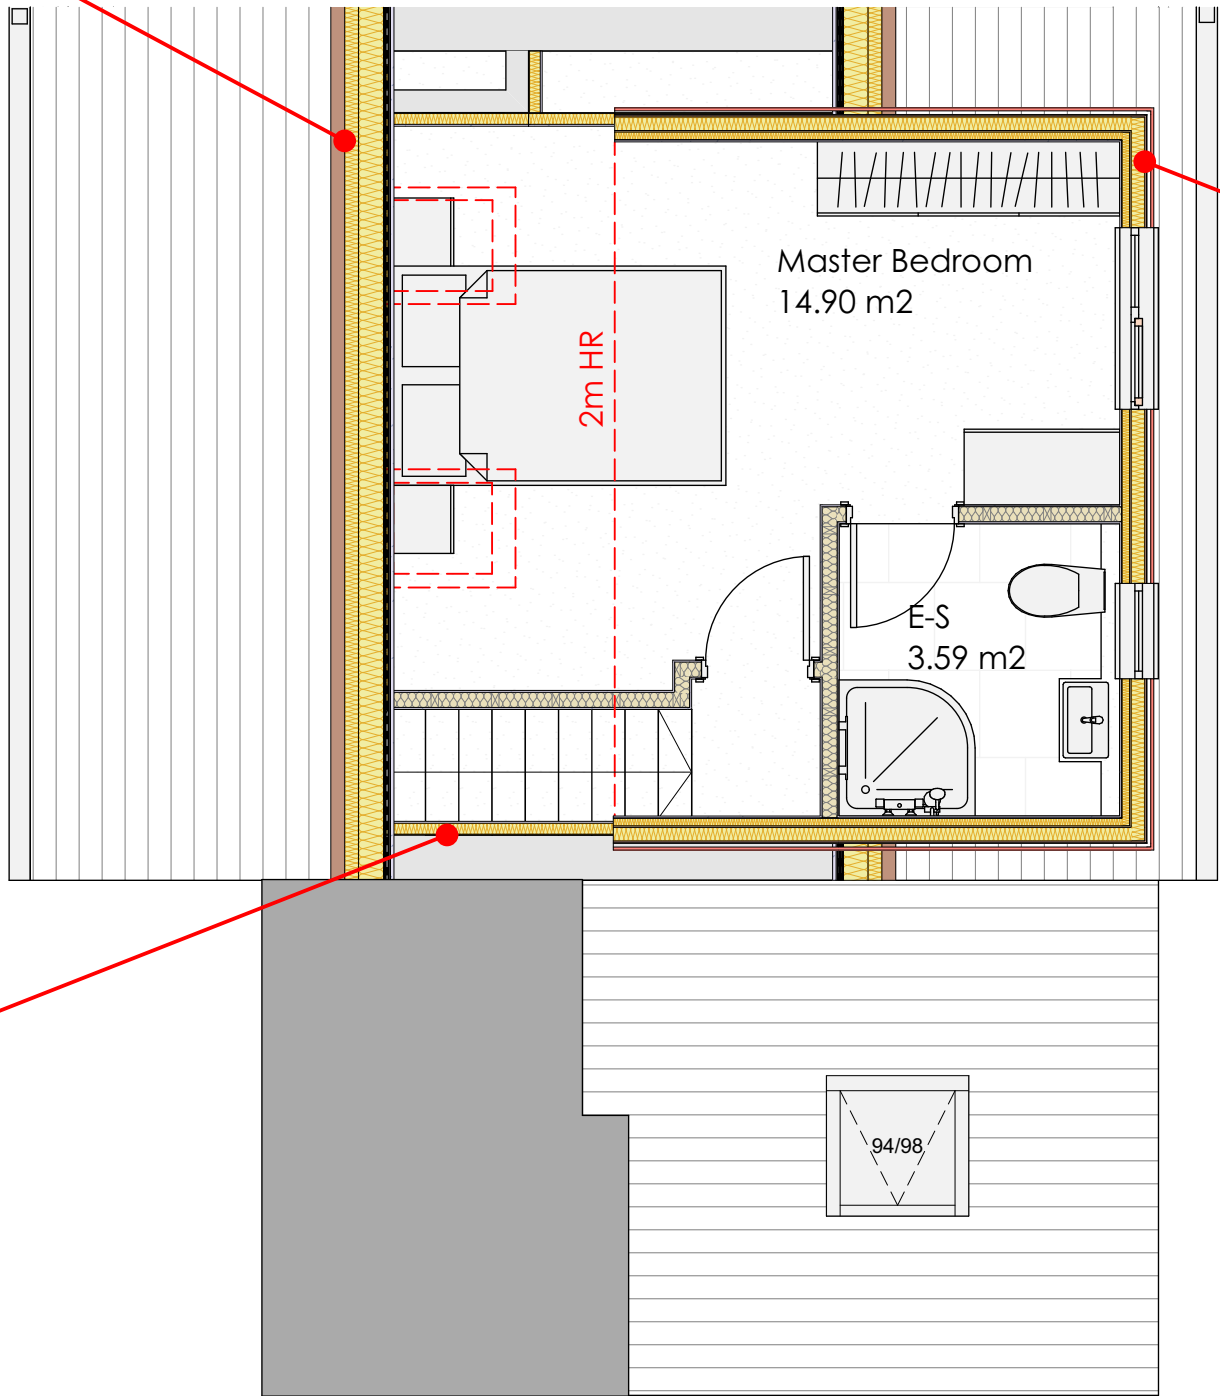

TIMBER FRAMED WALL

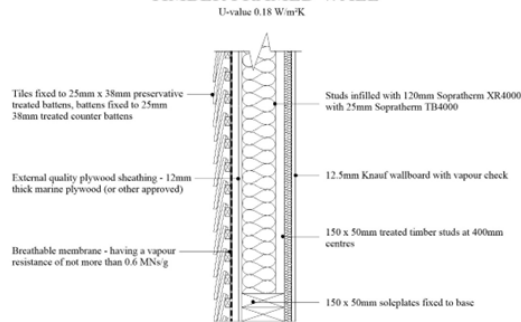

UPGRADING EXISTING CAVITY WALL

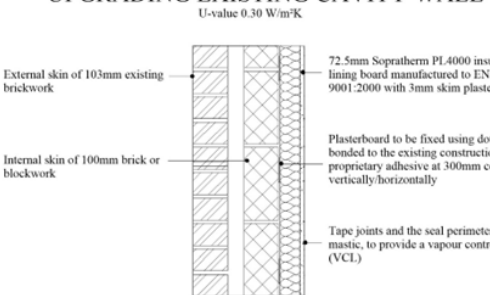

Proposed Loft Plan Scale 1:50



Notes

The content of the drawing remain the copyright of **LRArchitecture**, no reproduction without written consent

All dimensions to be verified on site. Any discrepancies are to be reported to the relevant parties.

Do not scale from drawing, figured dimensions to be used only. drawings to be read in conjunction with all relevant drawings/ schedules ect, which relate to this project

Project

Loft Conversion

Project Address

110 Blendworth Cres, Havant PO9 2BQ

Client

Luke Collett



LR
Architecture
07729564872

Drawing Number	P009	Page Size	A3
Scale	1:50	Drawn By	LR