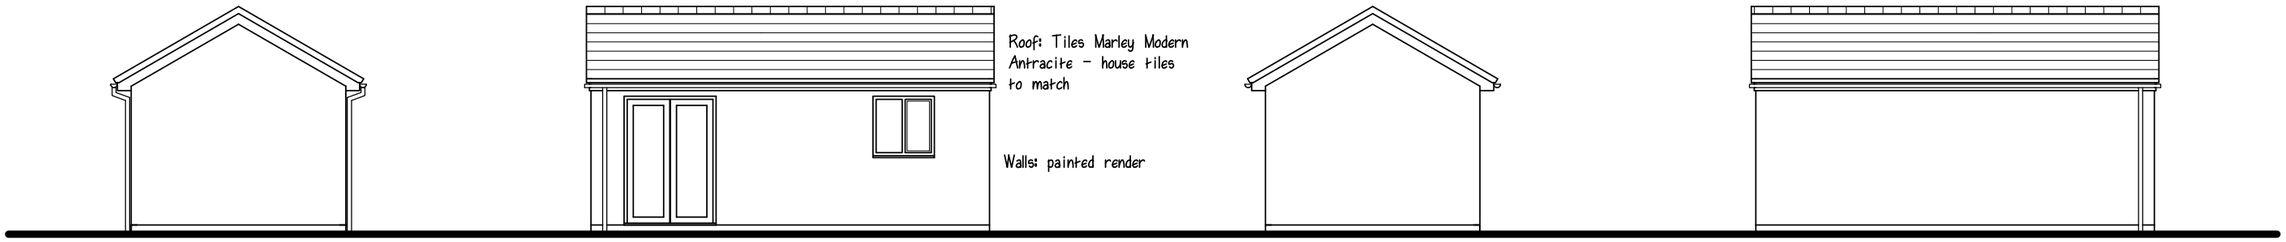

Side
(south-east)

Front
(north-east)

Side
(north-west)

Rear
(south-west)

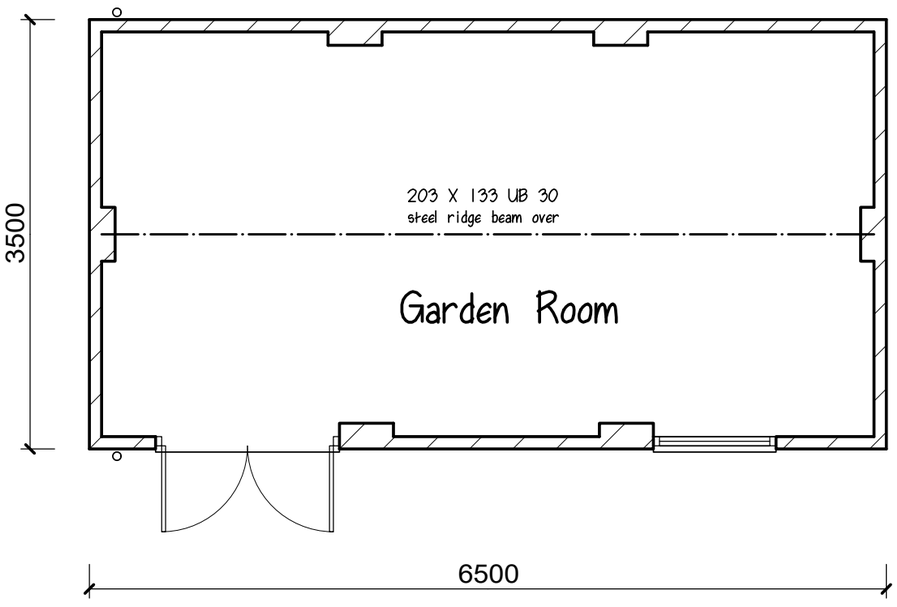

Ground Floor

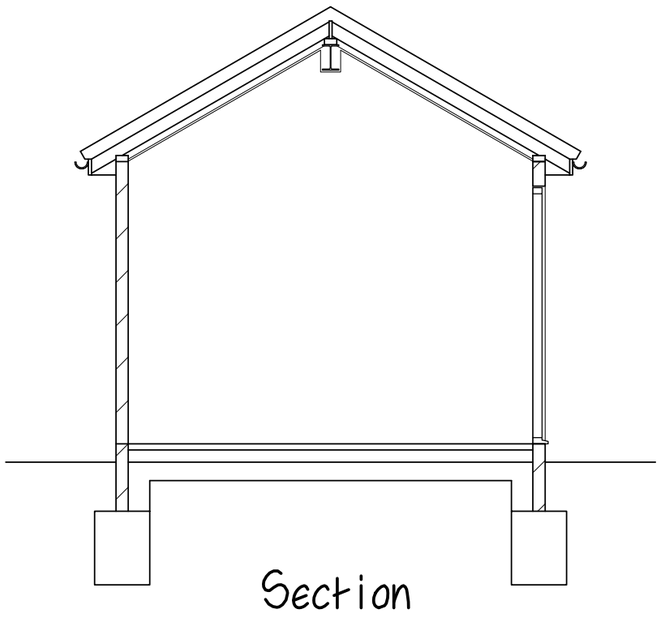

Section

0 1 2 3 4 5 6 7 8 9 10 1:100

0 1 2 3 4 5 1:50

MARTIN MOYSE M.R.I.C.S

Chartered Building Surveyor

Title: PROPOSED DETACHED GARDEN BUILDING

Address: 53 HULBERT ROAD,
BEDHAPTON, HAVANT,
HAMPSHIRE PO9 3TB

Scale: A3 - 1 to 50, 1 to 100 Date: May 2026 Drawing No: 04

This drawing does not constitute a specification of work to be done, and is to be read in conjunction with notes. All dimensions to be checked on site. This drawing is copyright ©

RICS
12 ST. CATHERINES WAY, DOWNEND, FAREHAM, HAMPSHIRE PO16 8RL
TELEPHONE: 01329 236279 FACSIMILE: 01329 220149 E-MAIL: martin@martinmoyse.com