
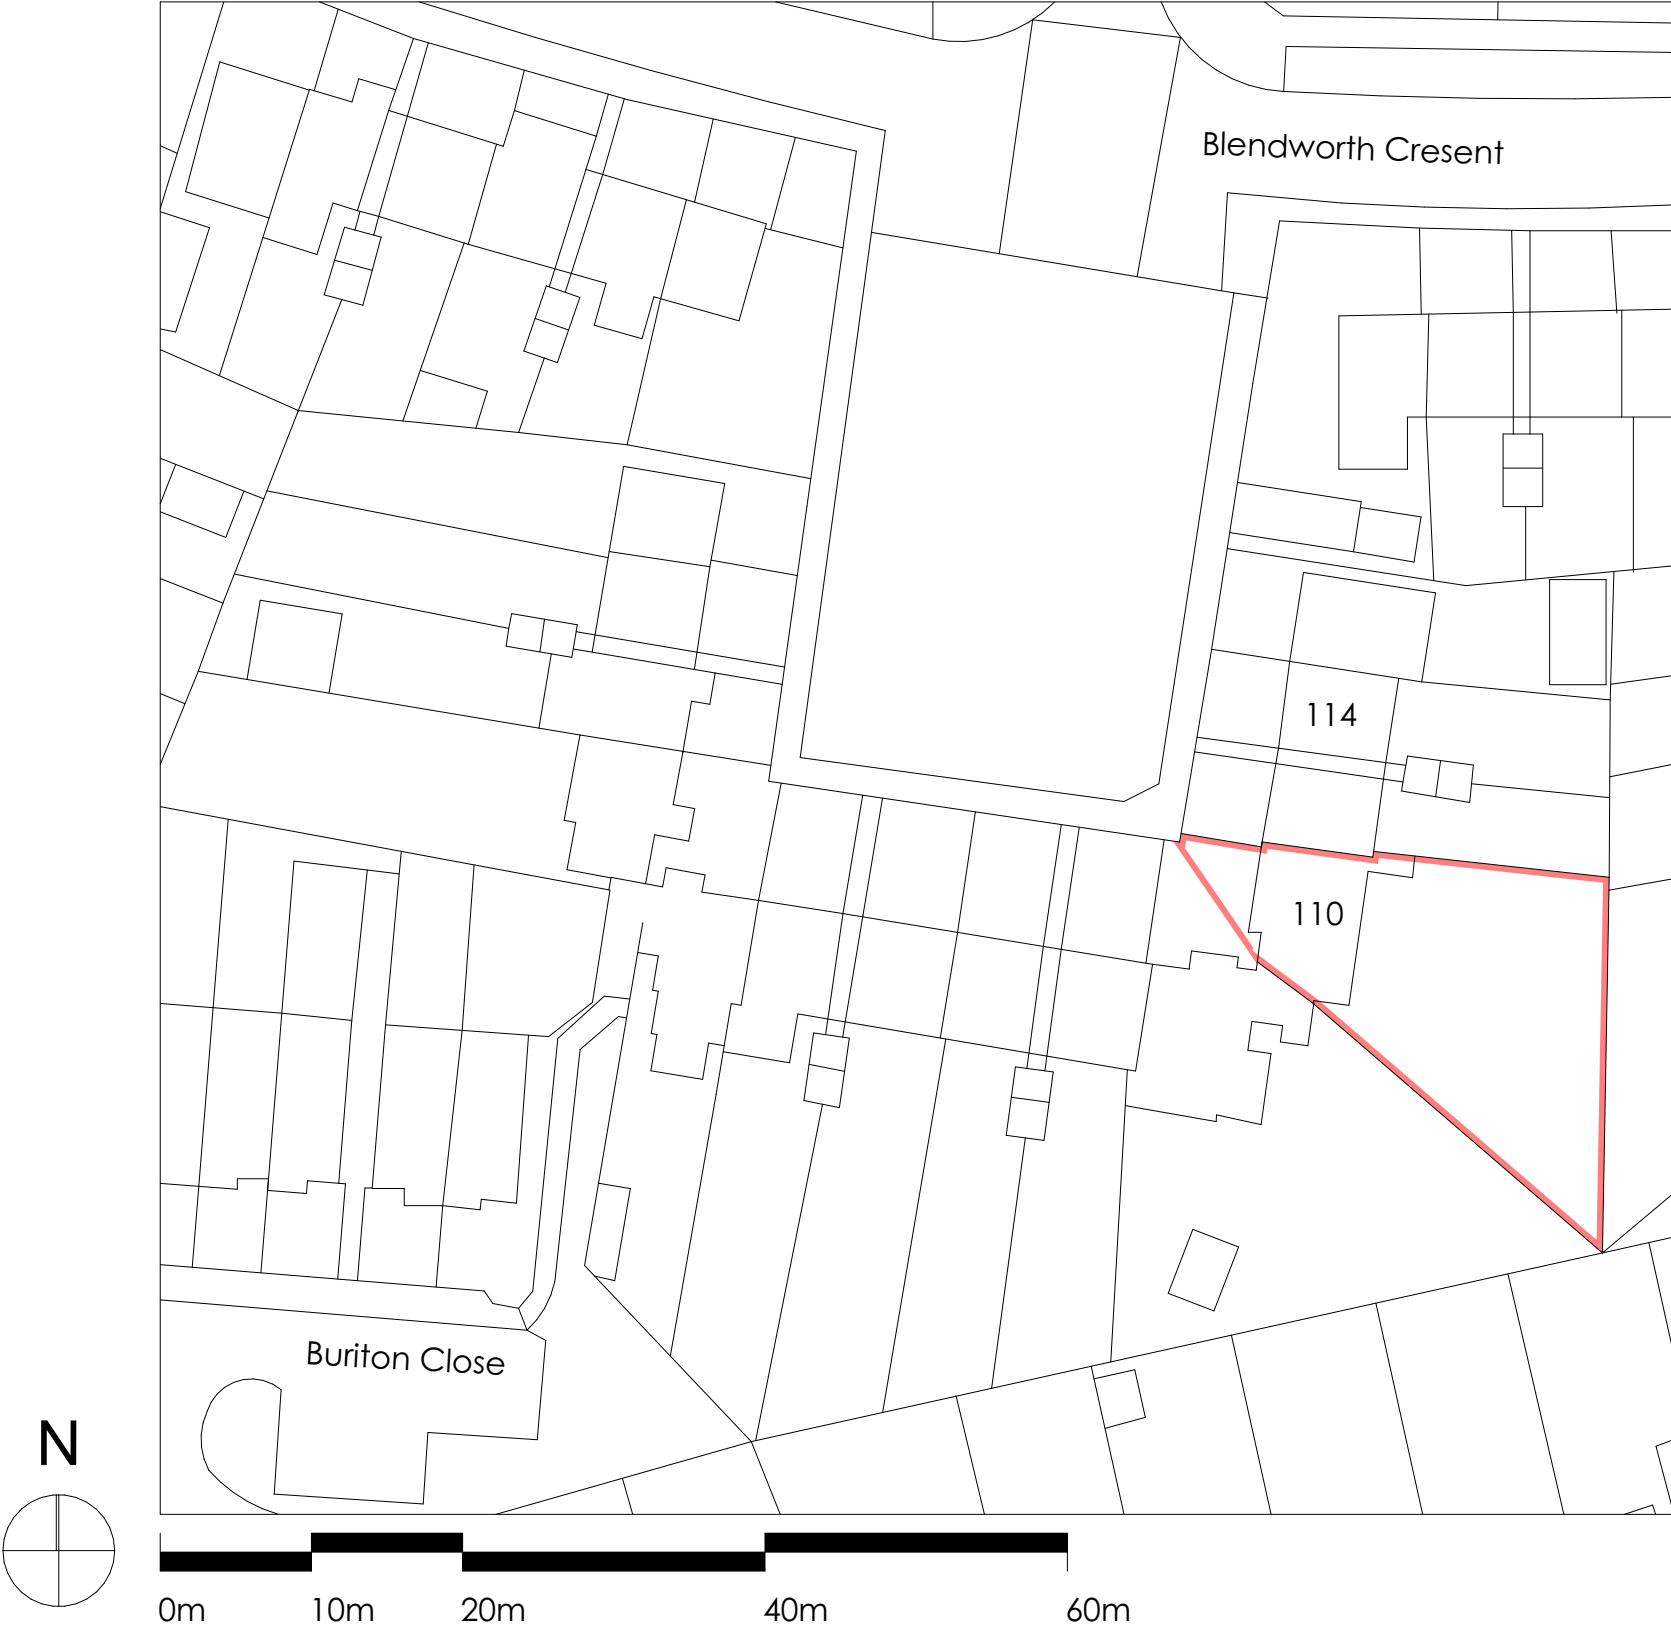


110 Blendworth

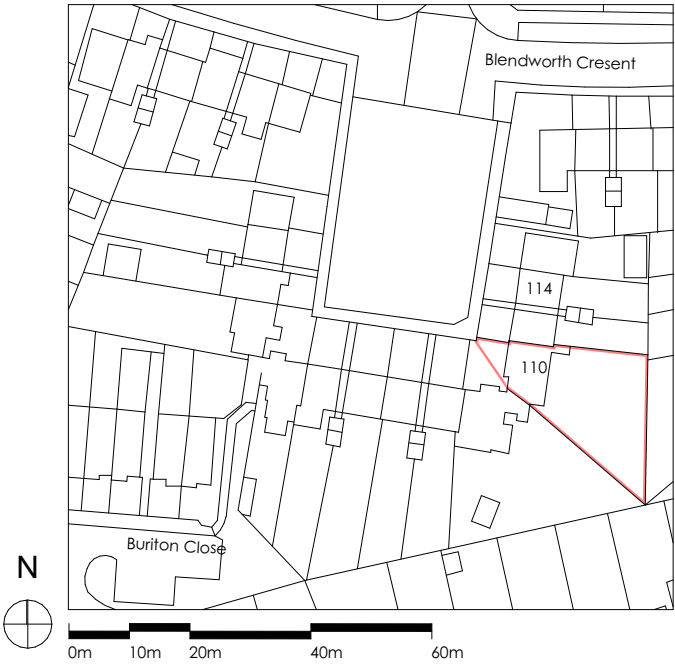

Project
Loft Conversion

Project Address
110 Blendworth Cres, Havant PO9 2BQ

Client
Luke Collett



LR
Architecture
07729564872

Drawing Number	P001	Page Size	A3
Scale	1:500 1:1250	Drawn By	LR