




Sign Location at Front Elevation of building,
overlooking Botley Drive, Highlighted in Red

Sign Dimensions: W 3700mm x H 1100mm x D 165mm

Luminance: 426 cd/m²
Beam Orientation: 180°
Hours of Operation: Dusk - 2230

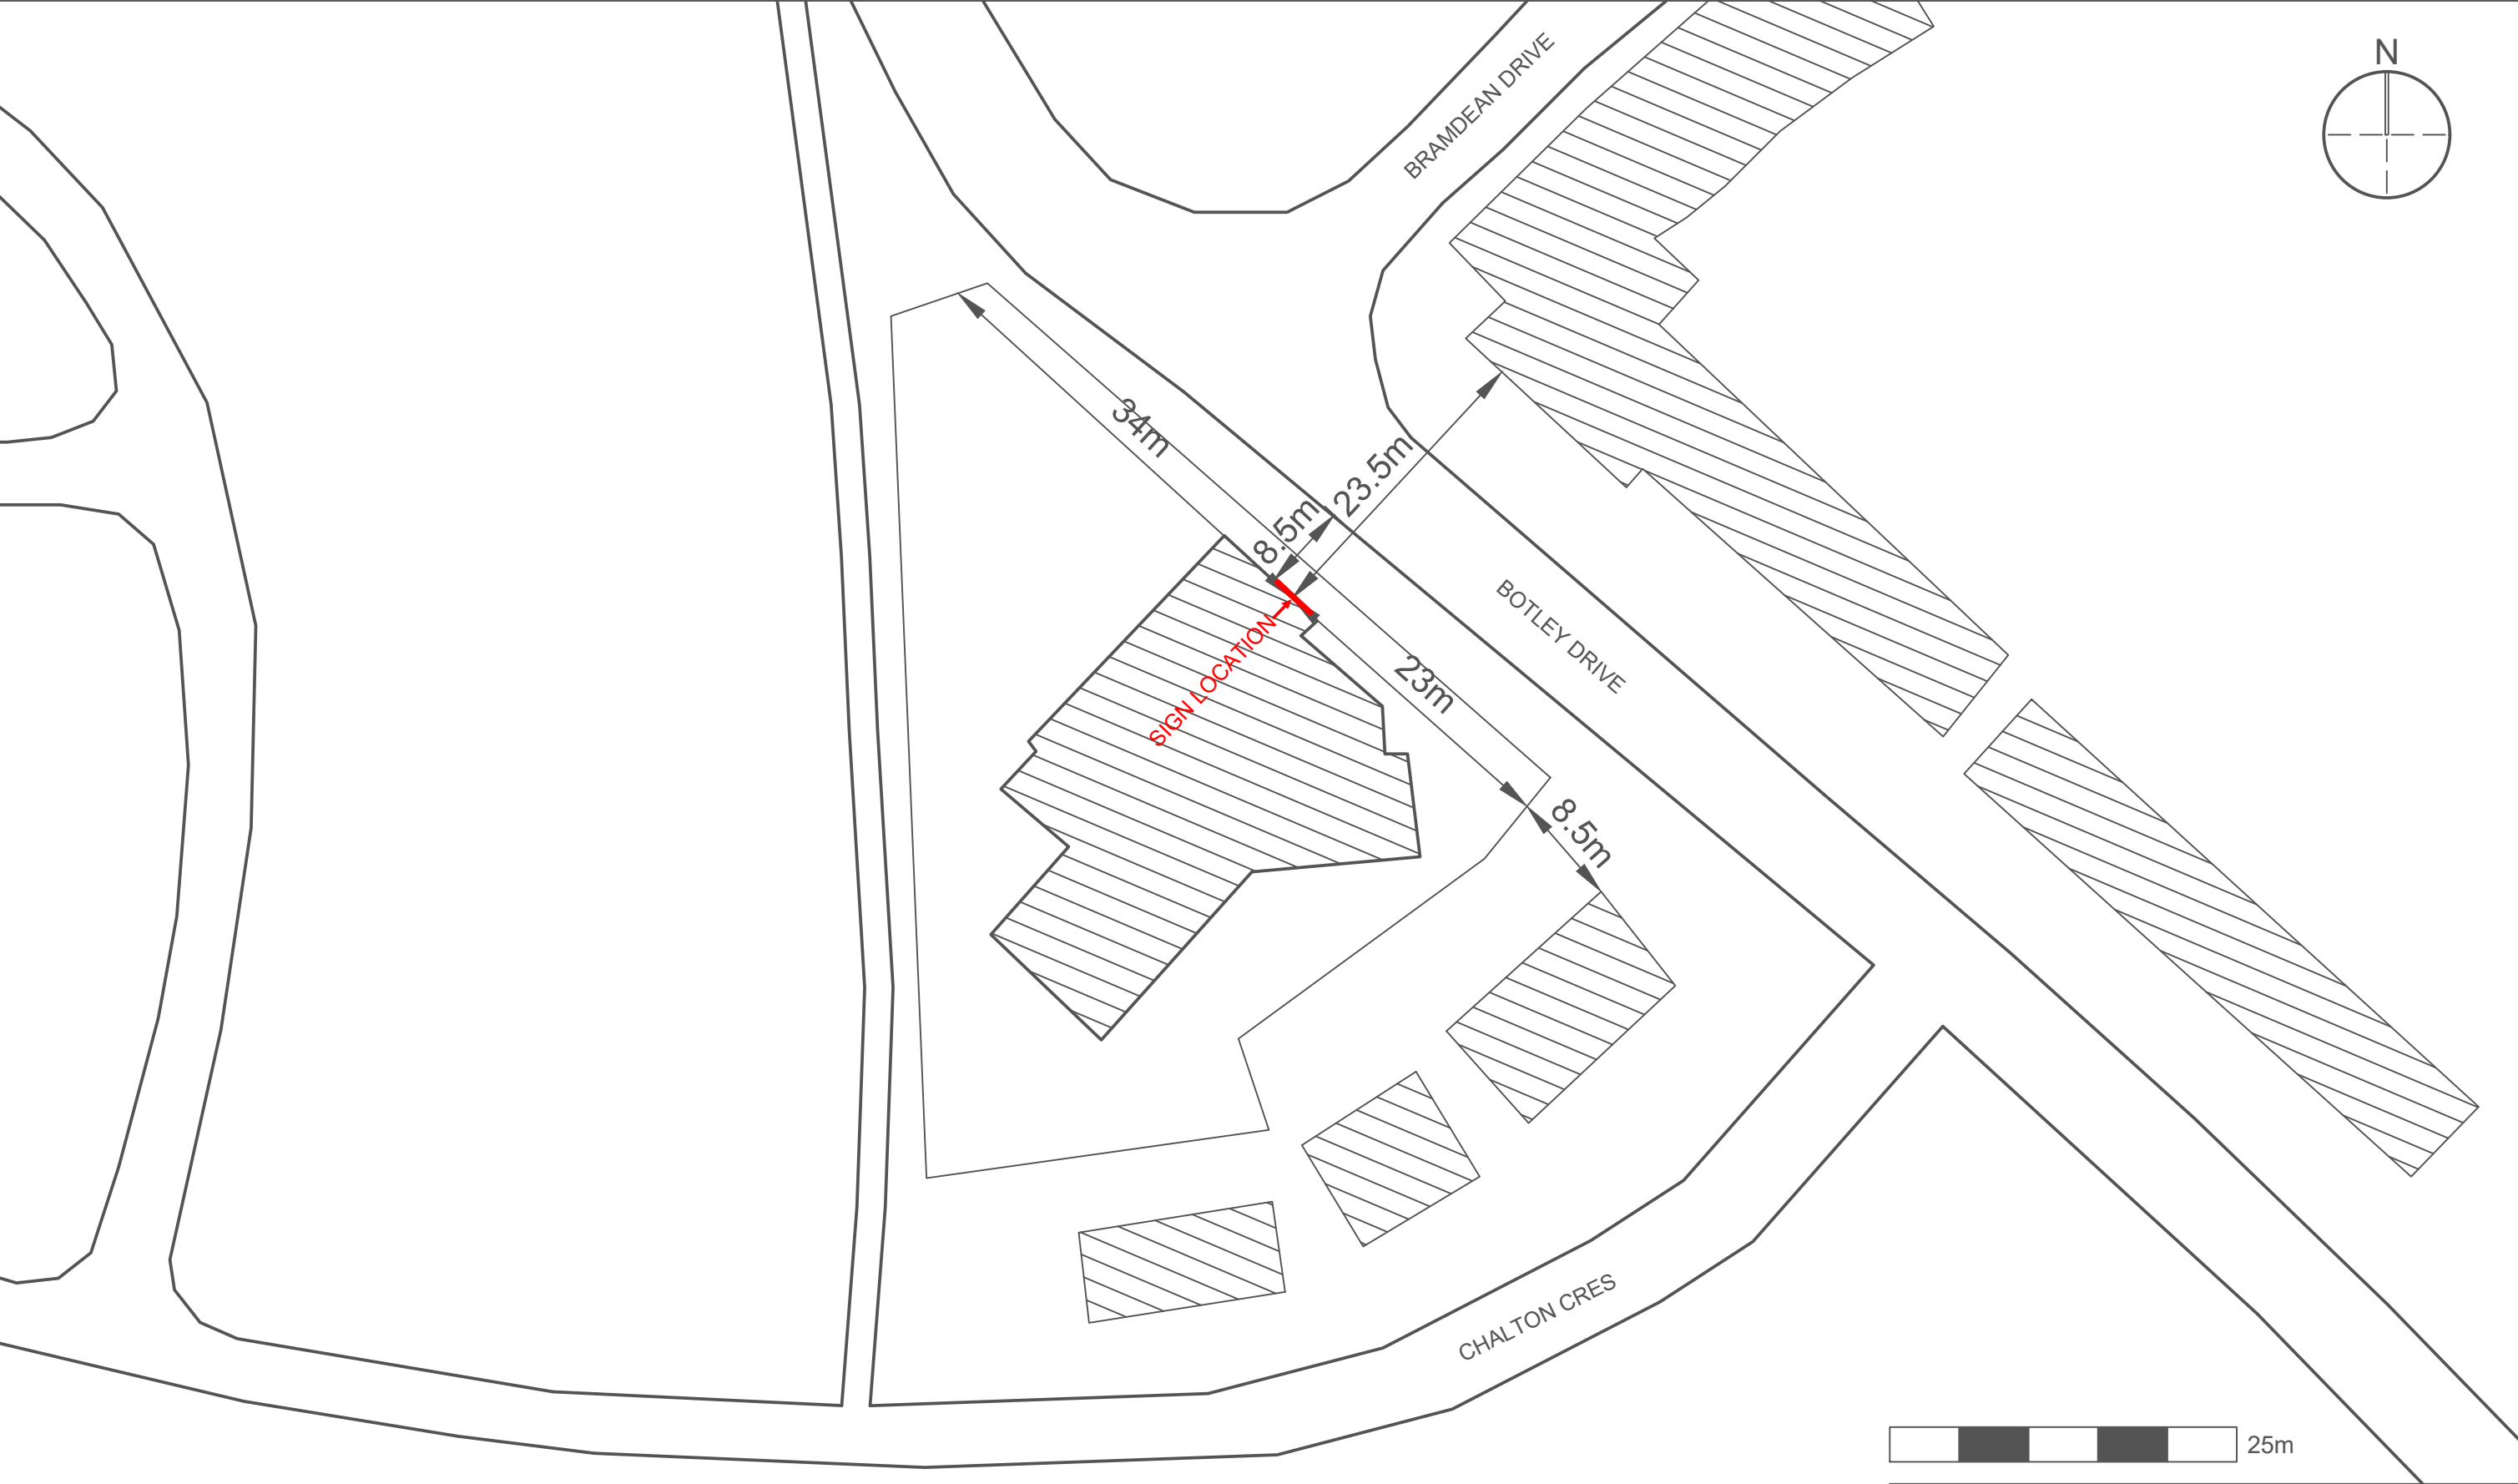

TITLE:	BLOCK PLAN - Empower Centre Havant
ADDRESS:	47 BOTLEY DRIVE, PO9 4PJ
NAME:	EMPOWER GLOBAL
SCALE:	1:500
UNITS:	METRES
PAPER SIZE:	A3