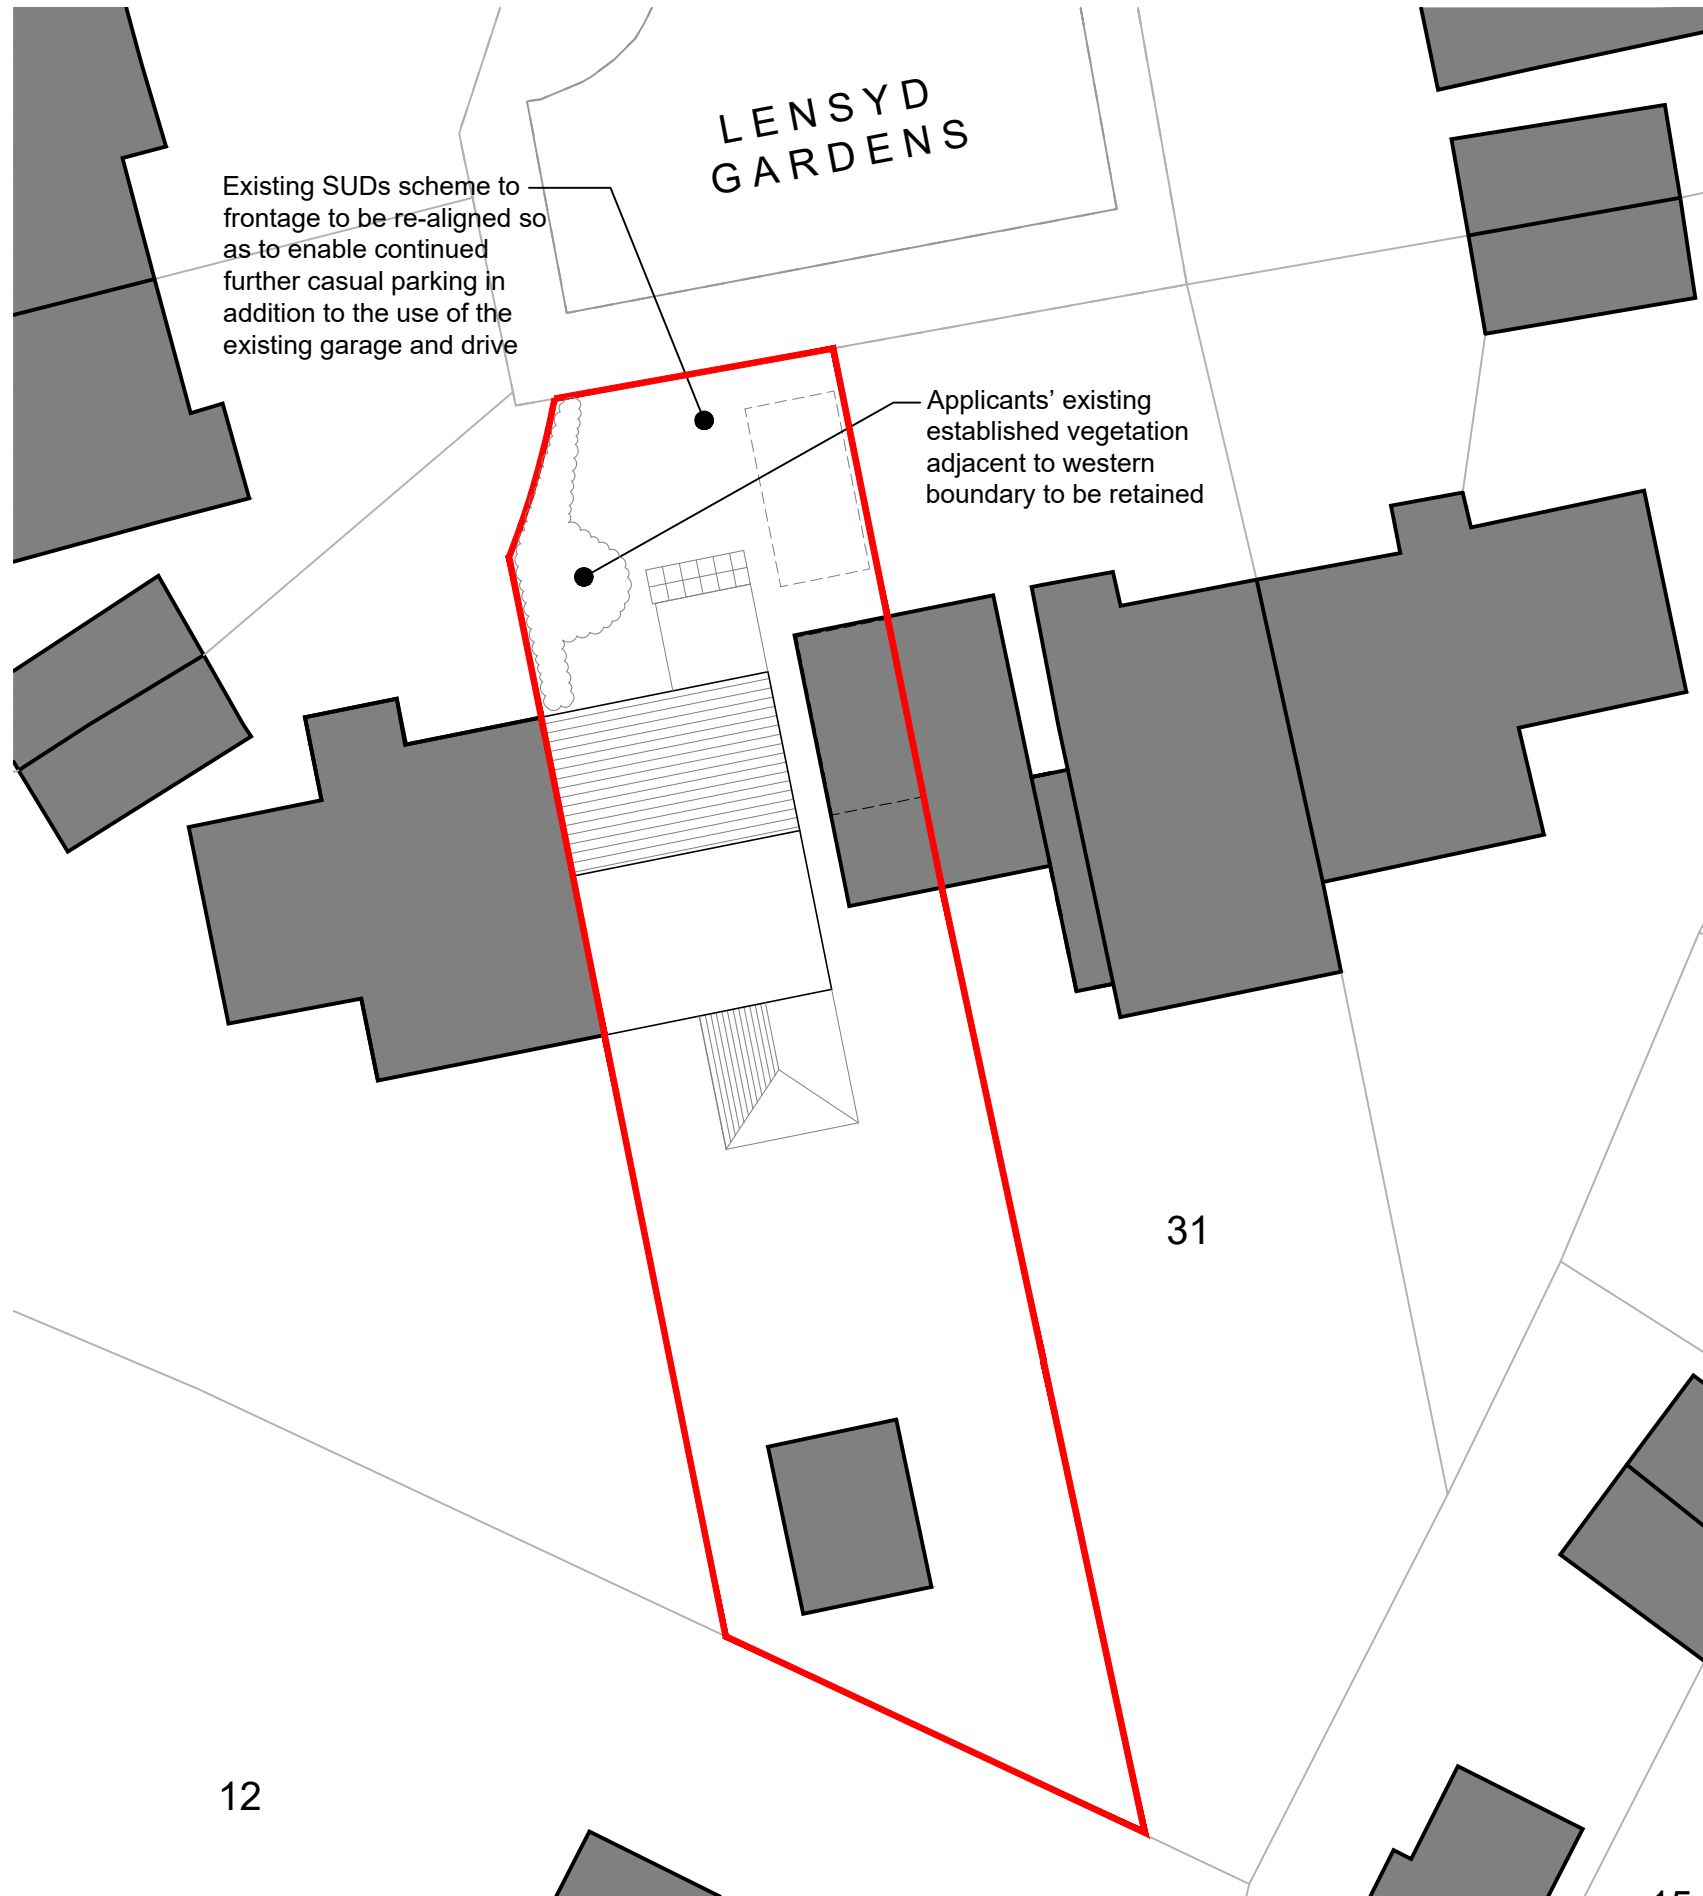


A	05.10.26	Updated to site measurements
REV:	DATE:	DESCRIPTION:
PREFIXES TO DRAWING NUMBERS INDICATE THE FOLLOWING		
P= PRELIMINARY W= WORKING AB= AS BUILT		
DO NOT SCALE/BUILD OFF THESE DRAWINGS. USE WRITTEN DIMENSIONS ONLY. ALL DIMENSIONS TO BE CHECKED ON SITE PRIOR TO COMMENCEMENT OF WORK.		

Site Block Plan

DRAWING STATUS: PLANNING ISSUE

34 Lensyd Gardens
Waterlooville
Hampshire

DATE: June 26	SCALE @ A3: 1:200	REVISION:
JOB NO: P 2614	DRAWING NO: 02	REVISION: A

