



[illegible]

Do not scale except for planning purposes.
Use figured dimensions only.
Contractor is responsible for taking all
measurements on site including all fabricated items.
This drawing is subject to copyright and
must not be reproduced without the consent of
Forty Four Design Ltd.

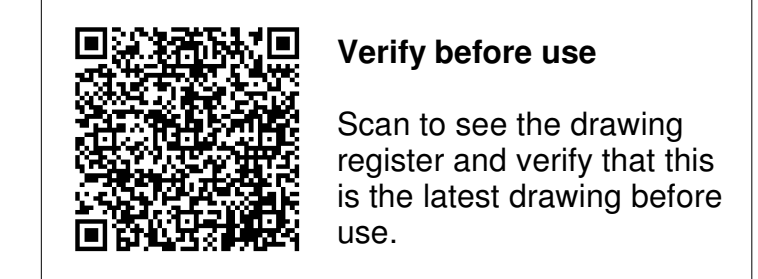


1 North (Front) Existing
1 : 100

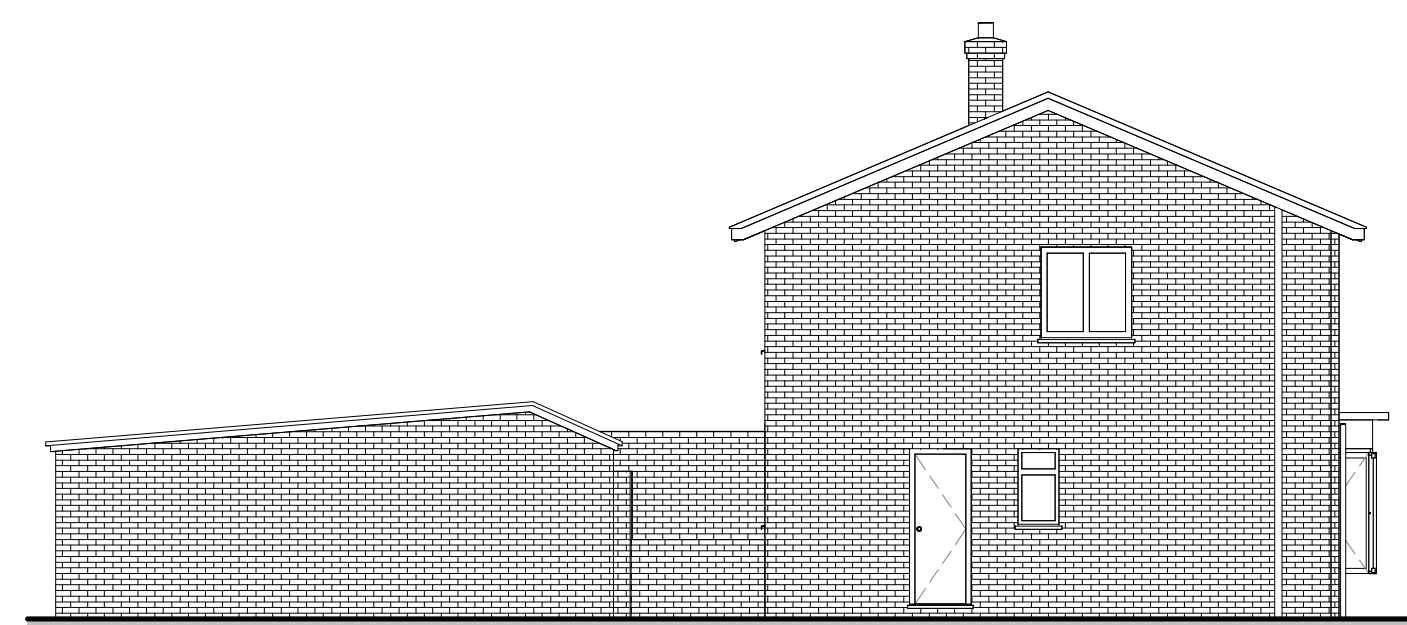

2 East Existing
1 : 100




3 South (Rear) Existing

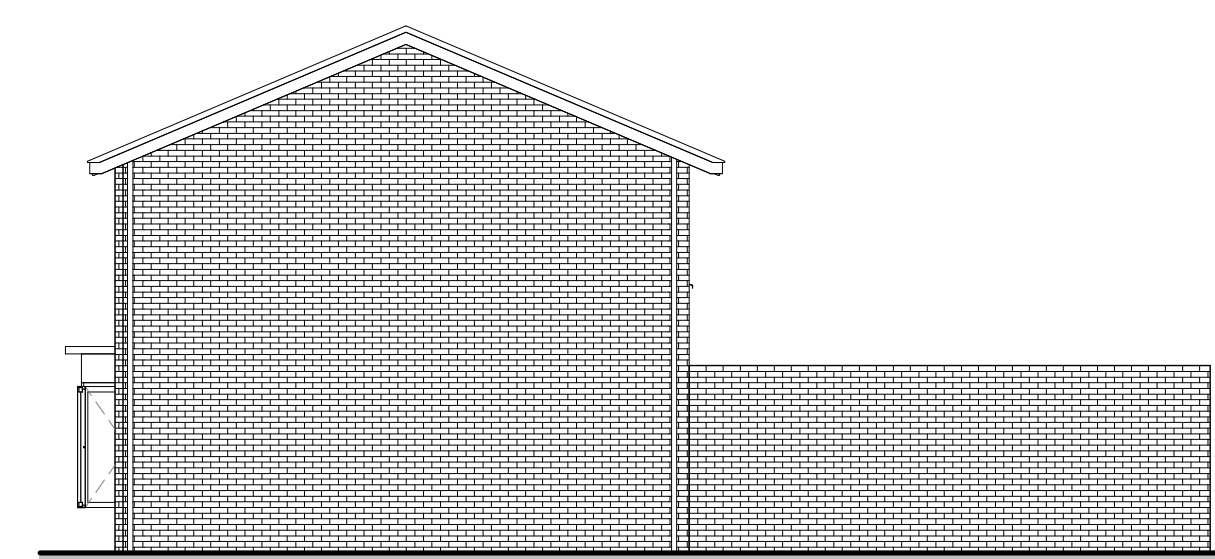


4 West Existing
1 : 100




5 North (Front) Proposed
1 : 100

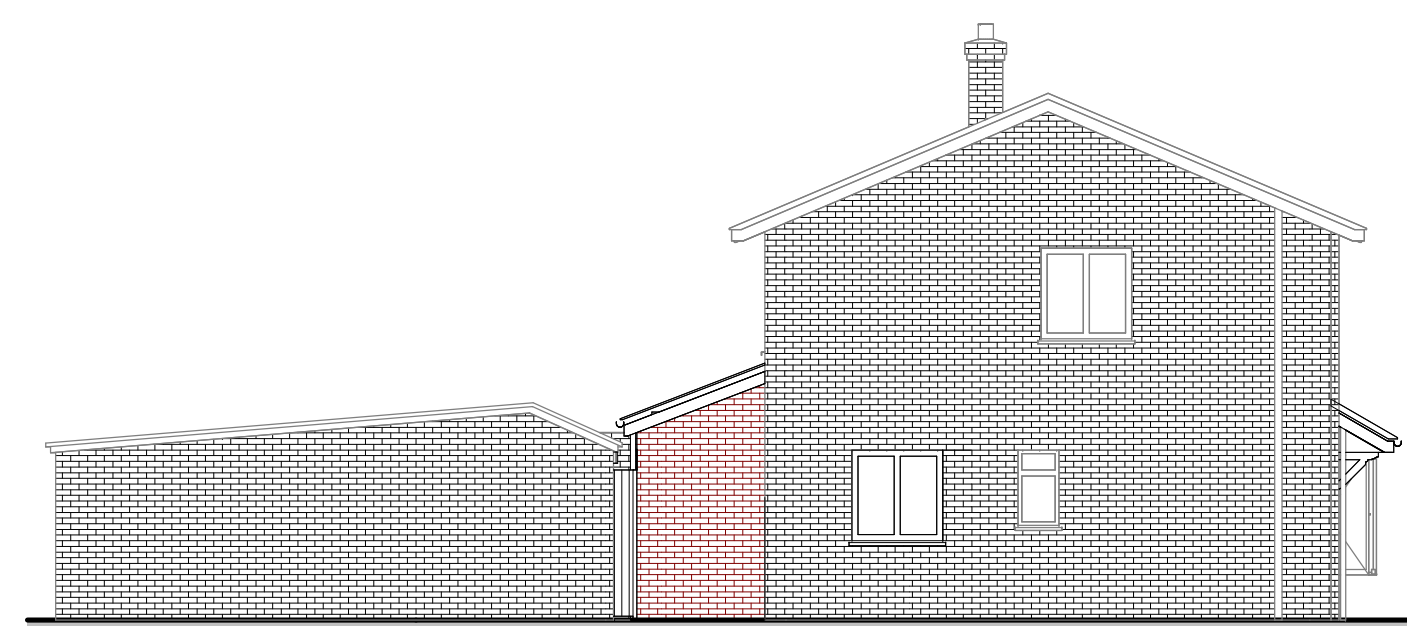

6 East Proposed
1 : 100

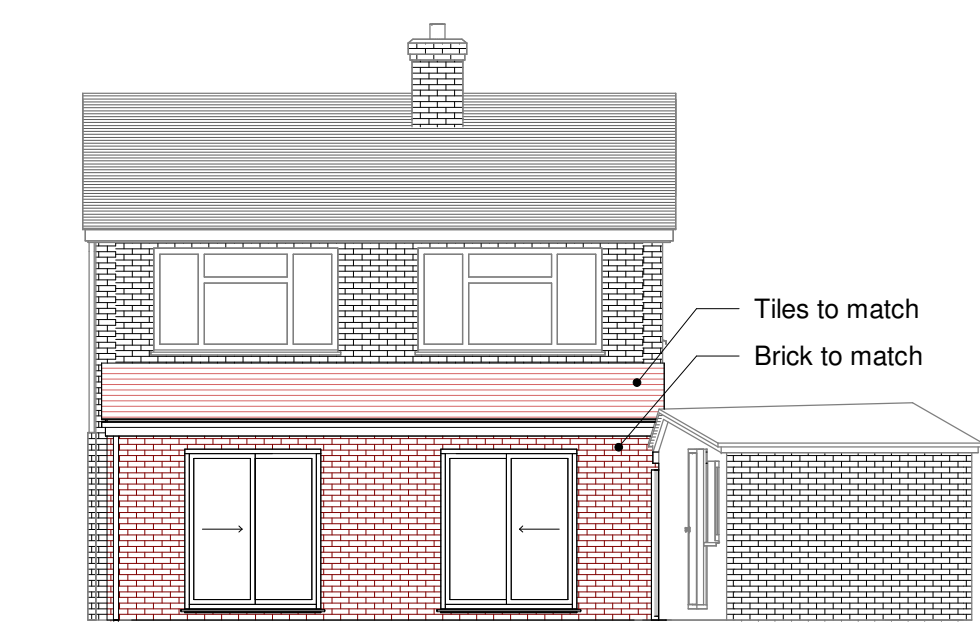

7 South (Rear) Proposed

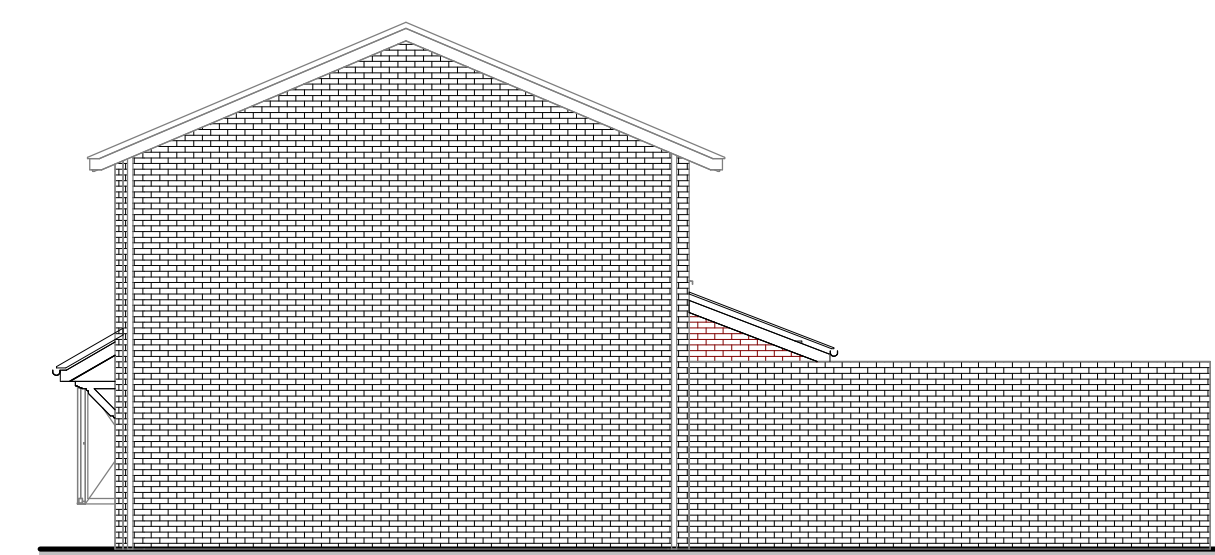

8 West Proposed
1 : 100



3D renders for visualisation purposes only. For details, see drawings. Roof Covering TBC.

