


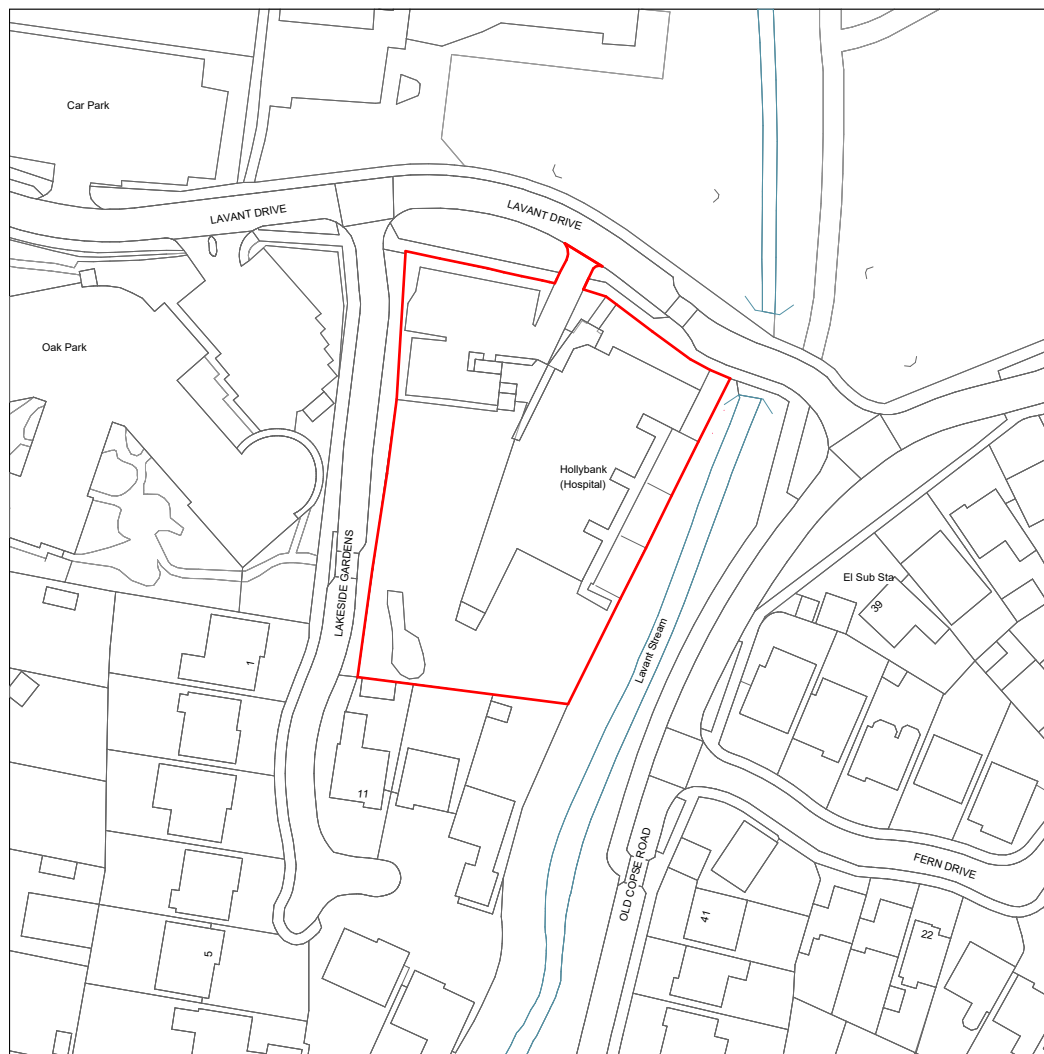

Contains OS data (c) Crown copyright and database rights 2026 OS (AC0000871051).

Location Plan	
SITE	
Hollybank Hospital, 10 Lavant Drive, Havant, PO9 2AW PO9 2AW	
Land Area 3065m ² ; 0.3 Ha	
SCALE 1:1250	
PlanningMapsUK OS MasterMap Topography / 2026-06-09	
CAD TOPOGRAPHY FILE planningmapsuk.co.uk / generated 2026-06-09	

Hampshire and Isle of Wight
Healthcare NHS Foundation
Trust

Capital Projects, Hawthorne
Lodge,
Moorgreen Hospital
Botley Road, West End, SO30 3JB

Telephone: 023 8047 5766
Fax: 023 8047 5799

Client HIOWH-Hollybank
Hospital, 10 Lavant Drive,
Havant, PO9 2AW PO9
2AW

project 358 Mesh Security Fence

title Location Plan

scale paper drawn checked

1 : 1250 A4 JS GR

date Project no. dwg. no. rev. no.

12/10/2026 V100 A100 2