


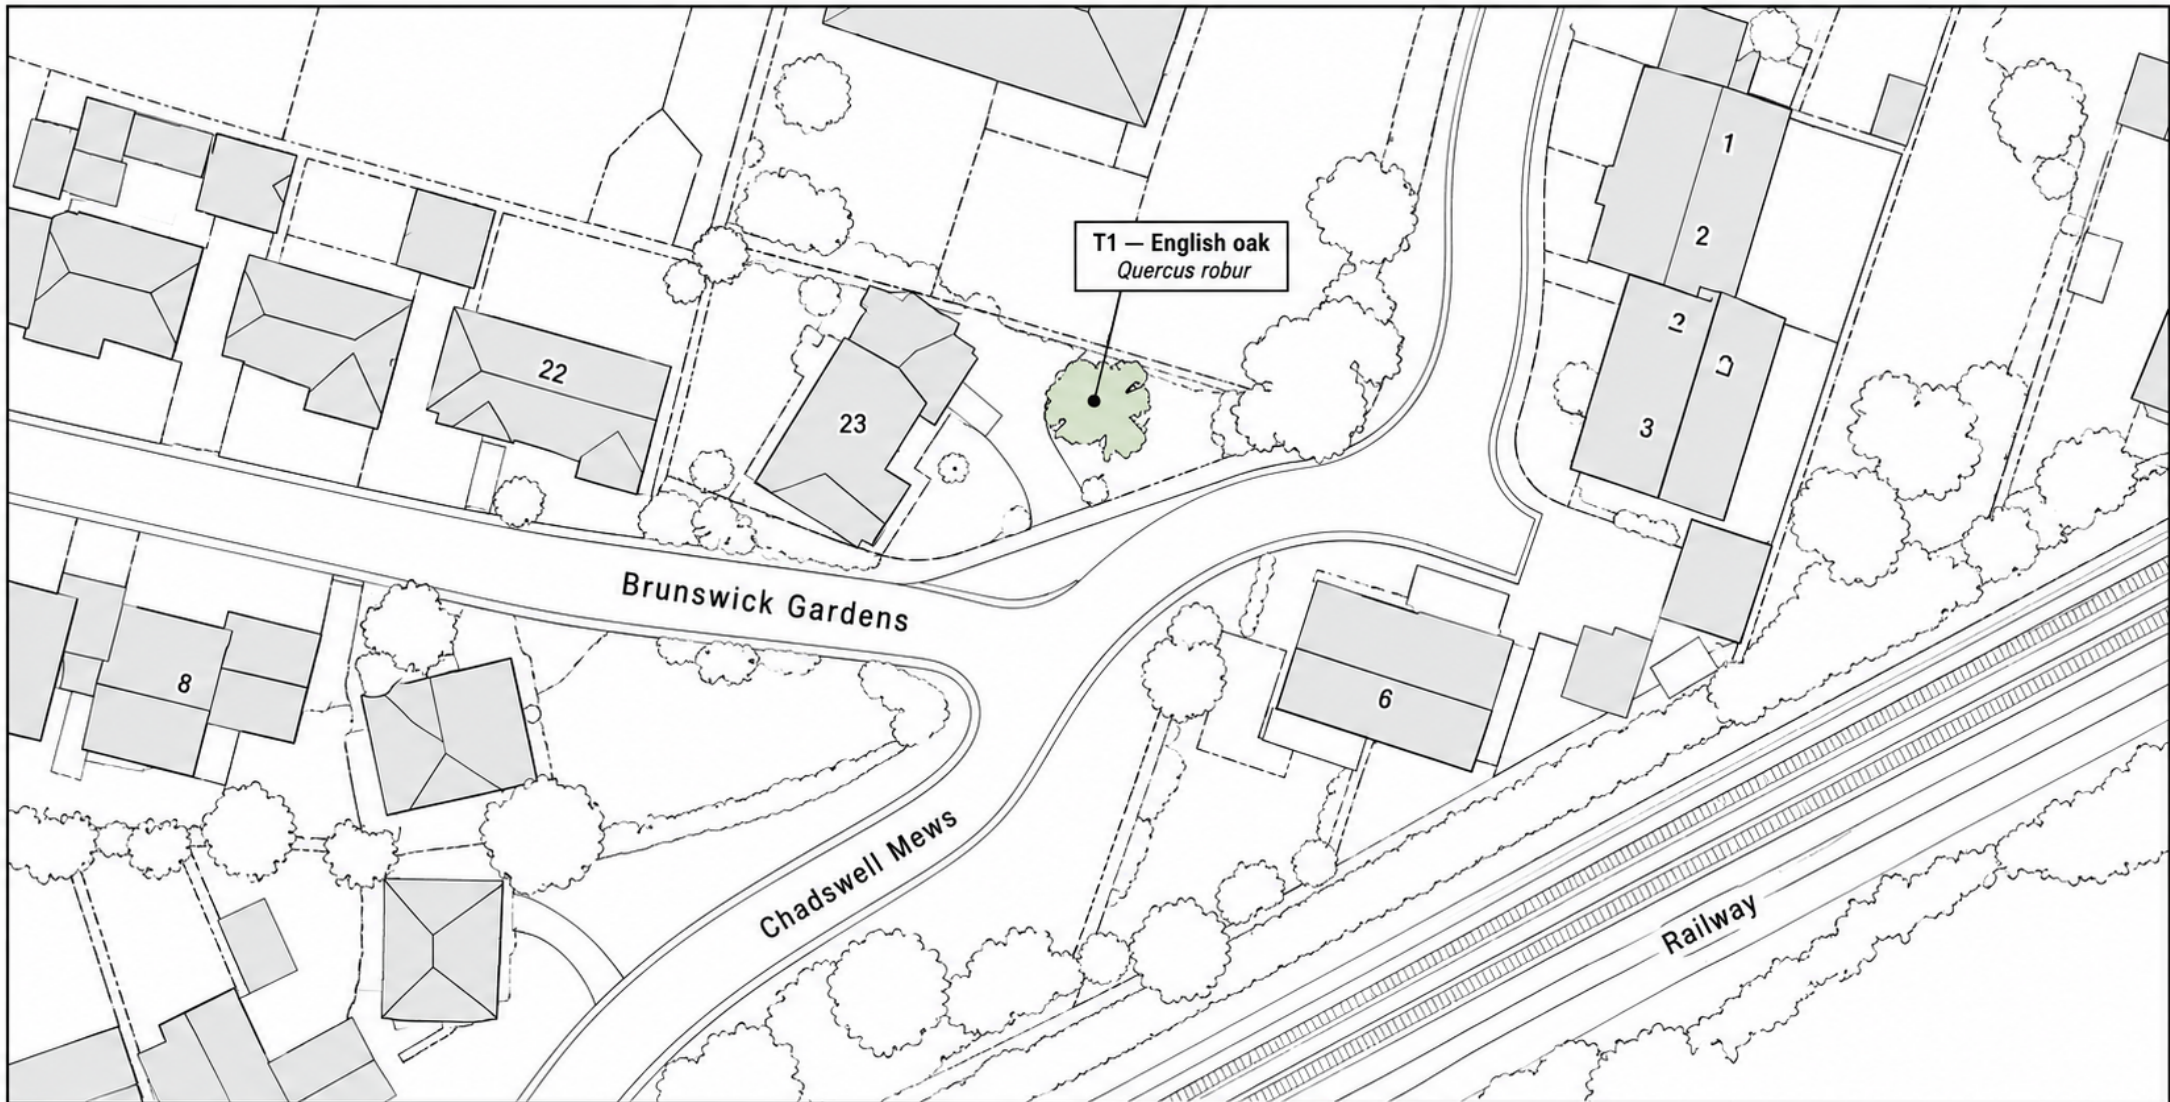

TREE LOCATION SKETCH PLAN

23 Brunswick Gardens | TPO application



T1 — Subject tree (English oak)
Quercus robur



Building footprint



Visible plot boundary

Not to scale • Crown extent and visible boundaries approximate • Based on supplied aerial image