

Watergall

Duty of care: The design, so far as is reasonably practicable, has been created so that the construction is carried out and managed without risks to the health or safety of those who build, use and maintain them.


This drawing is copyright and is not to be reproduced. The contractor will be held responsible for the accuracy of works involving the setting out and checking of all dimensions on the drawing and on site. Dimensions must not be scaled from this drawing.

Unless for planning purposes



04 Proposed side elevation (pool side) 1:100

- Material Key:**
1. Roof - slate tile to match existing - clay tile to garage
 2. Windows - grey aluminium
 3. Walls -vertical timber style cladding
 4. Walls - brick to rear extension plinth
 5. Fascias and soffits - grey
 6. Door - aluminium
 7. Sliding doors/window -Grey Aluminium
 8. Roof lights - velux

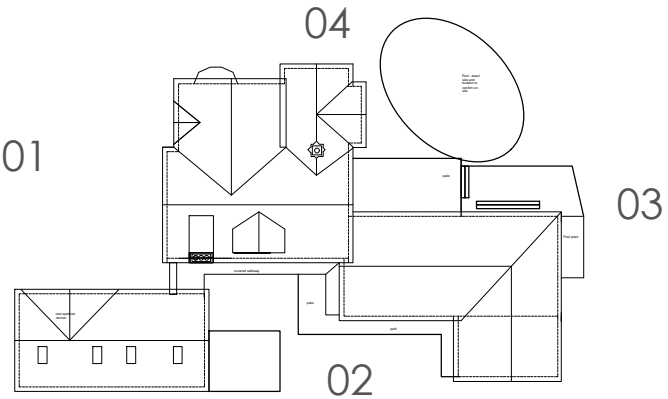

Key Plan NTS



rev A_16-10-2026_Location of existing garage and pool patio area updated

Client: Mr and Mrs Campbell		Planning	
Project: Watergall Cottage, 8 Wade Court Road, Havant, Hampshire, PO9 2SU		Drawing No: 0560-02-019	Revision: A
Title: Proposed elevation	Drawn: sb Check: NB	Scale: 1:100 @a3	First Issue: April, 2026

bircharchitects
Lambourne, Grove Lane, Redlynch, Salisbury, Wilts, SP5 2NR
T: +44 (0)1725 510407
e: info@bircharchitects.co.uk