



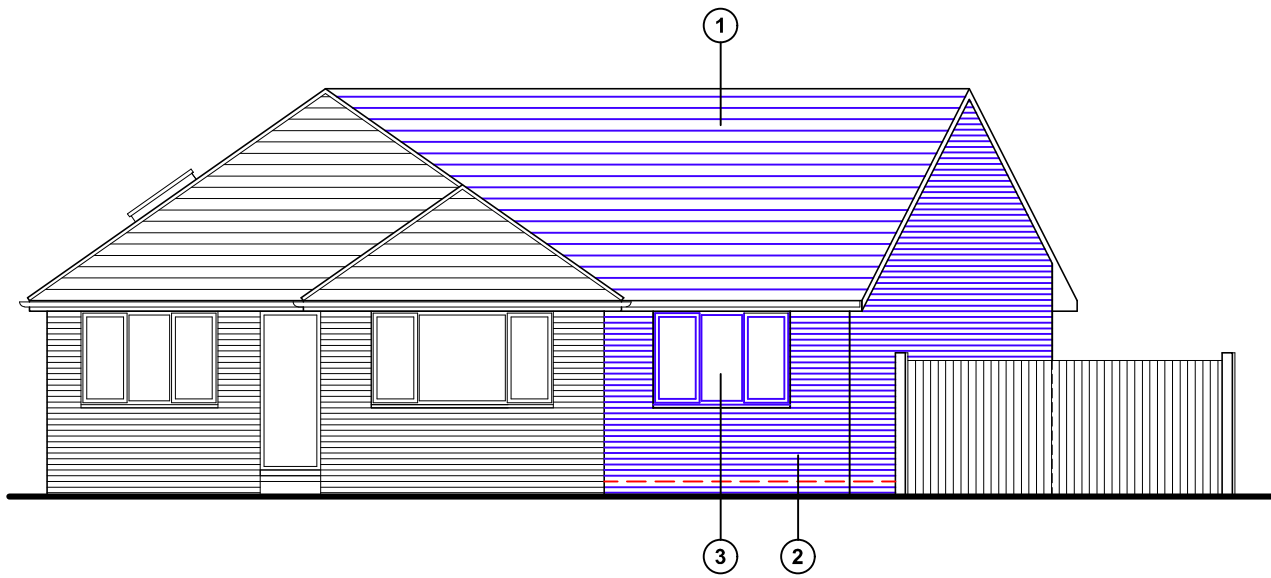


Front (north-east) elevation

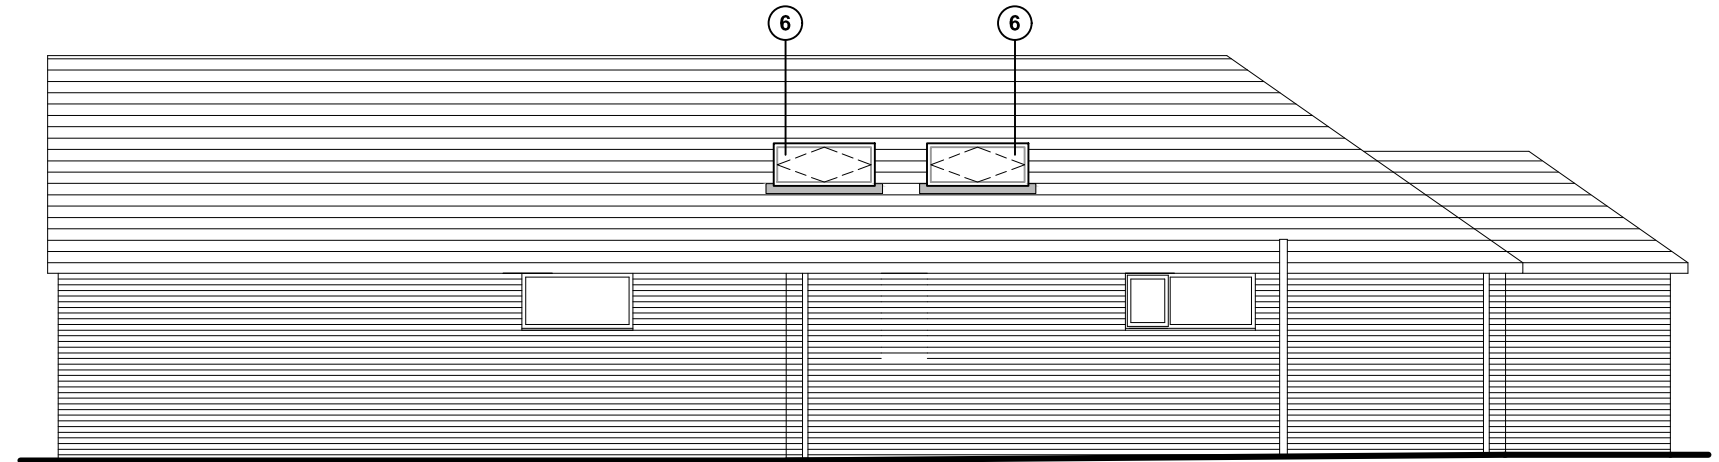


Side (south-east) elevation

(unchanged in new proposal)

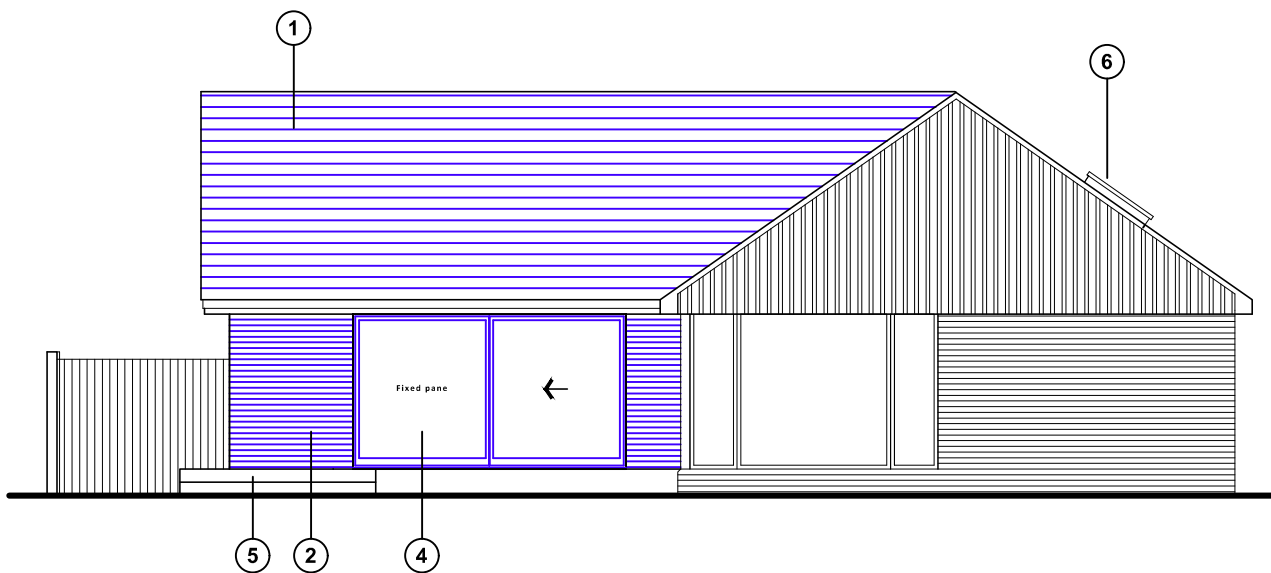


Rear (south-west) elevation

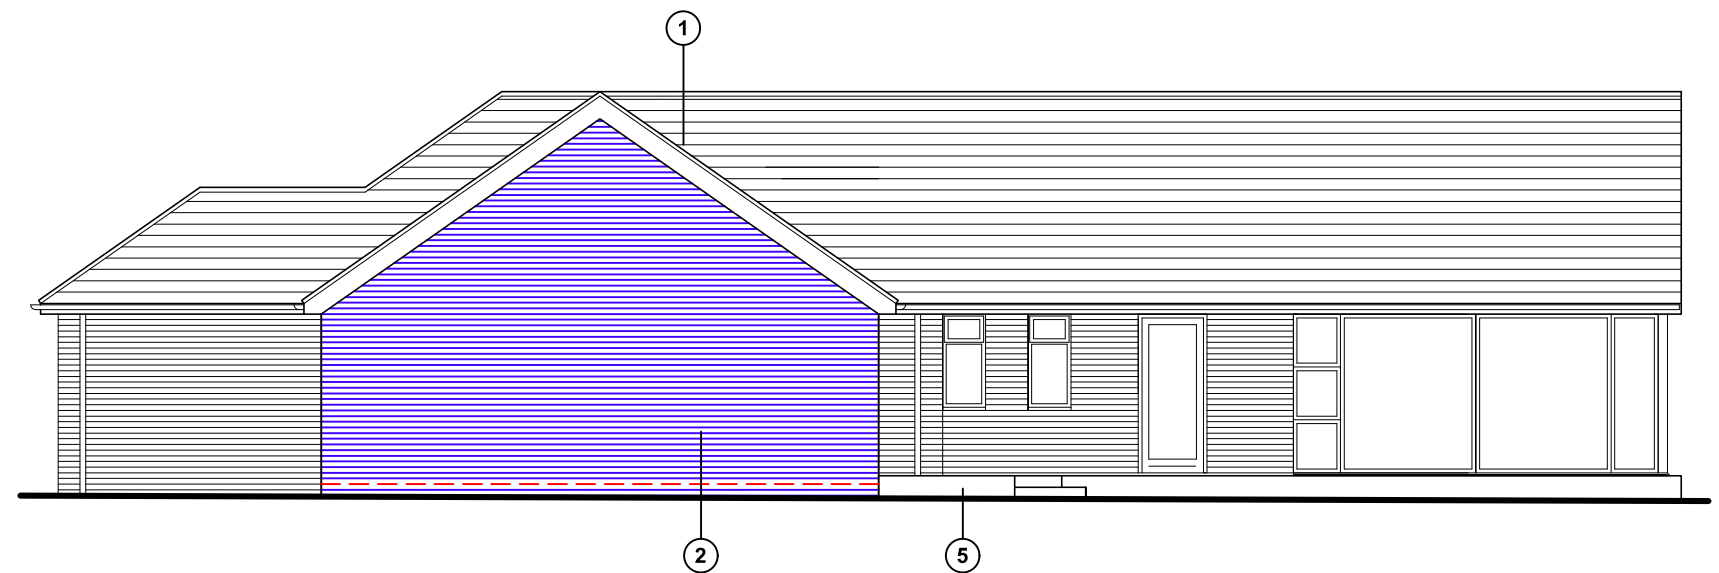

Side (north-west) elevation

Proposed elevations scale 1:100

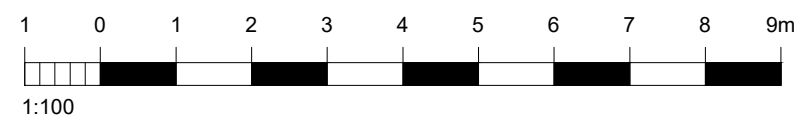

- ① Roof tiles to match existing
- ② Bricks to match existing
- ③ uPvc windows
- ④ Aluminum doors
- ⑤ Raised decking
- ⑥ Skylight -Velux or similar product

For MR & MRS NEAL	Title PROPOSED ELEVATIONS		
Project PROPOSED SIDE EXTENSION AT 57 BUCKLAND CLOSE, WATERLOOVILLE, HANTS, PO7 6ED	Date OCT 2026	Drawn JB	Scale 1:100 @ A3
	Job Number PL1033.26	Drawing Number -06	Checked -
			Revision B

jb architects
 E: admin@jb-architecturedesign.com
 W: www.jb-architecturedesign.com
 T: 01243 933732