



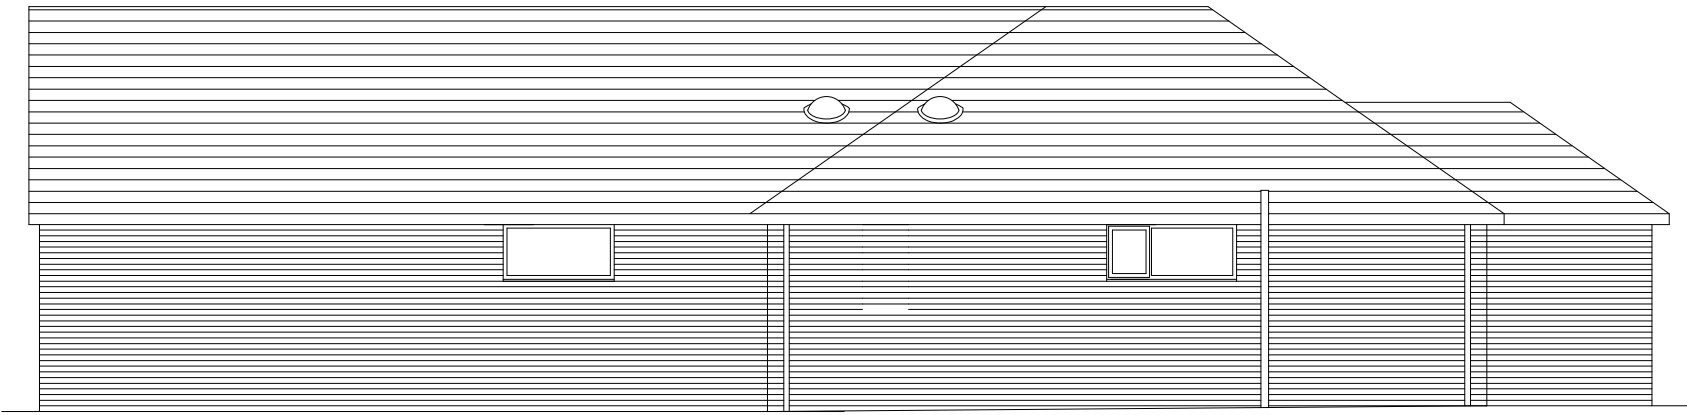

Front (north-east) elevation

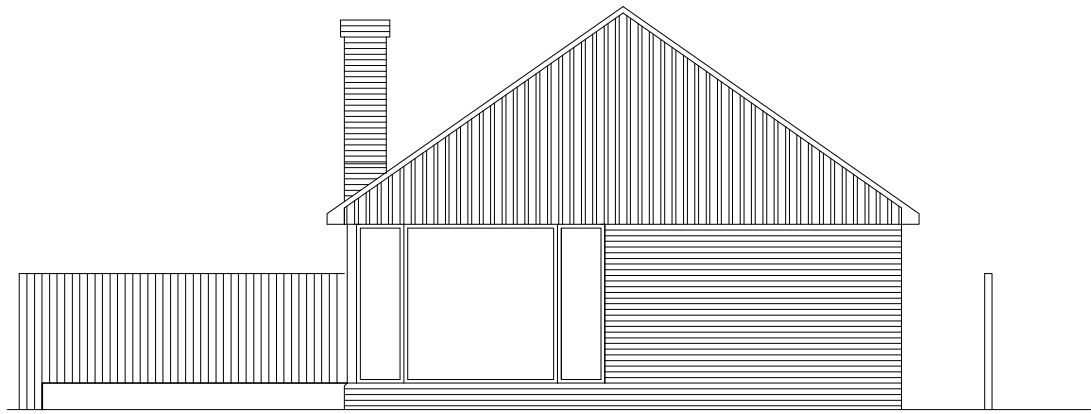

Side (south-east) elevation




Rear (south-west) elevation



Side (north-west) elevation

Existing elevations scale 1:100

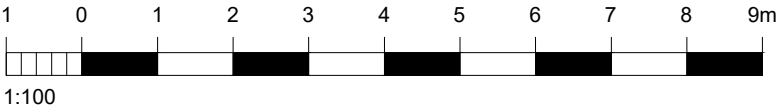

For MR & MRS NEAL	Title EXISTING ELEVATIONS		
Project PROPOSED SIDE EXTENSION AT 57 BUCKLAND CLOSE, WATERLOOVILLE, HANTS, PO7 6ED	Date OCT 2026	Drawn JB	Scale 1:100 @ A3
	Job Number PL 1033.26	Drawing Number -03	Checked -

jb architects
 E: admin@jb-architecturedesign.com
 W: www.jb-architecturedesign.com
 T: 01243 933732