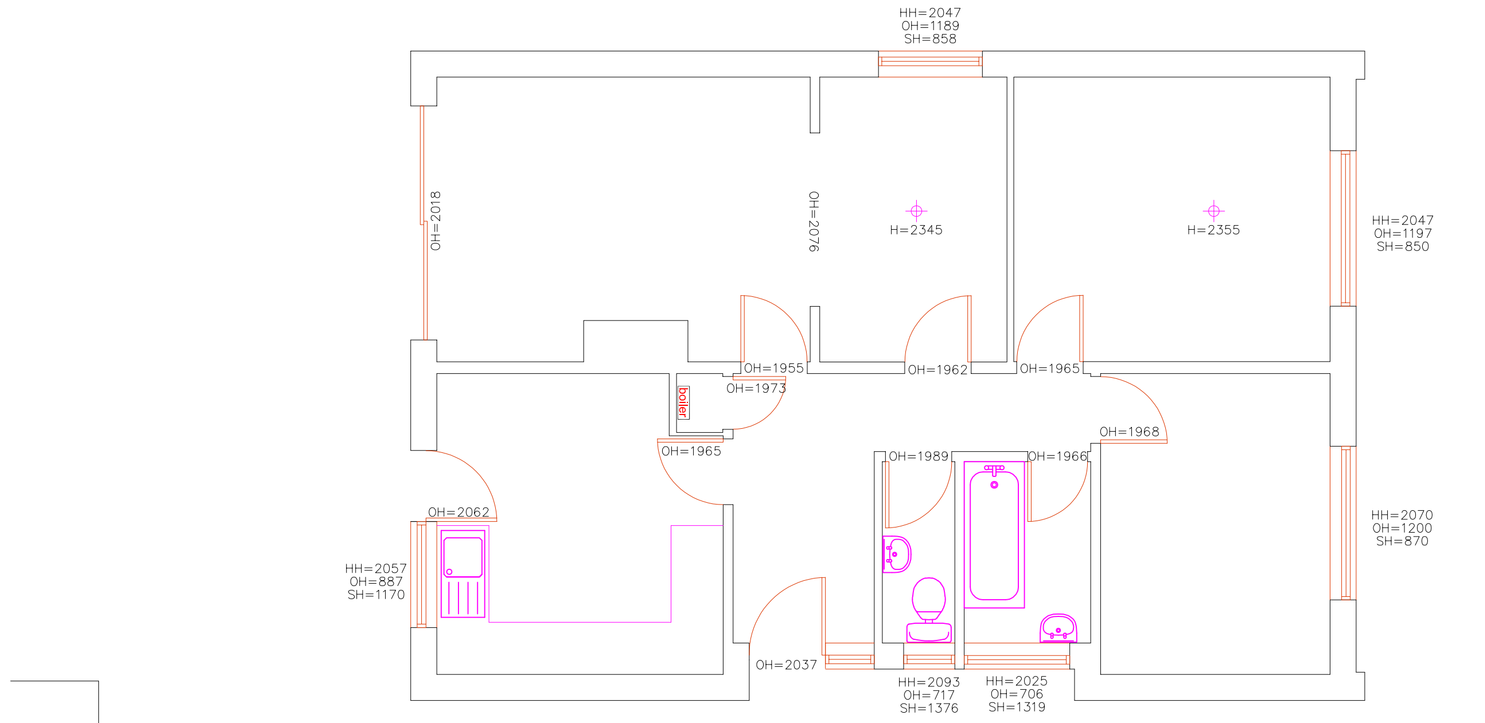

existing ground floor plan 1:50

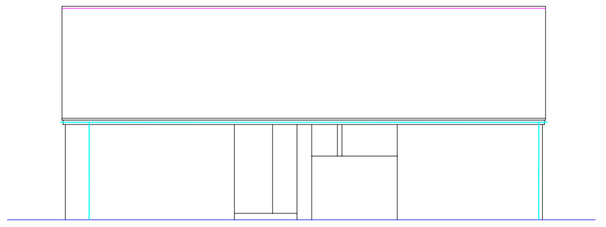

existing north elevation 1:100

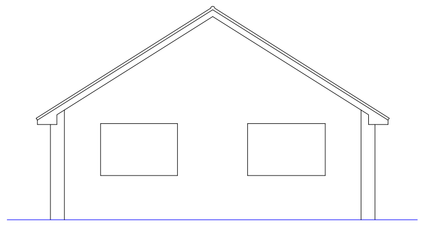

existing west elevation 1:100

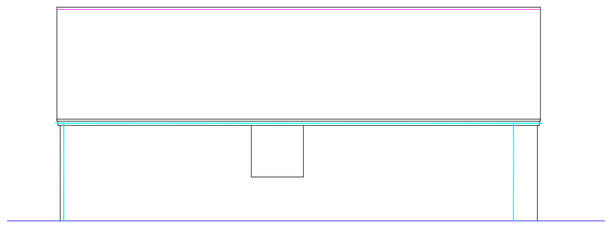

existing south elevation 1:100

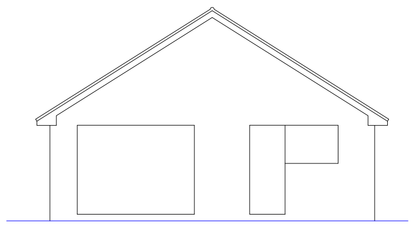

existing east elevation 1:100

NOTES
Survey accurate at time of site attendance. Do not scale from printed drawings except for planning purposes.

Although this is a digital survey the accuracy and amount of detail shown is only commensurate with the graphical scale of mapping as specified. Care should be exercised when working to larger scales.

Visible features in the vicinity of the boundaries as shown above, may not represent the extent of legally conveyed ownership.

Whilst every effort has been made to achieve accuracy on this plan, CRUCIAL clearance dimensions, levels and invert levels should be checked prior to design and construction.

ORDNANCE OVERLAY
Ordnance Survey, (c) Crown Copyright 2026. All rights reserved. Licence number 100022432

Ordnance Survey Overlay
National Grid 1:2500 (Accuracy data) Surveying tolerances:
Distances up to 200 metres ±1 in100m
Distances 200 to1,000 metres ±2m
Distances over 1,000 metres ±1 in 500m

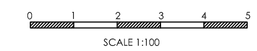

location plan 1:1250

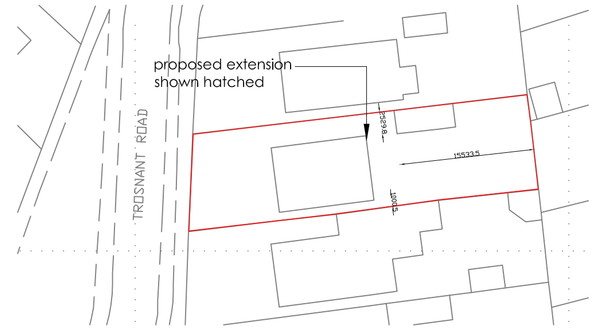

block plan 1:500

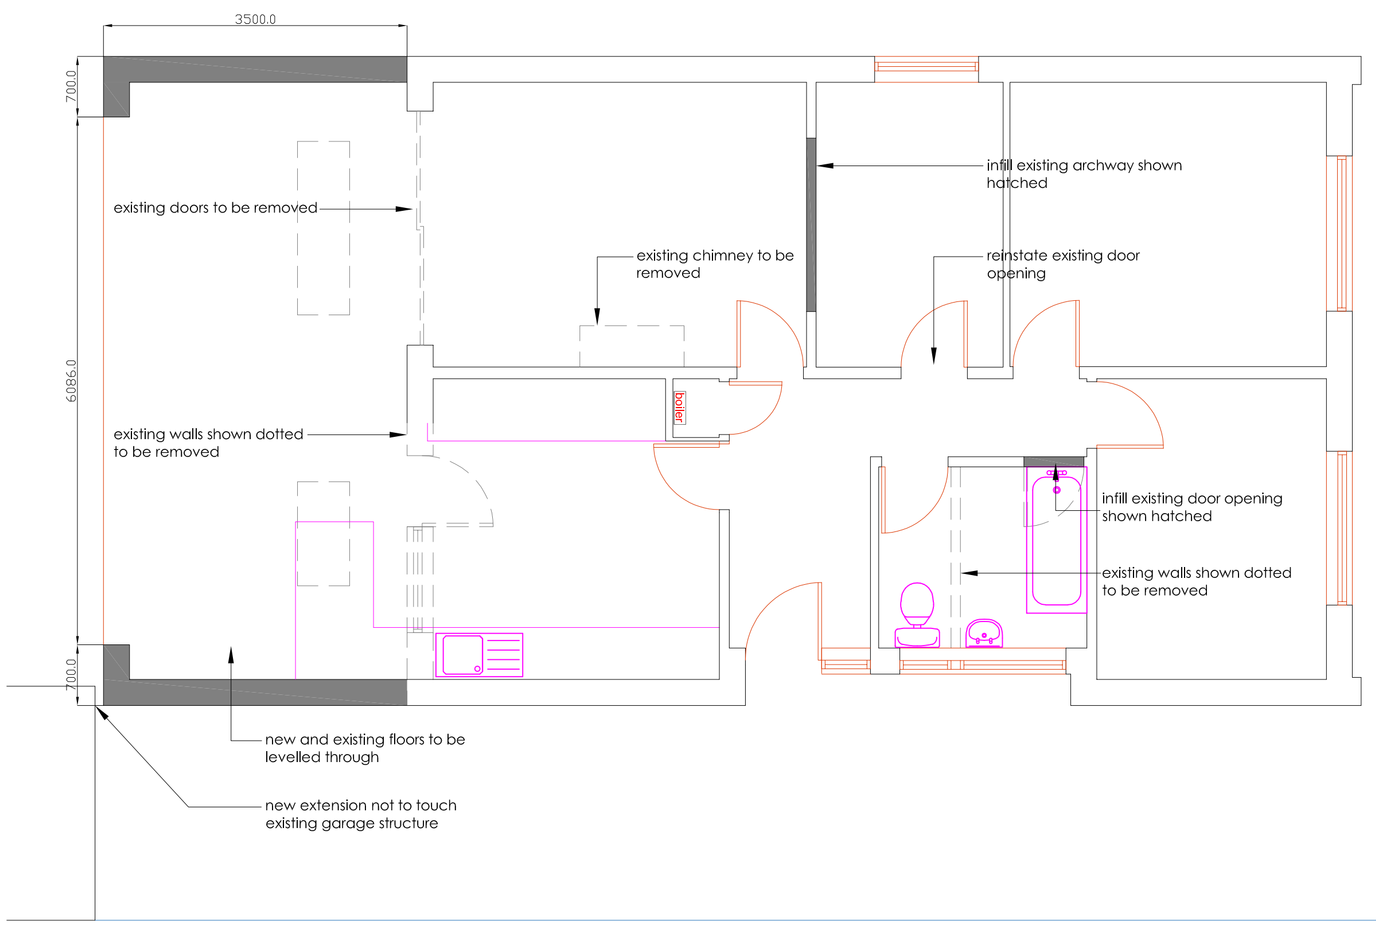

proposed ground floor plan 1:50

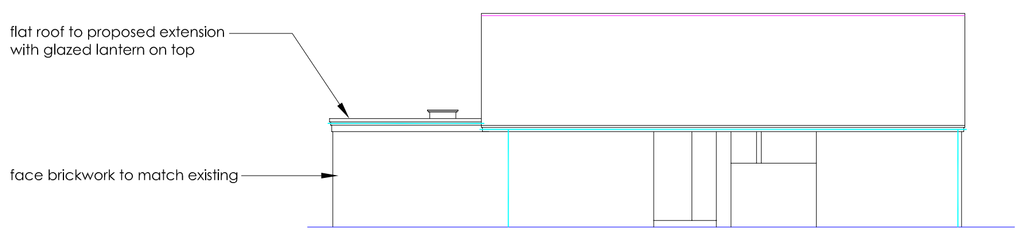

proposed north elevation 1:100

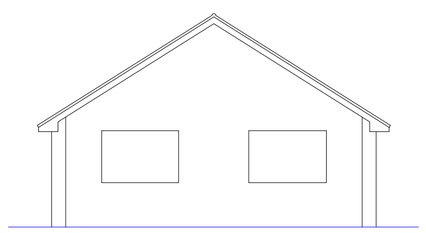

proposed west elevation 1:100

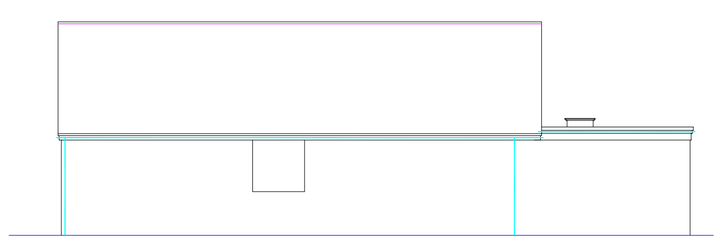

proposed south elevation 1:100

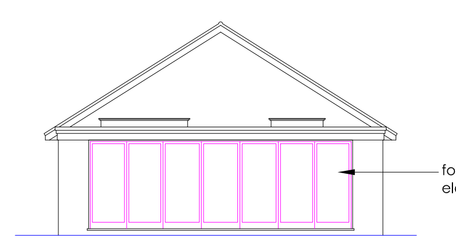

proposed east elevation 1:100

5 Trosnant Road, Havant

Mr & Mrs Stott
Certificate of lawful development
September 2026
Drawing PL01A 1:100&1:50 @A1